
Project Management Initials: Designer: KM Checked: SG Approved: LS

Last saved by: KARL.MULLIGAN(2026-10-07) Last Plotted: 2026-10-07
Filename: C:\USERS\KARL.MULLIGAN\ONEDRIVE - AECOM\SDCC RATH - GENERAL\900_CAD_GIS\904_CE\01_WIP\02_SHEETS\RATH-ACM-XX-00-DR-C-001102 - PROPOSED PAVEMENT LAYOUT SHEET 2 OF 2.DWG

Printed on ___% Post-Consumer Recycled Content Paper

LEGEND

- PROPOSED RED LINE BOUNDARY
- PROPOSED BRUSHED CONCRETE -REFER TO LANDSCAPE LAYOUT FOR DETAILS
- PROPOSED ASPHALT ROADWAY -REFER TO LANDSCAPE LAYOUT FOR DETAILS
- PROPOSED PRECAST CONCRETE PAVEMENT -REFER TO LANDSCAPE LAYOUT FOR DETAILS
- PROPOSED COLOURED ASPHALT PAVEMENT-REFER TO LANDSCAPE LAYOUT FOR DETAILS
- PROPOSED RESINBOUND GRAVEL PAVEMENT-REFER TO LANDSCAPE LAYOUT FOR DETAILS
- PROPOSED PERMEABLE RUBBER SURFACE-REFER TO LANDSCAPE LAYOUT FOR DETAILS
- PROPOSED ASPHALT HOMEZONE PAVEMENT WITH RED CHIPS
- PROPOSED ASPHALT RAISED TABLE
- PROPOSED BIORETENTION RAINGARDENS
- PROPOSED GRASSCRETE
- PROPOSED SOFT LANDSCAPING
- PROPOSED SWALE
- PROPOSED ATTENUATION BASIN
- PROPOSED PERMEABLE PAVING

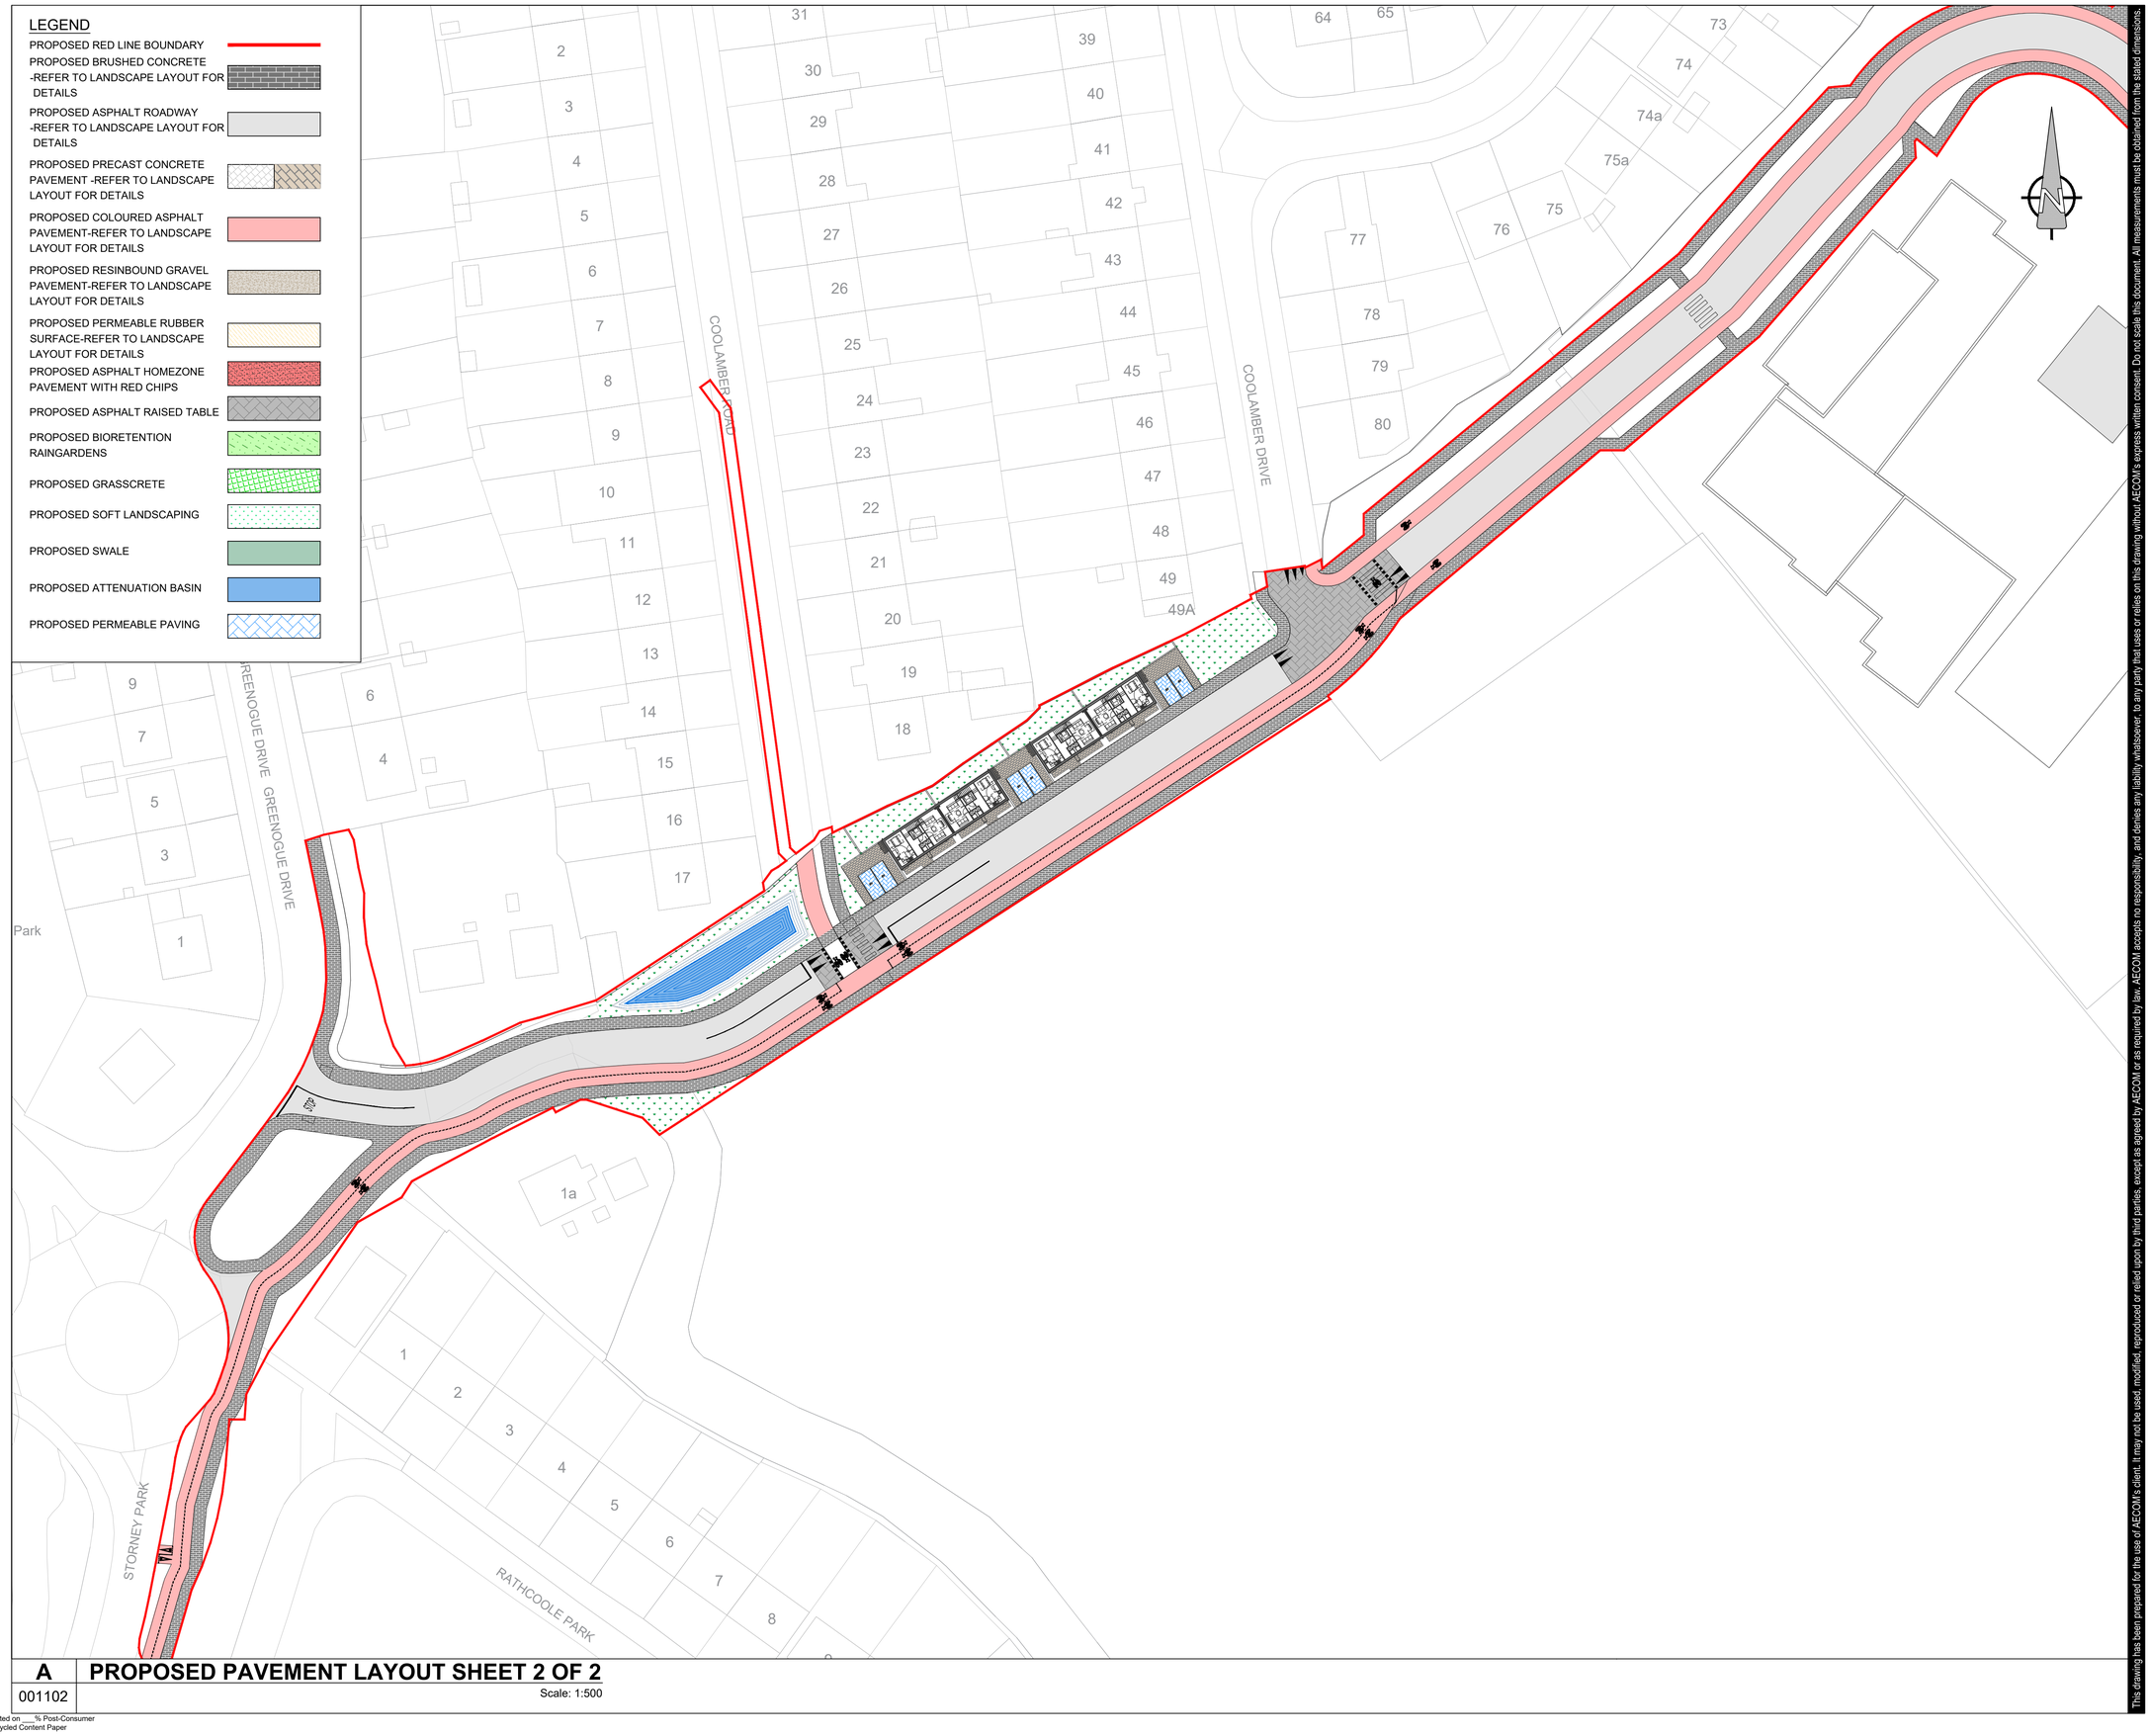

A	PROPOSED PAVEMENT LAYOUT SHEET 2 OF 2
001102	Scale: 1:500

This drawing has been prepared for the use of AECOM's client. It may not be used, modified, reproduced or relied upon by third parties, except as agreed by AECOM or as required by law. AECOM accepts no responsibility, and denies any liability whatsoever, to any party that uses or relies on this drawing without AECOM's express written consent. Do not scale this document. All measurements must be obtained from the stated dimensions.

AECOM

PROJECT

SDCC RATHCOOLE

CLIENT

SOUTH DUBLIN COUNTY COUNCIL

CONSULTANT


AECOM
ONE BURLINGTON PLAZA,
BURLINGTON ROAD,
DUBLIN 4, D04 RH96, IRELAND
Tel: +353 (0)1 238 3100
Fax: +353 (0)1 238 3199
www.aecom.com

NOTES

1. THIS DRAWING IS TO BE READ IN CONJUNCTION WITH ALL OTHER RELEVANT ARCHITECTURAL AND ENGINEERING DRAWINGS, ANY DISCREPANCIES, ERRORS OR OMISSIONS TO BE BROUGHT TO THE ATTENTION OF THE DESIGNER.
2. ALL DIMENSIONS TO BE CHECKED BY THE CONTRACTOR ON SITE PRIOR TO COMMENCEMENT OF WORKS.
3. AECOM LIMITED TO BE INFORMED BY THE CONTRACTOR OF ANY DISCREPANCIES PRIOR TO THE COMMENCEMENT OF WORKS ON SITE.
4. DIMENSIONS OF ALL BOUNDARIES AND ADJOINING ROADS TO BE CHECKED ON SITE PRIOR TO COMMENCEMENT OF WORKS.
5. PLEASE NOTE THAT THIS DRAWING SHOULD BE READ IN CONJUNCTION WITH ALL OTHER DRAWINGS RELATED TO THE PROJECT.
6. CONCRETE FOOTWAY JOINTS SHALL BE STRAIGHT, AT MAX 3m CENTRES. SAW JOINTS AS SOON AS THE CONCRETE HAS HARDENED SUFFICIENTLY, TO A DEPTH OF 40mm, BEFORE RANDOM CRACKING OCCURS. JOINTS SHALL ALIGN WITH ADJOINING CHANNEL/ROAD JOINTS.
7. EXPANSION JOINTS SHALL BE PROVIDED AT NO GREATER THAN 50m CENTRES AND SHALL EXTEND THE FULL WIDTH OF THE FOOTWAY.
8. CONCRETE FOOTWAY SHALL HAVE A XF4 MIX DESIGN WITH AN APPROVED FINISH. CURING OF THE FOOTWAYS SHALL BE CARRIED OUT IN ACCORDANCE WITH TII SPW CLAUSE.
9. ALL WORKS TO COMPLY WITH THE CURRENT DCC CONSTRUCTION STANDARDS AND APPROVED DETAILS.

AECOM
PLANNING

KEY PLAN

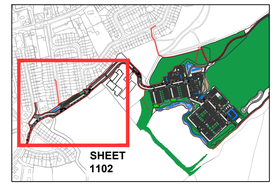

ISSUE/REVISION

I/R	DATE	DESCRIPTION
1	09.10.2026	PLANNING ISSUE
0	07.08.2026	PLANNING ISSUE

PROJECT NUMBER

60739527

SHEET TITLE

PROPOSED PAVEMENT LAYOUT
SHEET 2 OF 2

SHEET NUMBER

RATH-ACM-XX-00-DR-C-001102