




TYPICAL 1.5m FILTER DRAIN
Scale 1:25

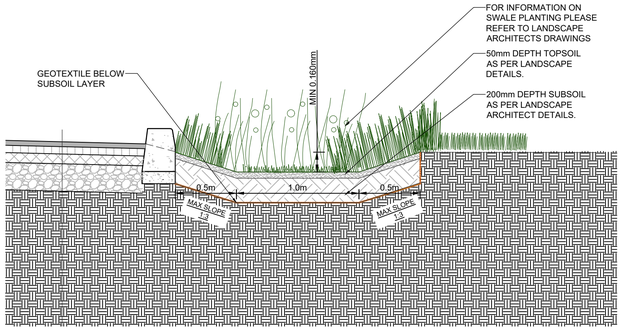


SECTION A-A 2.0m SWALE DETAIL
Scale: 1:25

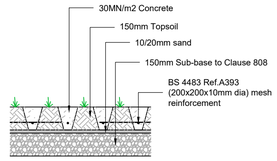


GRASSCRETE PAVING DETAILS
SCALE:1:20

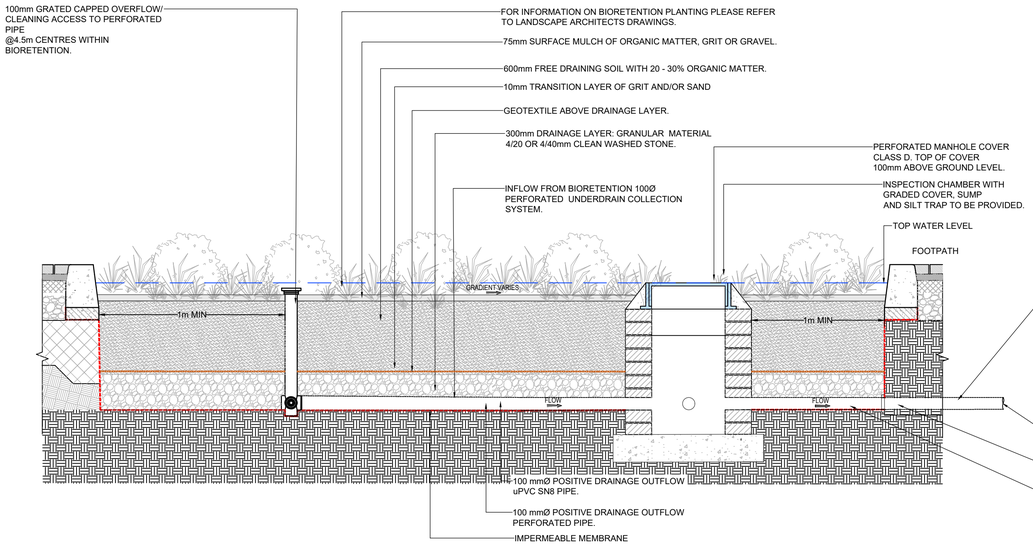

TYPICAL BIORETENTION LONGSECTION
Scale: 1:25

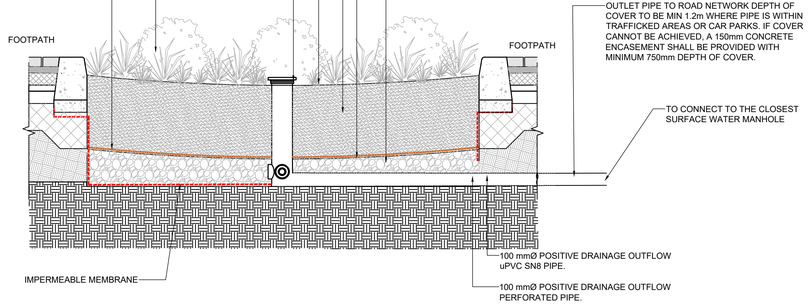

TYPICAL BIORETENTION CROSS-SECTION
Scale: 1:25

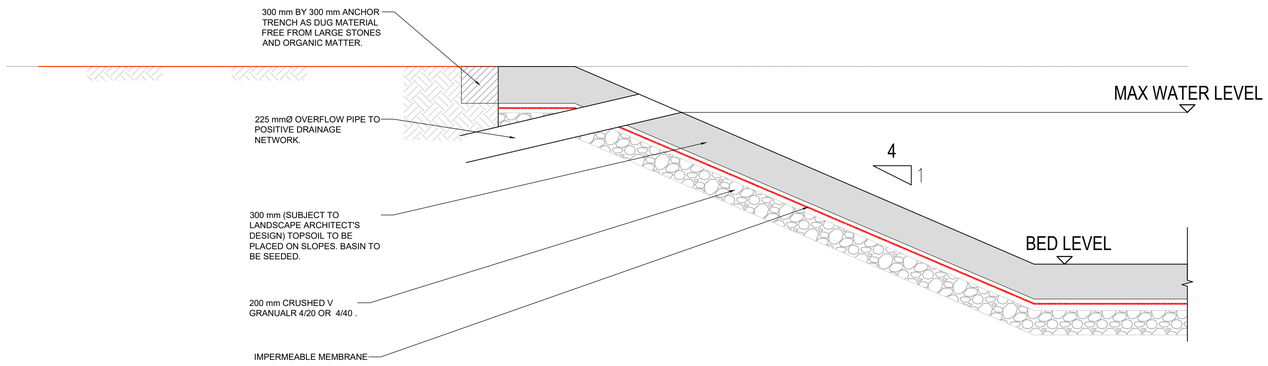

TYPICAL ATTENUATION POND
Scale 1:25

A PROPOSED SUDS DETAILS SHEET 2 OF 2

000531

Scale: AS SHOWN

ORDNANCE SURVEY IRELAND LICENCE NO **CYAL50533676**
©ORDNANCE SURVEY IRELAND / GOVERNMENT OF IRELAND

This drawing has been prepared for the use of AECOM's client. It may not be used, modified, reproduced or relied upon by third parties, except as agreed by AECOM or as required by law. AECOM accepts no responsibility, and denies any liability whatsoever, to any party that uses or relies on this drawing without AECOM's express written consent. Do not scale this document. All measurements must be obtained from the stated dimensions.

AECOM

PROJECT
SDCC RATHCOOLE

CLIENT
SOUTH DUBLIN COUNTY COUNCIL

CONSULTANT
AECOM
One Burlington Plaza,
Burlington Road,
Dublin 4, D04 RH96
Tel:+353 (0)1 6966220
www.aecom.com

NOTES

1. THIS DRAWING IS TO BE READ IN CONJUNCTION WITH ALL OTHER RELEVANT ARCHITECTURAL AND ENGINEERING DRAWINGS, ANY DISCREPANCIES, ERRORS OR OMISSIONS TO BE BROUGHT TO THE ATTENTION OF THE DESIGNER.
2. ALL DIMENSIONS TO BE CHECKED BY THE CONTRACTOR ON SITE PRIOR TO COMMENCEMENT OF WORKS.
3. AECOM LIMITED TO BE INFORMED BY THE CONTRACTOR OF ANY DISCREPANCIES PRIOR TO THE COMMENCEMENT OF WORKS ON SITE.
4. DIMENSIONS OF ALL BOUNDARIES AND ADJOINING ROADS TO BE CHECKED ON SITE PRIOR TO COMMENCEMENT OF WORKS.
5. DO NOT SCALE, ALL MEASUREMENTS AND COORDINATES TO BE CHECKED ON SITE.

AECOM
PLANNING

ISSUE/REVISION

0	09.10.2026	PLANNING ISSUE
I/R	DATE	DESCRIPTION

PROJECT NUMBER
60739527

SHEET TITLE
PROPOSED SUDS DETAILS
SHEET 2 OF 2

SHEET NUMBER
RATH-ACM-XX-XX-DR-C-000531

ISO A1 594mm x 841mm
Approved: LS
Checked: SG
Designer: KM
Project Management Initials:
Last saved by: KARL.MULLIGAN(2026-09-17) , Last Plotted: 2026-10-01
Filename: C:\USERS\KARL.MULLIGAN\ONEDRIVE - AECOM\SDCC RATH - GENERAL\900_CAD_GIS\804_CE\01_WIP\02_SHEETS\RATH-ACM-XX-XX-DR-C-000531 - PROPOSED SUDS DETAILS SHEET 2 OF 2.DWG
Printed on ___% Post-Consumer Recycled Content Paper