HEDGEROW 4

HEDGEROW 3

HEDGEROW 5

Department ion Site 36

MINOR AREA OF SCRUB

HEDGEROW 8

HEDGEROW 7

HEDGEROW 6

VEGETATION AREA 1 – GS2/WS1 GRASSLAND SCRUB MOSAIC

ANNEX 1 HABITAT/WOODLAND – SEE ECOLOGIST'S REPORT FOR FURTHER

VEGETATION AREA 2 – WS2 IMMATURE WOODLAND

MINOR AREA OF SCRUB

HEDGEROW 2

HEDGEROW 1


ANNEX 1 HABITAT/WOODLAND – SEE ECOLOGIST'S REPORT FOR FURTHER

LEGEND

TREE PROTECTION

- TREES RETAINED
- HEDGEROW RETAINED
- VEGETATION AREA RETAINED
- TREE PROTECTION FENCING

DRAWING TO BE INTERPRETED WITH REFERENCE TO THE TREE PROTECTION METHOD STATEMENT.
TREE PROTECTION FENCING TO BE ERECTED UNDER THE GUIDANCE OF THE PROJECT ARBORIST AND MAINTAINED FOR THE DURATION OF THE PROJECT.
TREE PROTECTION FENCING TO BE MOVED OR REMOVED FOLLOWING CONSTRUCTION OR AT THE COMMENCEMENT OF SOFT LANDSCAPE WORKS.

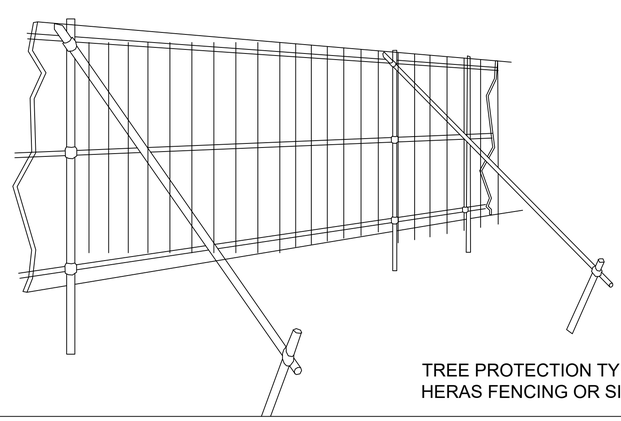

TREE PROTECTION TYPE 1
HERAS FENCING OR SIMILAR APPROVED

North
ITM SURVEY GRID

REV	DATE	COMMENT
	05/10/26	FOR REVIEW AND COMMENT

PROJECT: RATHCOOLE MASTERPLAN
JOB NO. TRATH006

DRAWING: TREE PROTECTION - SITE OVERALL
SCALE: 1:1500 @A1

DRAWN BY: CIARAN KEATING

STATUS: PLANNING

DRAWING No: TRATH006-DR-A-CMK-ARB-301

NOTES
Do Not Scale. Use Figured Dimensions Only.
Not for Construction Purposes unless Specifically Marked.

© THIS DRAWING IS COPYRIGHT OF CMK HORTICULTURE + ARBORICULTURE LTD.

CMK
Urban Forestry Consultants