Revision: P01 Drawn: AR Checked: CH Approved: AB Date: 2026-07-03

Filename: L:\Data\Projects\#OTHER_GIS_DATASETS\GIS_Projects_Belfast\DublinAirportAuthorityInfrastructureApplication\02_Maps\daa_PassengerCapacityBill2026\Chapter12_Figures\Chapter12_3Figure.aprx



This drawing has been prepared for the use of AECOM's client. It may not be used, modified, reproduced or relied upon by third parties, except as agreed by AECOM or as required by law. AECOM accepts no responsibility, and denies any liability whatsoever, to any party that uses or relies on this drawing without AECOM's express written consent. Do not scale this document. All measurements must be obtained from the stated dimensions.

AECOM

PROJECT

Dublin Airport (Passenger Capacity) Act 2026

CLIENT

daa
Údarás Aerfort Bhaile Átha Cliath
Dublin Airport Authority

CONSULTANT

AECOM Limited
10th Floor The Clarence West Building
2 Clarence St W,
Belfast BT2 7GP
Tel: +44 (0)28 9060 7200
www.aecom.com

LEGEND

- Dublin Airport Site
- Survey Area

Fossitt Habitat Classification

- BL3 Buildings and artifical surfaces
- GA1 Improved agricultural grassland
- GA2 Amenity grassland (improved)
- WL1 Hedgerows

NOTES

Microsoft, Vantor, Sources: Esri, TomTom, Garmin, FAO, NOAA, USGS, © OpenStreetMap contributors, and the GIS User Community
Copyright Government of Ireland, Licensed for re-use under the Creative Commons 4.0

ISSUE PURPOSE

FOR ISSUE

PROJECT NUMBER

60786817

FIGURE TITLE

Habitats and Invasive Species
(Page 1 of 19)

FIGURE NUMBER

Figure 12-3b

Revision: P01 Drawn: AR Checked: CH Approved: AB Date: 2026-07-03

Filename: L:\Data\Projects\OTHER_GIS_DATASETS\GIS_Projects_Belfast\Dublin\AirportAuthority\Infrastructure\Application\02_Maps\daa_PassengerCapacityBill2026\Chapter12_Figures\Chapter12_3Figure.aprx



This drawing has been prepared for the use of AECOM's client. It may not be used, modified, reproduced or relied upon by third parties, except as agreed by AECOM or as required by law. AECOM accepts no responsibility, and denies any liability whatsoever, to any party that uses or relies on this drawing without AECOM's express written consent. Do not scale this document. All measurements must be obtained from the stated dimensions.

AECOM

PROJECT

Dublin Airport (Passenger Capacity) Act 2026

CLIENT

daa
Údarás Aerfort Bhaile Átha Cliath
Dublin Airport Authority

CONSULTANT

AECOM Limited
10th Floor The Clarence West Building
2 Clarence St W,
Belfast BT2 7GP
Tel: +44 (0)28 9060 7200
www.aecom.com

LEGEND

- Dublin Airport Site
- Survey Area

Fossitt Habitat Classification

- BL3 Buildings and artifical surfaces
- ED2 Spoil and bare ground
- ED3 Recolonising bare ground
- GA1 Improved agricultural grassland
- GA2 Amenity grassland (improved)
- GS2 Dry meadows and grassy verdges
- WS1 Scrub
- Mosiac Habitat
- FW4 Drainage ditches
- WL1 Hedgerows
- WL2 Treelines

NOTES

Microsoft, Vantor, Sources: Esri, TomTom, Garmin, FAO, NOAA, USGS, © OpenStreetMap contributors, and the GIS User Community
Copyright Government of Ireland, Licensed for re-use under the Creative Commons 4.0

ISSUE PURPOSE

FOR ISSUE

PROJECT NUMBER

60786817

FIGURE TITLE


Habitats and Invasive Species
(Page 2 of 19)

FIGURE NUMBER

Figure 12-3c

Revision: P01 Drawn: AR Checked: CH Approved: AB Date: 2026-07-03

Filename: L:\Data\Projects\#OTHER_GIS_DATASETS\GIS_Projects_Belfast\DublinAirportAuthority\InfrastructureApplication\02_Maps\daa_PassengerCapacityBill\2026\Chapter12_Figures\Chapter12_3Figure.aprx

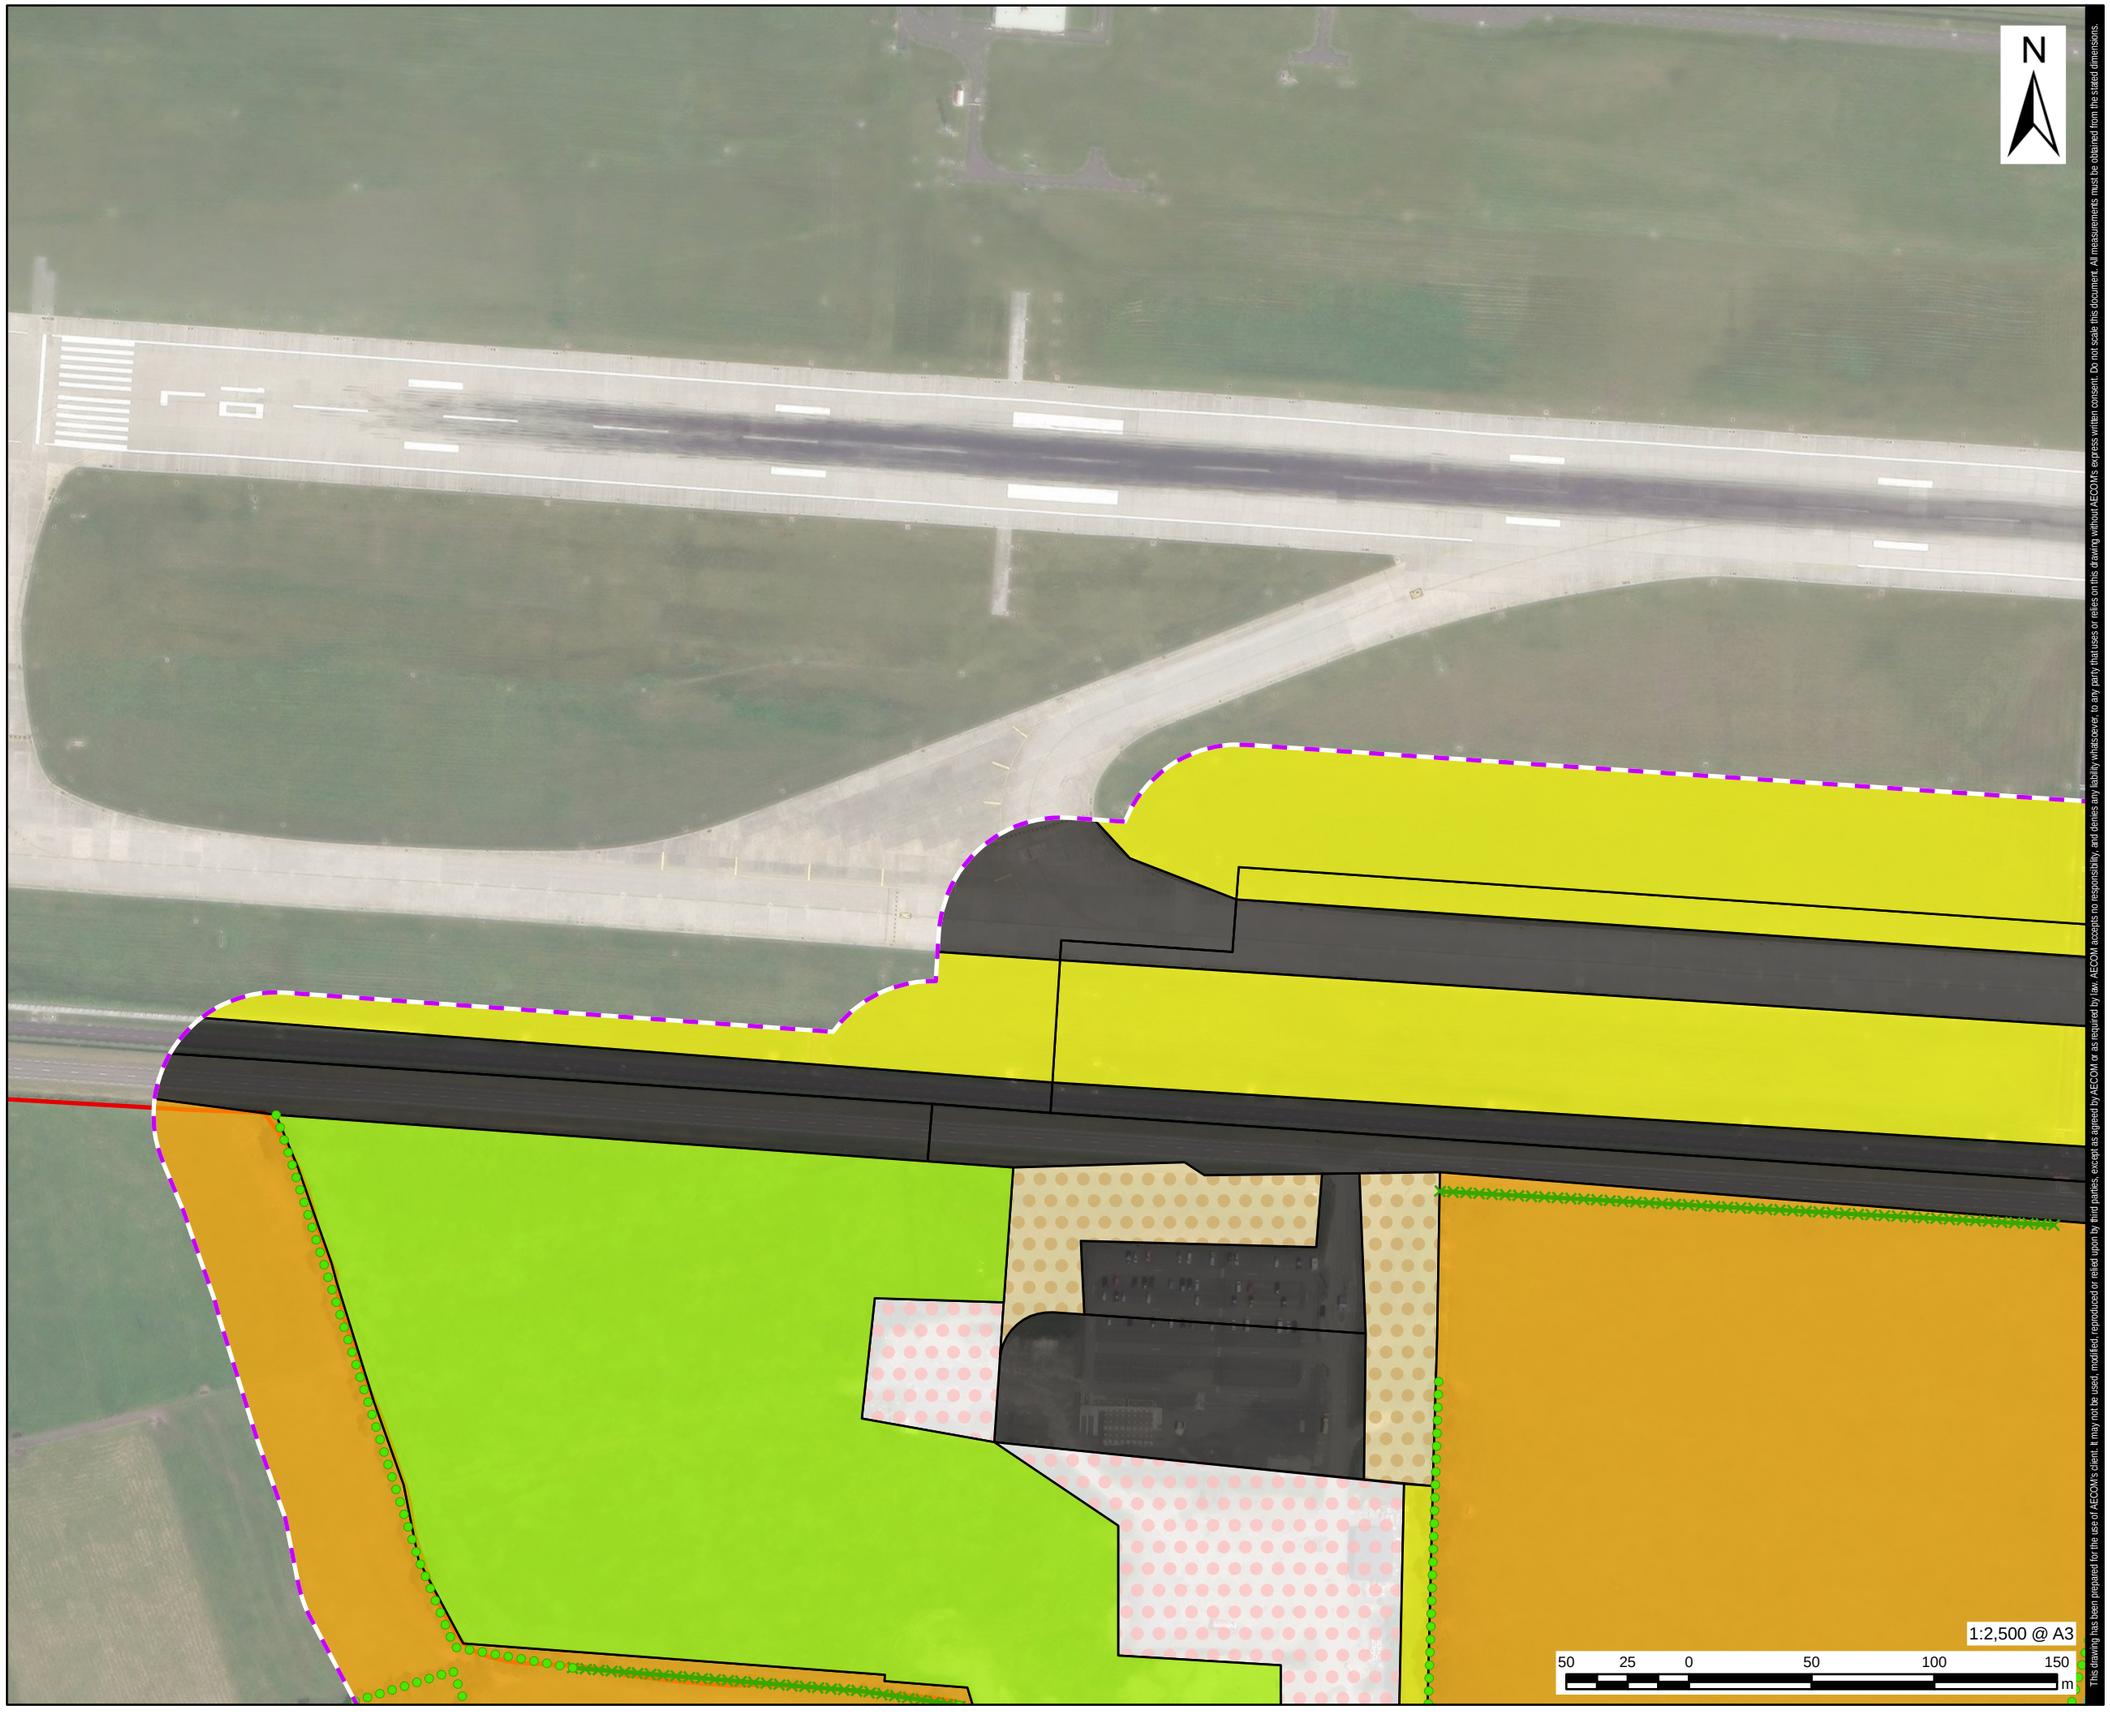

This drawing has been prepared for the use of AECOM's client. It may not be used, modified, reproduced or relied upon by third parties, except as agreed by AECOM or as required by law. AECOM accepts no responsibility, and denies any liability whatsoever, to any party that uses or relies on this drawing without AECOM's express written consent. Do not scale this document. All measurements must be obtained from the stated dimensions.

AECOM

PROJECT

Dublin Airport (Passenger Capacity) Act 2026

CLIENT

daa
Údarás Aerfort Bhaile Átha Cliath
Dublin Airport Authority

CONSULTANT

AECOM Limited
10th Floor The Clarence West Building
2 Clarence St W,
Belfast BT2 7GP
Tel: +44 (0)28 9060 7200
www.aecom.com

LEGEND

- Dublin Airport Site
- Survey Area

Fossitt Habitat Classification

- BL3 Buildings and artifical surfaces
- ED2 Spoil and bare ground
- ED3 Recolonising bare ground
- GA1 Improved agricultural grassland
- GA2 Amenity grassland (improved)
- GS2 Dry meadows and grassy verdges
- FW4 Drainage ditches
- WL1 Hedgerows
- WL2 Treelines

NOTES

Microsoft, Sources: Esri, TomTom, Garmin, FAO, NOAA, USGS, © OpenStreetMap contributors, and the GIS User Community Copyright Government of Ireland, Licensed for re-use under the Creative Commons 4.0

ISSUE PURPOSE

FOR ISSUE

PROJECT NUMBER

60786817

FIGURE TITLE

Habitats and Invasive Species
(Page 3 of 19)

FIGURE NUMBER

Figure 12-3d

Revision: P01 Drawn: AR Checked: CH Approved: AB Date: 2026-07-03

Filename: L:\Data\Projects\#OTHER_GIS_DATASETS\GIS_Projects_Belfast\Dublin\AirportAuthority\Infrastructure\Application\02_Maps\daa_PassengerCapacityBill2026\Chapter12_ Figures\Chapter12_3Figure.aprx



This drawing has been prepared for the use of AECOM's client. It may not be used, modified, reproduced or relied upon by third parties, except as agreed by AECOM or as required by law. AECOM accepts no responsibility, and denies any liability whatsoever, to any party that uses or relies on this drawing without AECOM's express written consent. Do not scale this document. All measurements must be obtained from the stated dimensions.

AECOM

PROJECT

Dublin Airport (Passenger Capacity) Act 2026

CLIENT

daa
Údarás Aerfort Bhaile Átha Cliath
Dublin Airport Authority

CONSULTANT

AECOM Limited
10th Floor The Clarence West Building
2 Clarence St W,
Belfast BT2 7GP
Tel: +44 (0)28 9060 7200
www.aecom.com

LEGEND

- Dublin Airport Site
- Survey Area

Fossitt Habitat Classification

- ED2 Spoil and bare ground
- GA1 Improved agricultural grassland
- GA2 Amenity grassland (improved)
- GS2 Dry meadows and grassy verdges
- FW4 Drainage ditches
- WL1 Hedgerows
- WL2 Treelines

NOTES

Microsoft, Sources: Esri, TomTom, Garmin, FAO, NOAA, USGS, © OpenStreetMap contributors, and the GIS User Community Copyright Government of Ireland, Licensed for re-use under the Creative Commons 4.0

ISSUE PURPOSE

FOR ISSUE

PROJECT NUMBER

60786817

FIGURE TITLE


Habitats and Invasive Species
(Page 4 of 19)

FIGURE NUMBER

Figure 12-3e

Revision: P01 Drawn: AR Checked: CH Approved: AB Date: 2026-07-03

Filename: L:\Data\Projects\#OTHER_GIS_DATASETS\GIS_Projects_Belfast\Dublin\AirportAuthority\InfrastructureApplication\02_Maps\daa_PassengerCapacityBill2026\Chapter12_Figures\Chapter12_3Figure.aprx

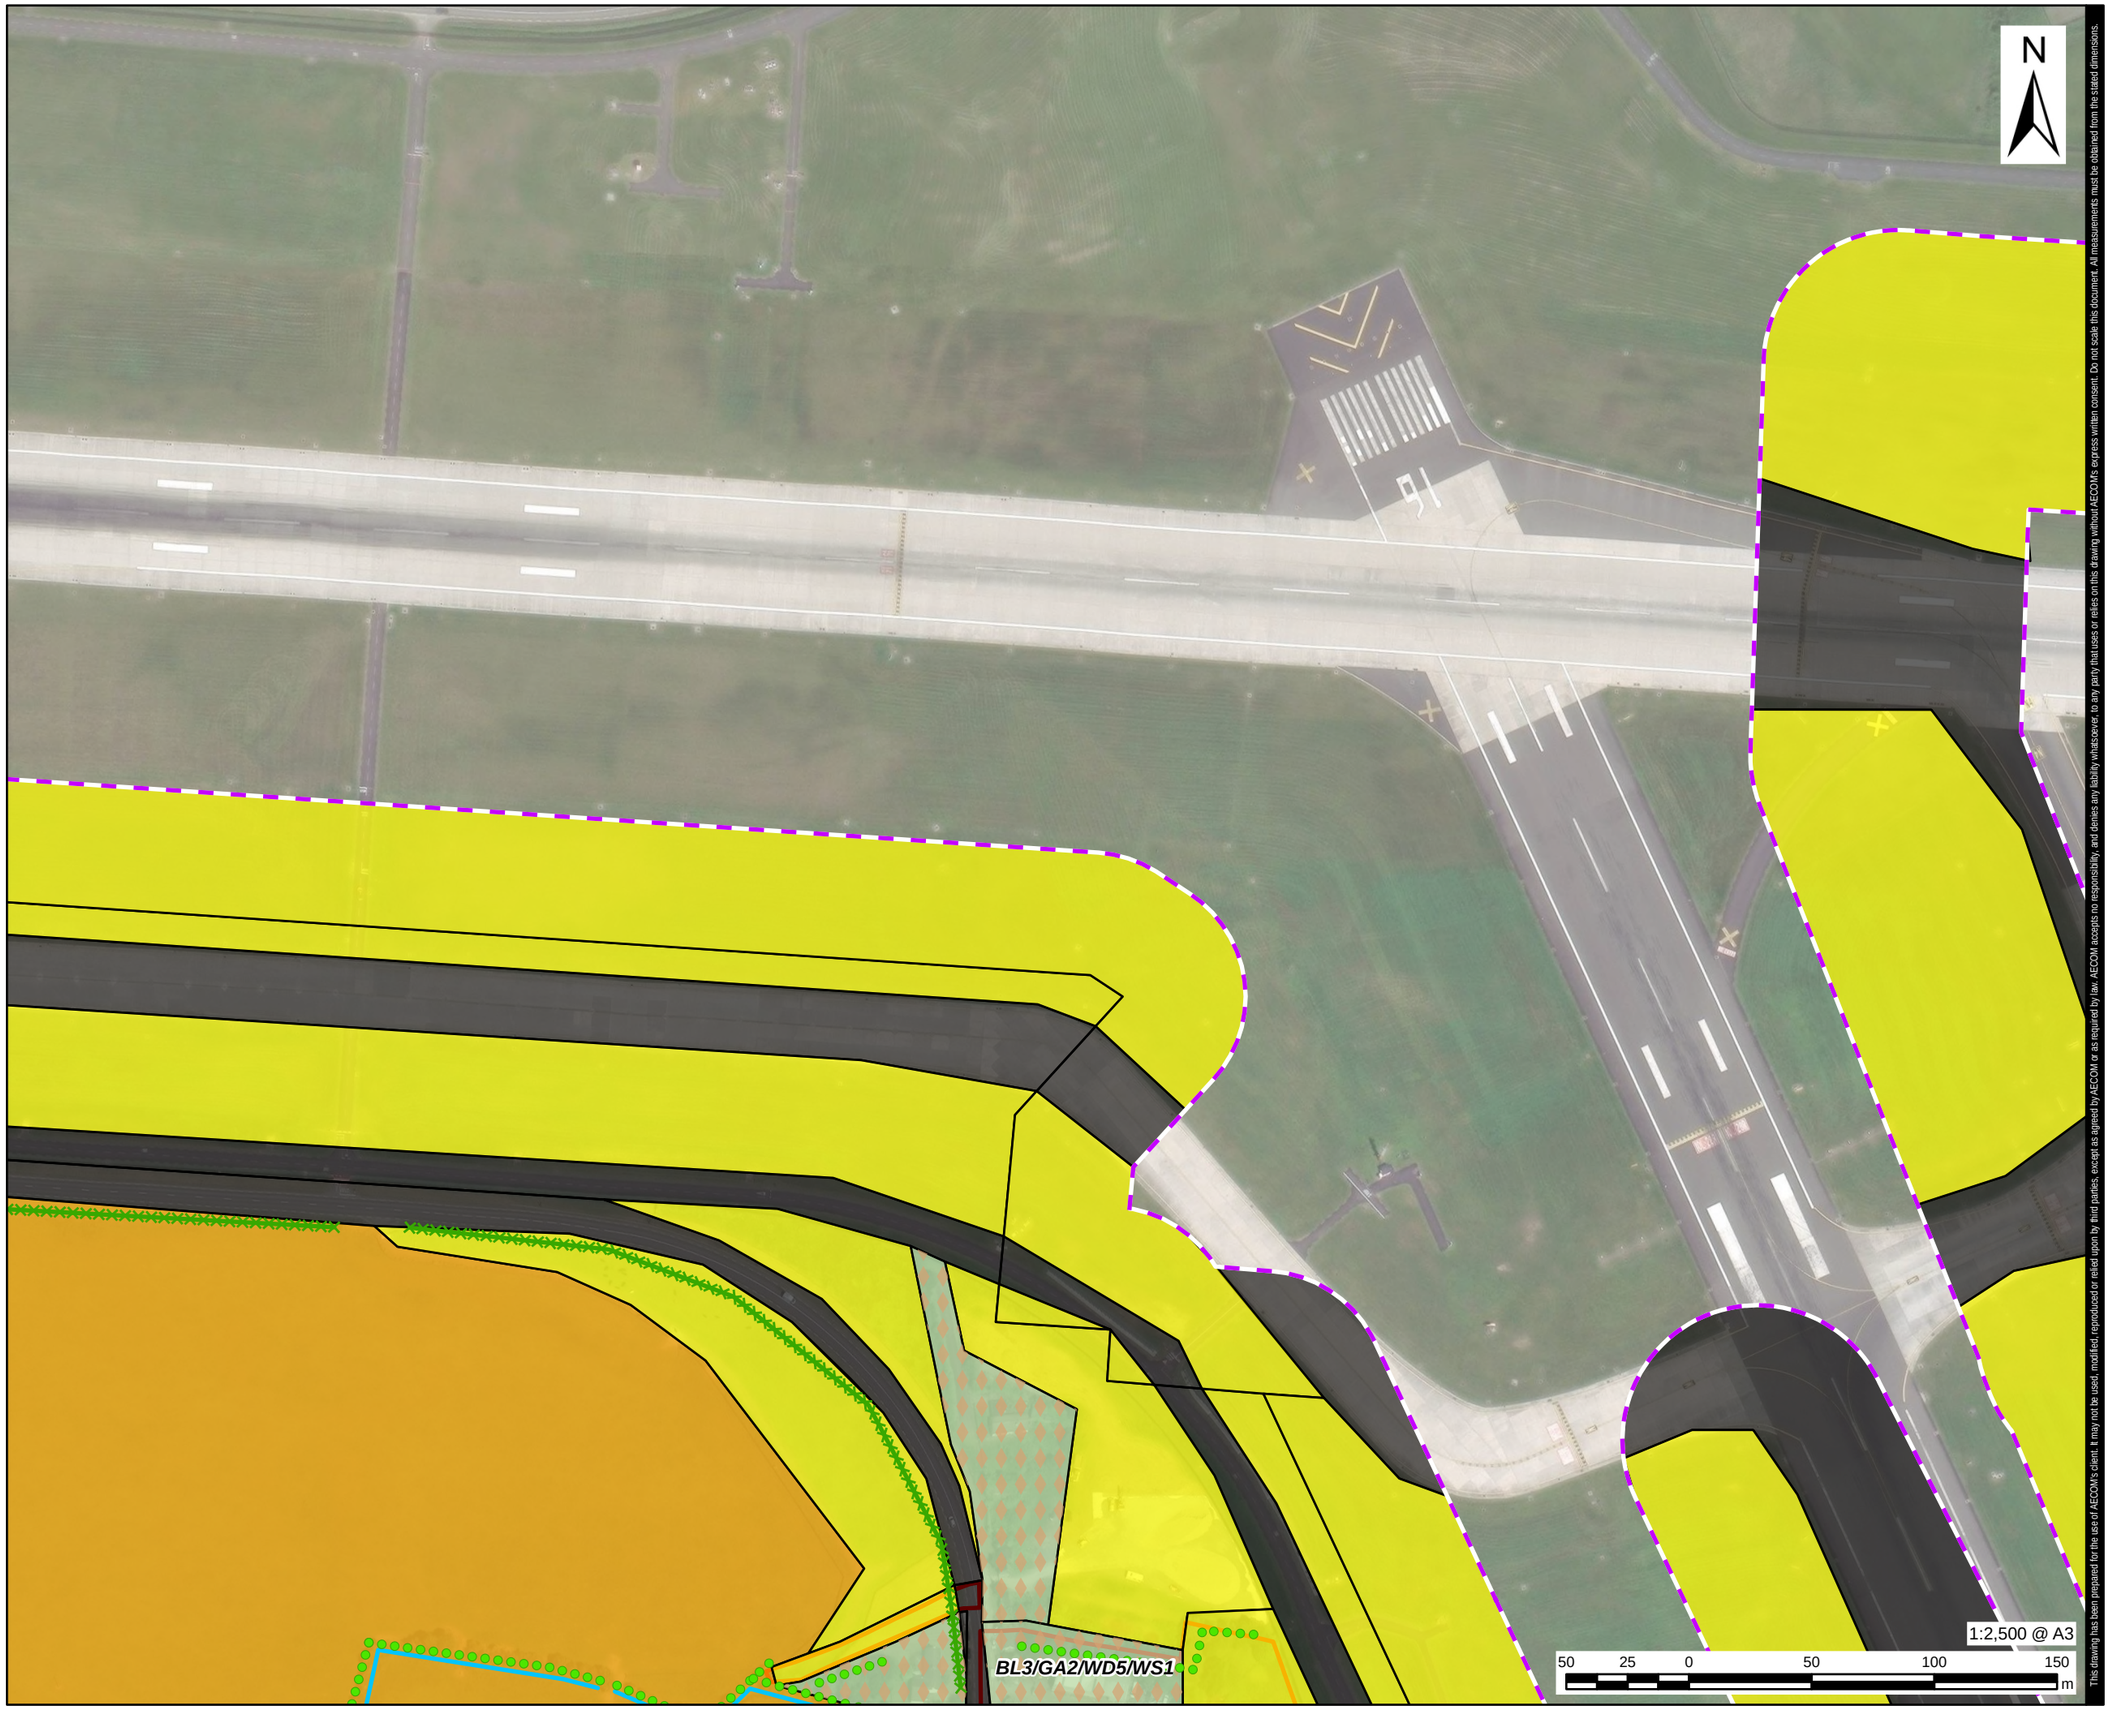

This drawing has been prepared for the use of AECOM's client. It may not be used, modified, reproduced or relied upon by third parties, except as agreed by AECOM or as required by law. AECOM accepts no responsibility, and denies any liability whatsoever, to any party that uses or relies on this drawing without AECOM's express written consent. Do not scale this document. All measurements must be obtained from the stated dimensions.

AECOM

PROJECT

Dublin Airport (Passenger Capacity) Act 2026

CLIENT

daa
Údarás Aerfort Bhaile Átha Cliath
Dublin Airport Authority

CONSULTANT

AECOM Limited
10th Floor The Clarence West Building
2 Clarence St W,
Belfast BT2 7GP
Tel: +44 (0)28 9060 7200
www.aecom.com

LEGEND

- Dublin Airport Site
- Survey Area

Fossitt Habitat Classification

- BL3 Buildings and artifical surfaces
- GA1 Improved agricultural grassland
- GA2 Amenity grassland (improved)
- Mosiac Habitat
- FW4 Drainage ditches
- WL1 Hedgerows
- WL2 Treelines

NOTES

Microsoft, Sources: Esri, TomTom, Garmin, FAO, NOAA, USGS, © OpenStreetMap contributors, and the GIS User Community Copyright Government of Ireland, Licensed for re-use under the Creative Commons 4.0

ISSUE PURPOSE

FOR ISSUE

PROJECT NUMBER

60786817

FIGURE TITLE

Habitats and Invasive Species
(Page 5 of 19)

FIGURE NUMBER

Figure 12-3f



Revision: P01 Drawn: AR Checked: CH Approved: AB Date: 2026-07-03

Filename: L:\Data\Projects\OTHER_GIS_DATASETS\GIS_Projects_Belfast\Dublin\AirportAuthority\Infrastructure\Application\02_Maps\daa_PassengerCapacityBill2026\Chapter12_Figures\Chapter12_3Figure.aprx

This drawing has been prepared for the use of AECOM's client. It may not be used, modified, reproduced or relied upon by third parties, except as agreed by AECOM or as required by law. AECOM accepts no responsibility, and denies any liability whatsoever, to any party that uses or relies on this drawing without AECOM's express written consent. Do not scale this document. All measurements must be obtained from the stated dimensions.

AECOM

PROJECT

Dublin Airport (Passenger Capacity) Act 2026

CLIENT

daa
Údarás Aerfort Bhaile Átha Cliath
Dublin Airport Authority

CONSULTANT

AECOM Limited
10th Floor The Clarence West Building
2 Clarence St W,
Belfast BT2 7GP
Tel: +44 (0)28 9060 7200
www.aecom.com

LEGEND

- Dublin Airport Site
- Survey Area

Fossitt Habitat Classification

- BL3 Buildings and artifical surfaces
- GA1 Improved agricultural grassland
- GA2 Amenity grassland (improved)
- Mosiac Habitat
- FW4 Drainage ditches
- WL1 Hedgerows
- WL2 Treelines

NOTES

Microsoft, Sources: Esri, TomTom, Garmin, FAO, NOAA, USGS, © OpenStreetMap contributors, and the GIS User Community
Copyright Government of Ireland, Licensed for re-use under the Creative Commons 4.0

ISSUE PURPOSE

FOR ISSUE

PROJECT NUMBER

60786817

FIGURE TITLE

Habitats and Invasive Species
(Page 6 of 19)

FIGURE NUMBER

Figure 12-3g

Revision: P01 Drawn: AR Checked: CH Approved: AB Date: 2026-07-03

Filename: L:\Data\Projects\OTHER_GIS_DATASETS\GIS_Projects_Belfast\DublinAirportAuthority\Infrastructure\Application\02_Maps\daa_PassengerCapacityBill2026\Chapter12_Figures\Chapter12_3Figure.aprx



This drawing has been prepared for the use of AECOM's client. It may not be used, modified, reproduced or relied upon by third parties, except as agreed by AECOM or as required by law. AECOM accepts no responsibility, and denies any liability whatsoever, to any party that uses or relies on this drawing without AECOM's express written consent. Do not scale this document. All measurements must be obtained from the stated dimensions.

AECOM

PROJECT

Dublin Airport (Passenger Capacity) Act 2026

CLIENT

daa
Údarás Aerfort Bhaile Átha Cliath
Dublin Airport Authority

CONSULTANT

AECOM Limited
10th Floor The Clarence West Building
2 Clarence St W,
Belfast BT2 7GP
Tel: +44 (0)28 9060 7200
www.aecom.com

LEGEND

- Dublin Airport Site
- Survey Area

Fossitt Habitat Classification

- BL3 Buildings and artifical surfaces
- ED2 Spoil and bare ground
- GA1 Improved agricultural grassland
- GA2 Amenity grassland (improved)
- GS2 Dry meadows and grassy verdges
- WL1 Hedgerows
- WL2 Treelines

Invasive Species

- Japanese knotweed

NOTES

Microsoft, Sources: Esri, TomTom, Garmin, FAO, NOAA, USGS, © OpenStreetMap contributors, and the GIS User Community Copyright Government of Ireland, Licensed for re-use under the Creative Commons 4.0

ISSUE PURPOSE

FOR ISSUE

PROJECT NUMBER

60786817

FIGURE TITLE

Habitats and Invasive Species
(Page 7 of 19)

FIGURE NUMBER

Figure 12-3h

Revision: P01 Drawn: AR Checked: CH Approved: AB Date: 2026-07-03

Filename: L:\Data\Projects\#OTHER_GIS_DATASETS\GIS_Projects_Belfast\DublinAirportAuthority\InfrastructureApplication\02_Maps\daa_PassengerCapacityBill2026\Chapter12_Figures\Chapter12_3Figure.aprx



This drawing has been prepared for the use of AECOM's client. It may not be used, modified, reproduced or relied upon by third parties, except as agreed by AECOM or as required by law. AECOM accepts no responsibility, and denies any liability whatsoever, to any party that uses or relies on this drawing without AECOM's express written consent. Do not scale this document. All measurements must be obtained from the stated dimensions.

AECOM

PROJECT

Dublin Airport (Passenger Capacity) Act 2026

CLIENT

daa
Údarás Aerfort Bhaile Átha Cliath
Dublin Airport Authority

CONSULTANT

AECOM Limited
10th Floor The Clarence West Building
2 Clarence St W,
Belfast BT2 7GP
Tel: +44 (0)28 9060 7200
www.aecom.com

LEGEND

- Dublin Airport Site
- Survey Area

Fossitt Habitat Classification

- BL3 Buildings and artifical surfaces
- ED2 Spoil and bare ground
- GA1 Improved agricultural grassland
- GA2 Amenity grassland (improved)
- GS2 Dry meadows and grassy verdges
- WD1 (Mixed) broadleaved woodland
- WD2 Mixed broadleaved/conifer woodland
- WS1 Scrub
- WS2 Immature woodland
- FW4 Drainage ditches
- WL1 Hedgerows
- WL2 Treelines
- WD5 Scattered trees and parkland

NOTES

Microsoft, Sources: Esri, TomTom, Garmin, FAO, NOAA, USGS, © OpenStreetMap contributors, and the GIS User Community Copyright Government of Ireland, Licensed for re-use under the Creative Commons 4.0

ISSUE PURPOSE

FOR ISSUE

PROJECT NUMBER

60786817


FIGURE TITLE

Habitats and Invasive Species
(Page 8 of 19)

FIGURE NUMBER

Figure 12-3i

Revision: P01 Drawn: AR Checked: CH Approved: AB Date: 2026-07-03

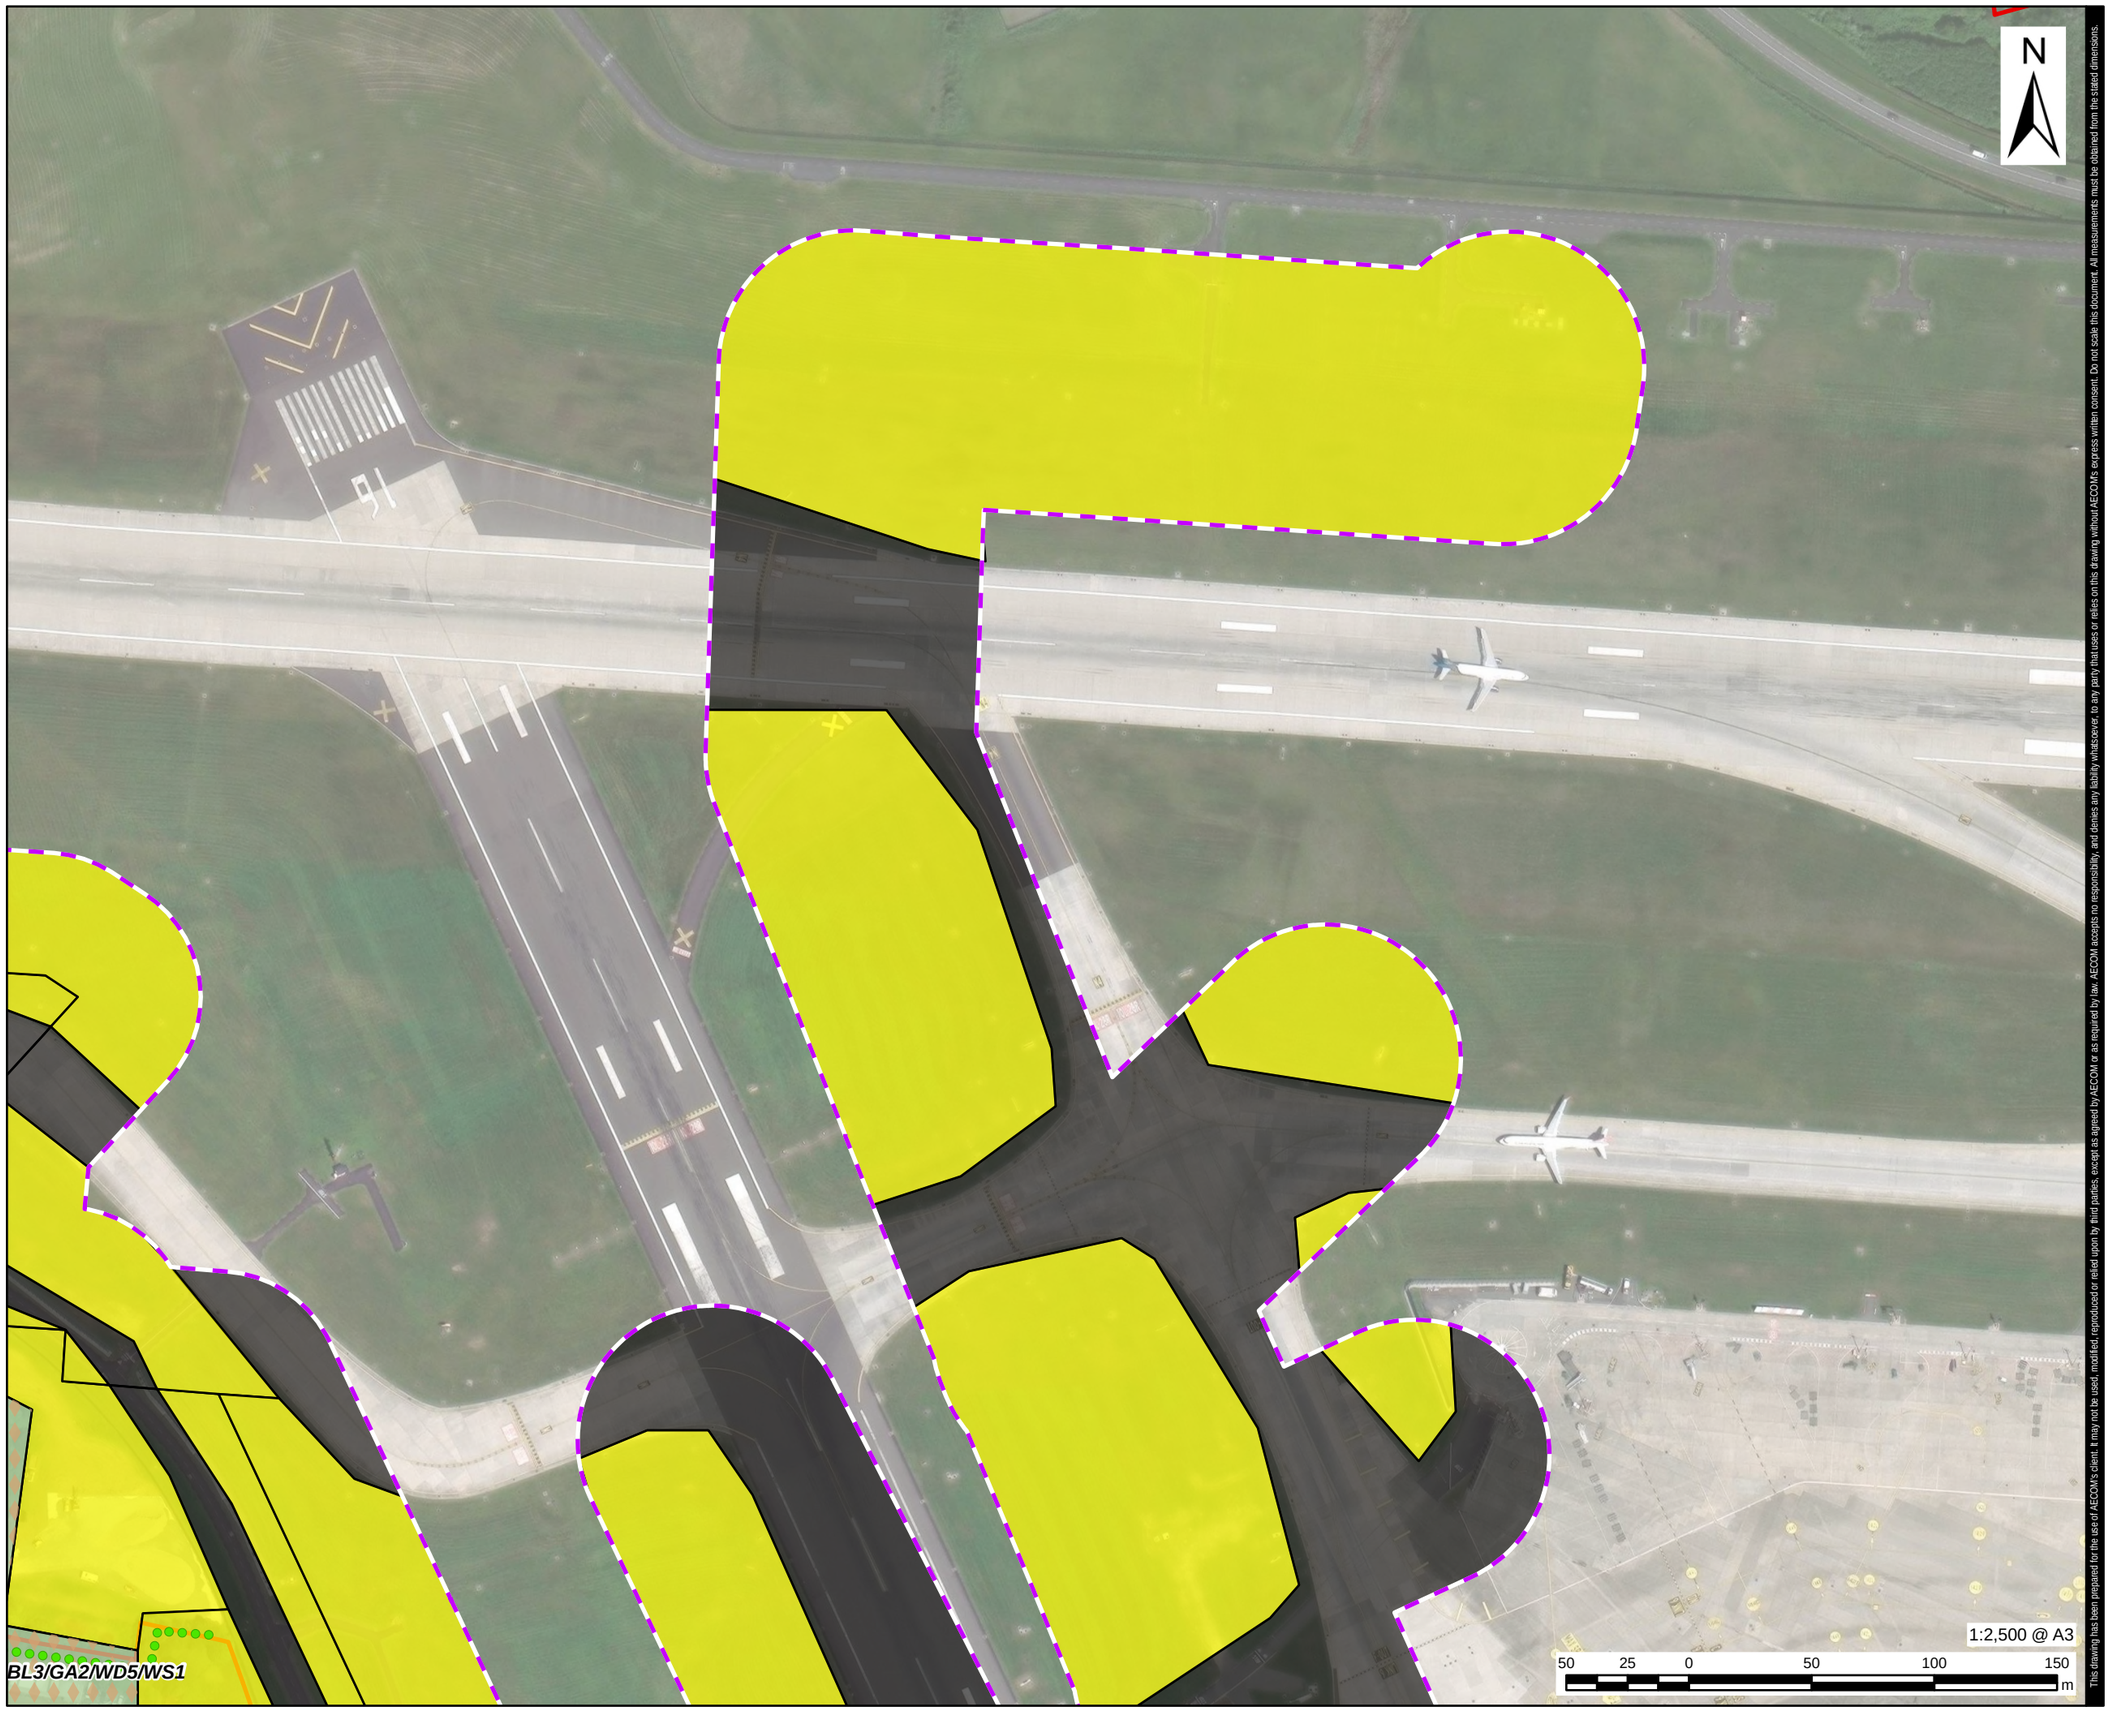

This drawing has been prepared for the use of AECOM's client. It may not be used, modified, reproduced or relied upon by third parties, except as agreed by AECOM or as required by law. AECOM accepts no responsibility, and denies any liability whatsoever, to any party that uses or relies on this drawing without AECOM's express written consent. Do not scale this document. All measurements must be obtained from the stated dimensions.

AECOM

PROJECT

Dublin Airport (Passenger Capacity) Act 2026

CLIENT

daa
Údarás Aerfort Bhaile Átha Cliath
Dublin Airport Authority

CONSULTANT

AECOM Limited
10th Floor The Clarence West Building
2 Clarence St W,
Belfast BT2 7GP
Tel: +44 (0)28 9060 7200
www.aecom.com

LEGEND

- Dublin Airport Site
- Survey Area

Fossitt Habitat Classification

- BL3 Buildings and artifical surfaces
- GA2 Amenity grassland (improved)
- Mosiac Habitat
- WL2 Treelines

NOTES

Microsoft, Sources: Esri, TomTom, Garmin, FAO, NOAA, USGS, © OpenStreetMap contributors, and the GIS User Community
Copyright Government of Ireland, Licensed for re-use under the Creative Commons 4.0

ISSUE PURPOSE

FOR ISSUE

PROJECT NUMBER

60786817

FIGURE TITLE


Habitats and Invasive Species
(Page 9 of 19)

FIGURE NUMBER

Figure 12-3j

Filename: L:\Data\Projects\#OTHER_GIS_DATASETS\GIS_Projects_Belfast\Dublin\AirportAuthority\InfrastructureApplication\02_Maps\daa_PassengerCapacityBill2026\Chapter12_Figures\Chapter12_3Figure.aprx

Revision: P01 Drawn: AR Checked: CH Approved: AB Date: 2026-07-03

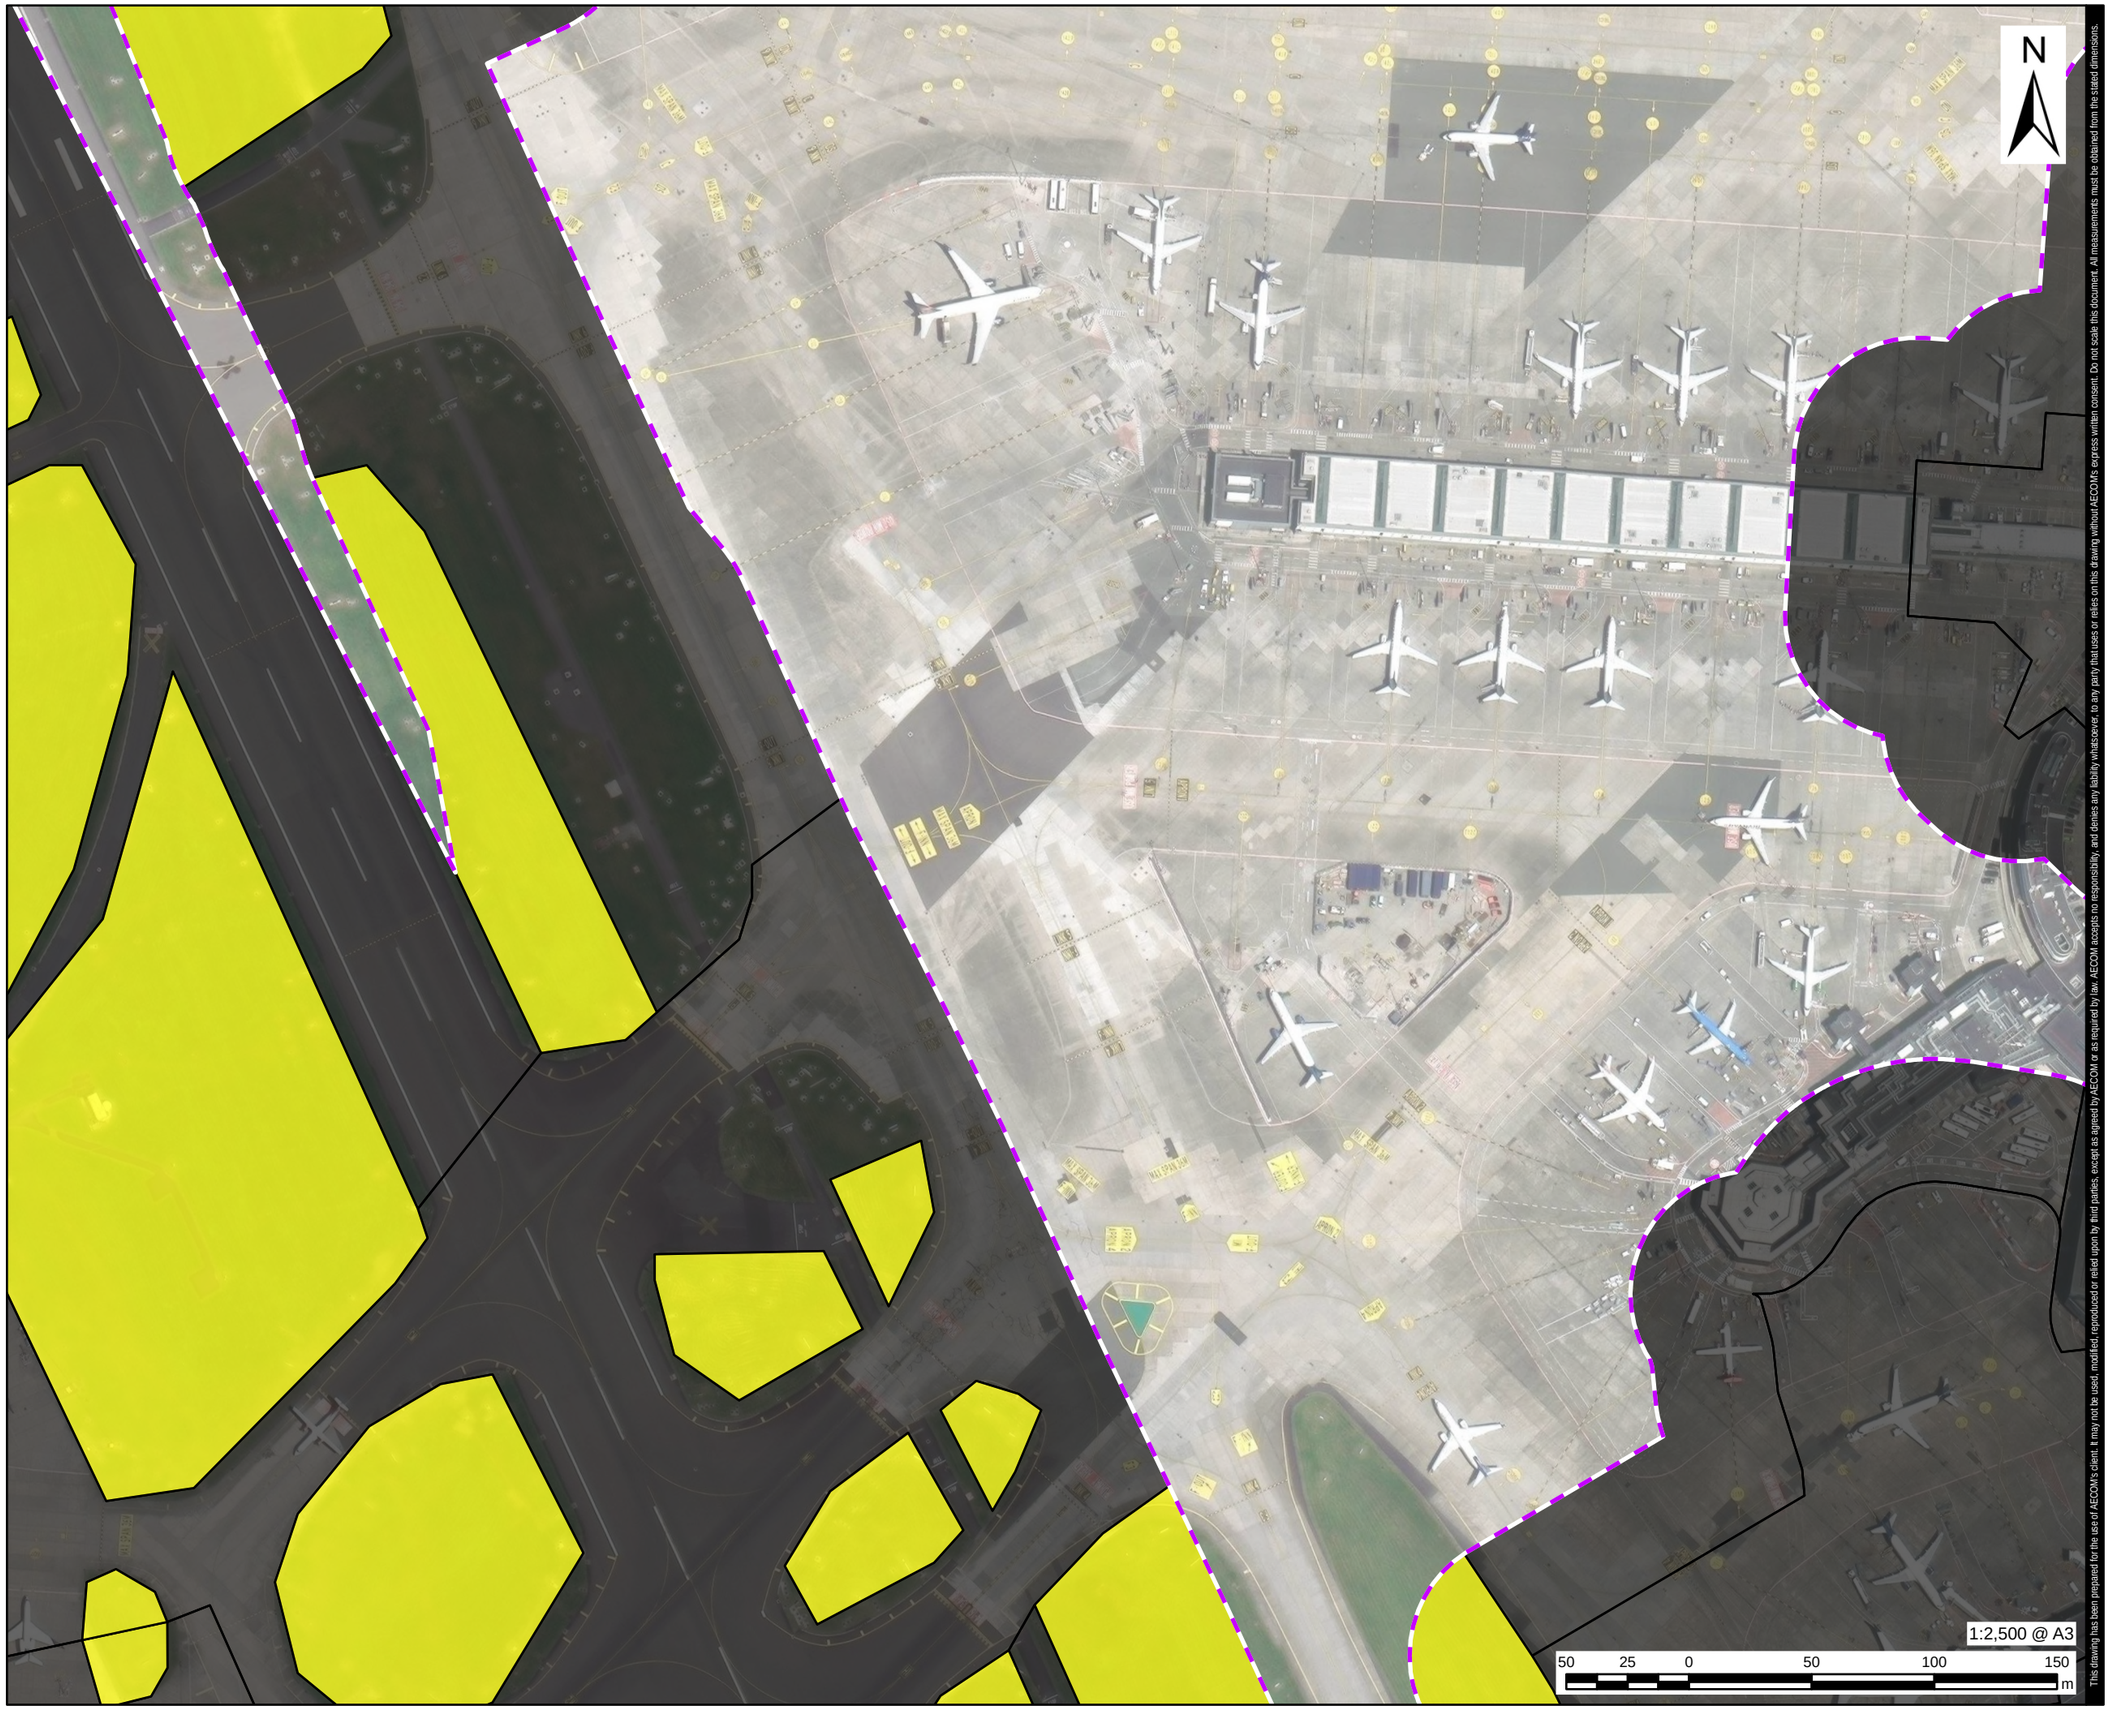

This drawing has been prepared for the use of AECOM's client. It may not be used, modified, reproduced or relied upon by third parties, except as agreed by AECOM or as required by law. AECOM accepts no responsibility, and denies any liability whatsoever, to any party that uses or relies on this drawing without AECOM's express written consent. Do not scale this document. All measurements must be obtained from the stated dimensions.

Filename: L:\Data\Projects\WOTHER_GIS_DATASETS\GIS_Projects_Belfast\DublinAirportAuthority\InfrastructureApplication\02_Maps\daa_PassengerCapacityBill2026\Chapter12_Figures\Chapter12_3Figure.aprx

AECOM

PROJECT

Dublin Airport (Passenger Capacity) Act 2026

CLIENT

daa
Údarás Aerfort Bhaile Átha Cliath
Dublin Airport Authority

CONSULTANT

AECOM Limited
10th Floor The Clarence West Building
2 Clarence St W,
Belfast BT2 7GP
Tel: +44 (0)28 9060 7200
www.aecom.com

LEGEND

- Dublin Airport Site
- Survey Area

Fossitt Habitat Classification

- BL3 Buildings and artifical surfaces
- GA2 Amenity grassland (improved)

NOTES

Microsoft, Sources: Esri, TomTom, Garmin, FAO, NOAA, USGS, © OpenStreetMap contributors, and the GIS User Community Copyright Government of Ireland, Licensed for re-use under the Creative Commons 4.0

ISSUE PURPOSE

FOR ISSUE

PROJECT NUMBER

60786817

FIGURE TITLE


Habitats and Invasive Species
(Page 10 of 19)

FIGURE NUMBER

Figure 12-3k

Revision: P01 Drawn: AR Checked: CH Approved: AB Date: 2026-07-03

Filename: L:\Data\Projects\#OTHER_GIS_DATASETS\GIS_Projects_Belfast\DublinAirportAuthority\InfrastructureApplication\02_Mapsldaa_PassengerCapacityBill2026\Chapter12_Figures\Chapter12_3Figure.aprx

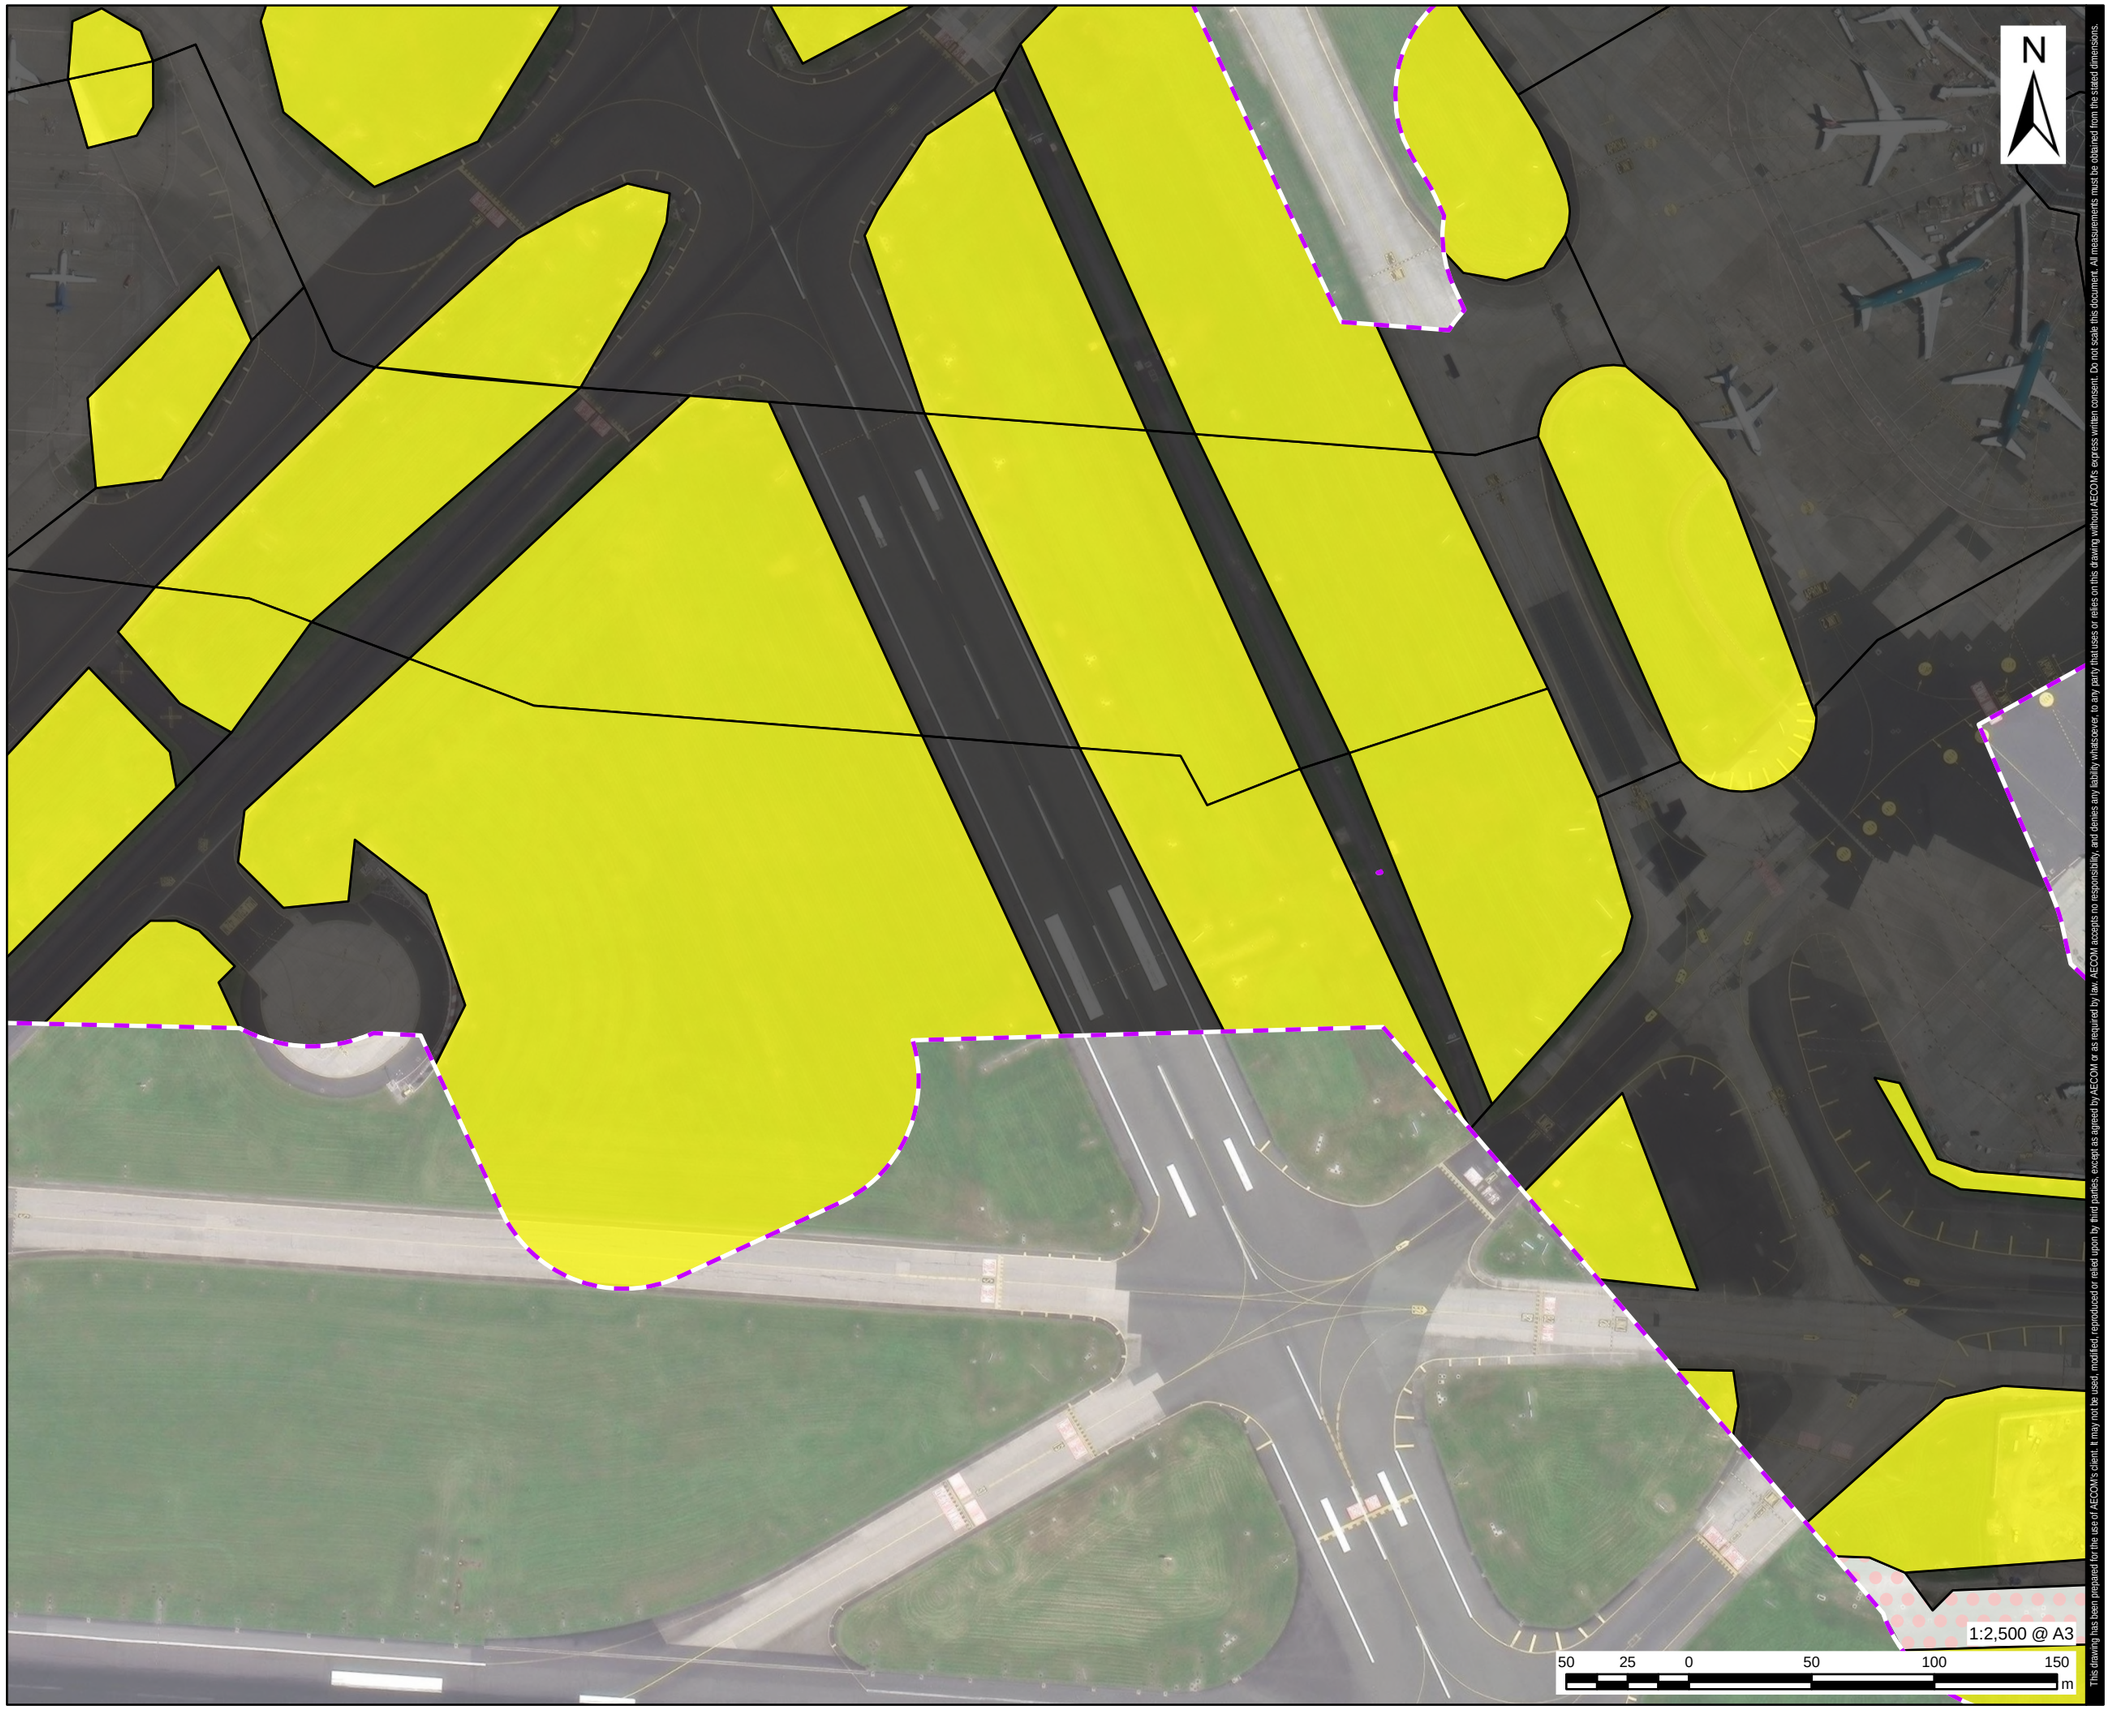

This drawing has been prepared for the use of AECOM's client. It may not be used, modified, reproduced or relied upon by third parties, except as agreed by AECOM or as required by law. AECOM accepts no responsibility, and denies any liability whatsoever, to any party that uses or relies on this drawing without AECOM's express written consent. Do not scale this document. All measurements must be obtained from the stated dimensions.

AECOM

PROJECT

Dublin Airport (Passenger Capacity) Act 2026

CLIENT

daa
Údarás Aerfort Bhaile Átha Cliath
Dublin Airport Authority

CONSULTANT

AECOM Limited
10th Floor The Clarence West Building
2 Clarence St W,
Belfast BT2 7GP
Tel: +44 (0)28 9060 7200
www.aecom.com

LEGEND

- Dublin Airport Site
- Survey Area

Fossitt Habitat Classification

- BL3 Buildings and artifical surfaces
- ED2 Spoil and bare ground
- GA2 Amenity grassland (improved)

NOTES

Microsoft, Sources: Esri, TomTom, Garmin, FAO, NOAA, USGS, © OpenStreetMap contributors, and the GIS User Community Copyright Government of Ireland, Licensed for re-use under the Creative Commons 4.0

ISSUE PURPOSE

FOR ISSUE

PROJECT NUMBER

60786817

FIGURE TITLE


Habitats and Invasive Species
(Page 11 of 19)

FIGURE NUMBER

Figure 12-3l

Revision: P01 Drawn: AR Checked: CH Approved: AB Date: 2026-07-03

Filename: L:\Data\Projects\#OTHER_GIS_DATASETS\GIS_Projects_Belfast\DublinAirportAuthority\InfrastructureApplication\02_Maps\daa_PassengerCapacityBill2026\Chapter12_Figures\Chapter12_3Figure.aprx

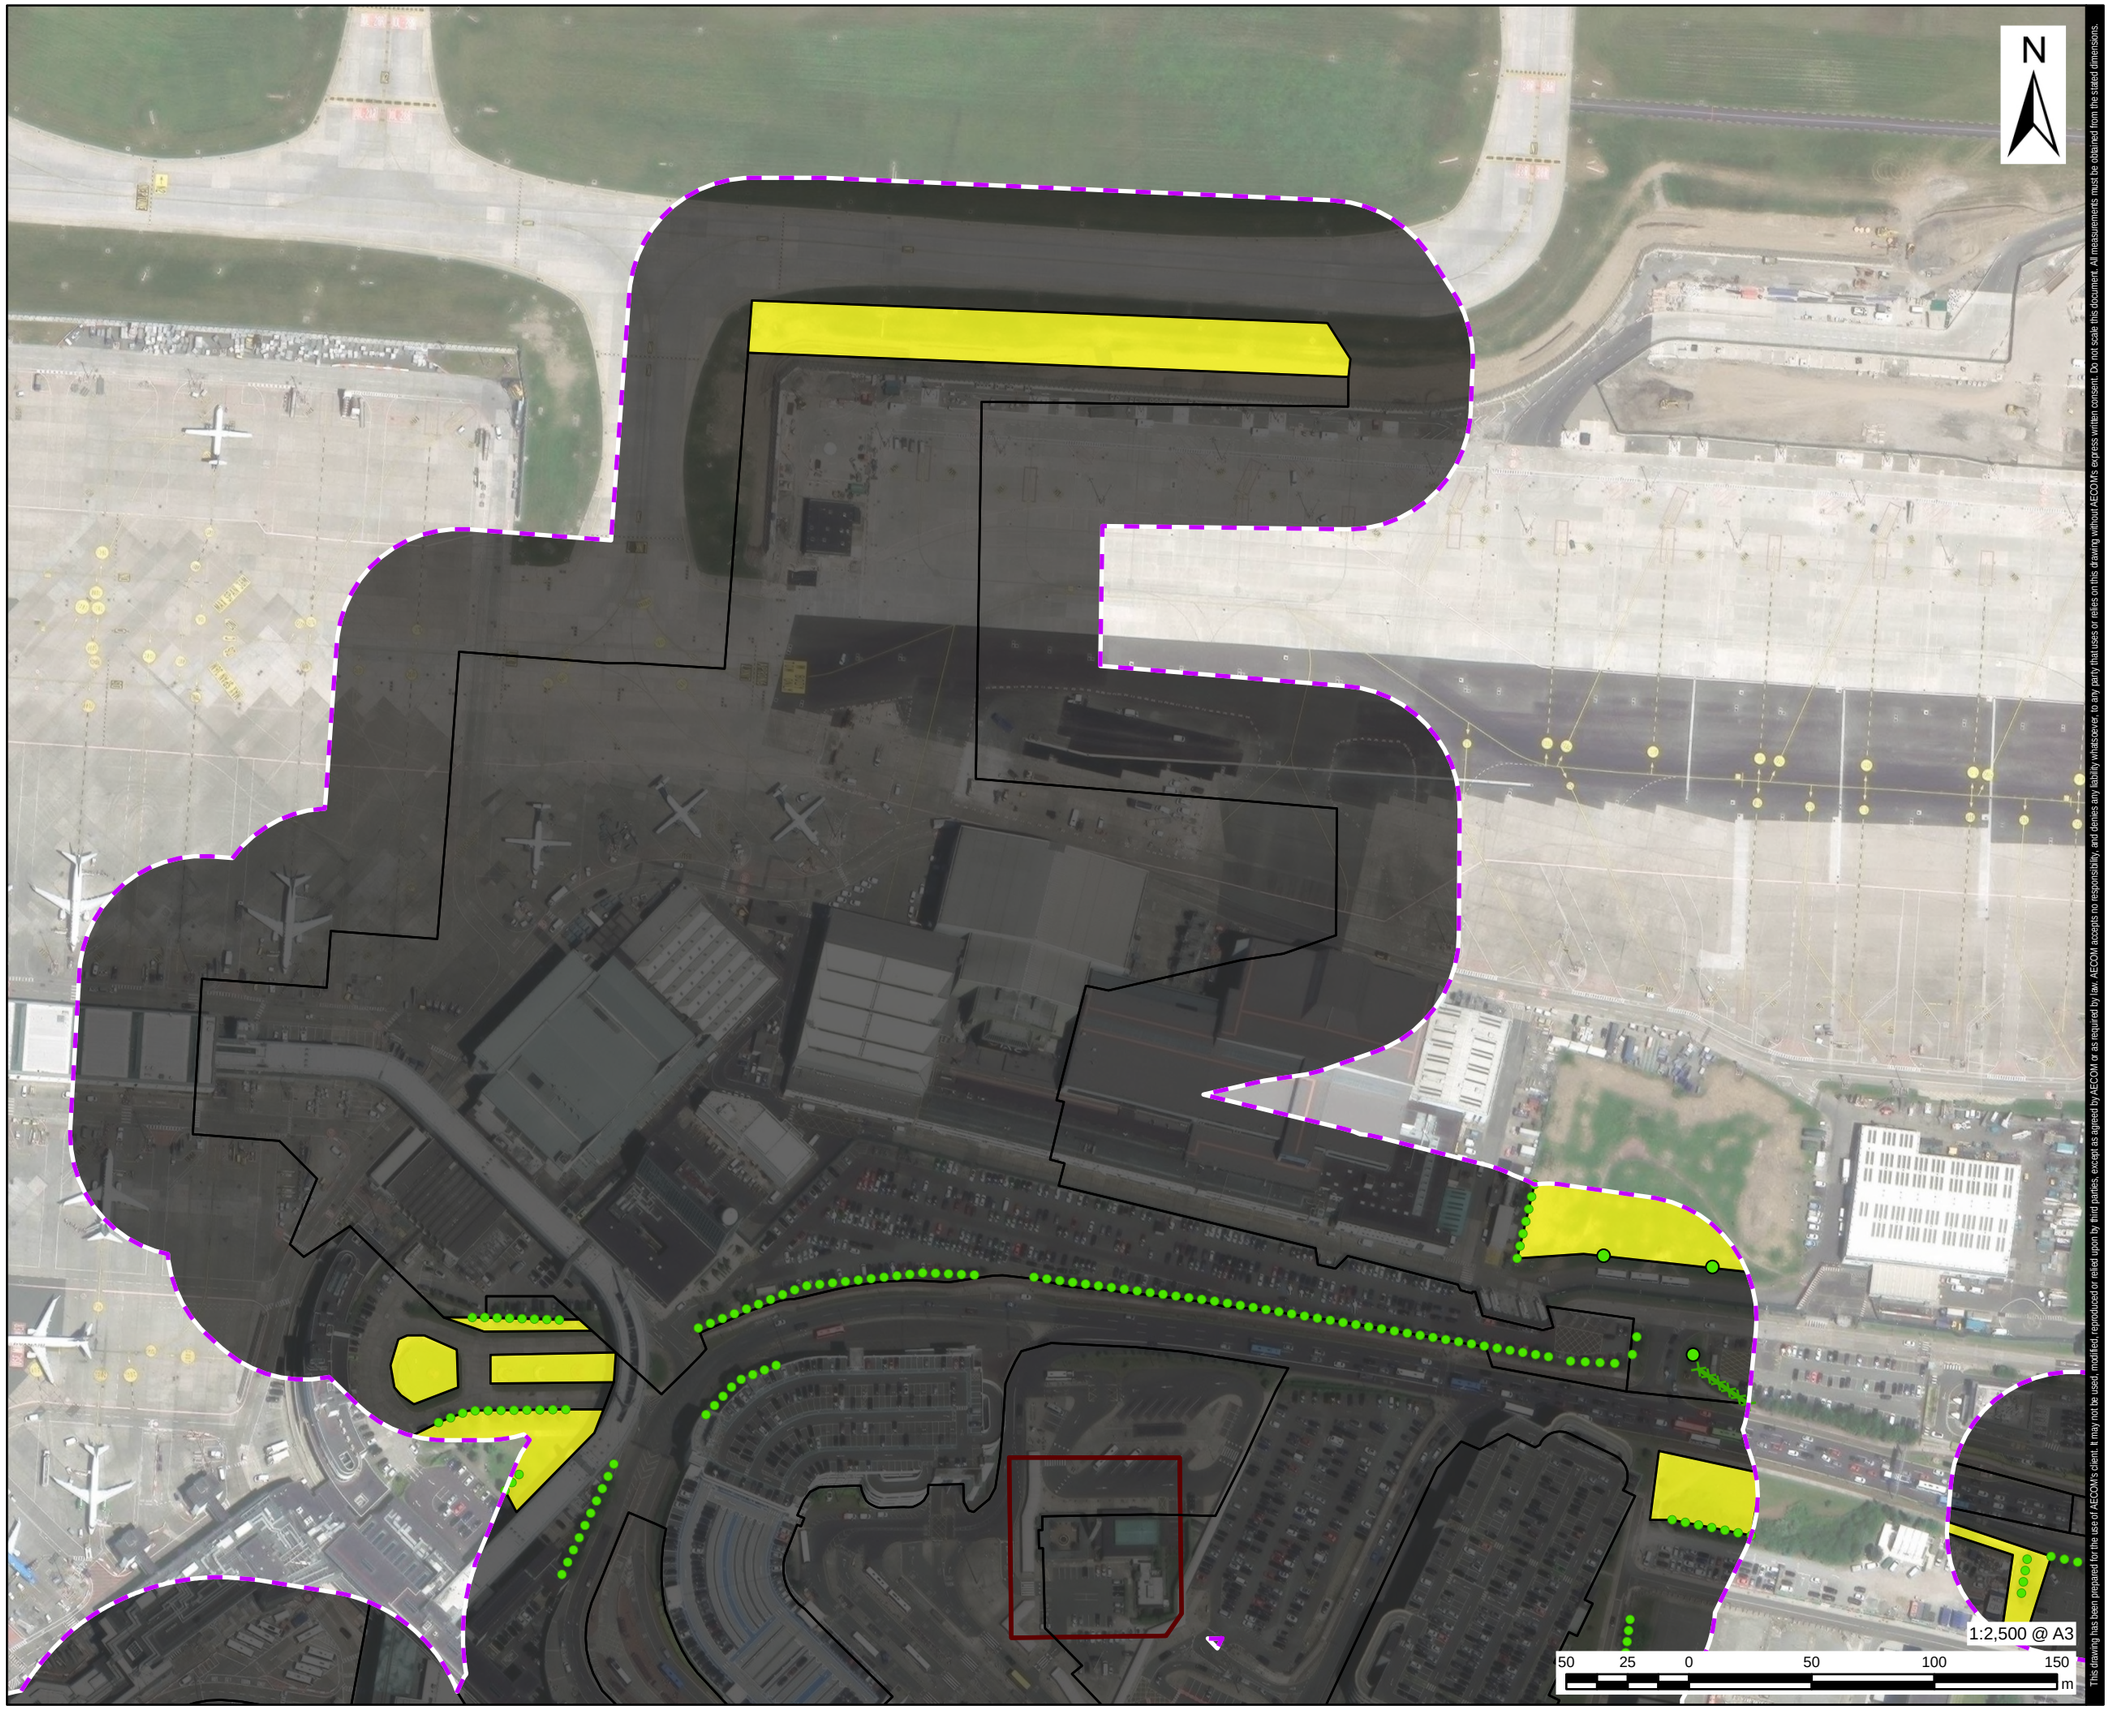

This drawing has been prepared for the use of AECOM's client. It may not be used, modified, reproduced or relied upon by third parties, except as agreed by AECOM or as required by law. AECOM accepts no responsibility, and denies any liability whatsoever, to any party that uses or relies on this drawing without AECOM's express written consent. Do not scale this document. All measurements must be obtained from the stated dimensions.

AECOM

PROJECT

Dublin Airport (Passenger Capacity) Act 2026

CLIENT

daa
Údarás Aerfort Bhaile Átha Cliath
Dublin Airport Authority

CONSULTANT

AECOM Limited
10th Floor The Clarence West Building
2 Clarence St W,
Belfast BT2 7GP
Tel: +44 (0)28 9060 7200
www.aecom.com

LEGEND

- Dublin Airport Site
- Survey Area

Fossitt Habitat Classification

- BL3 Buildings and artifical surfaces
- GA2 Amenity grassland (improved)
- WL1 Hedgerows
- WL2 Treelines
- WD5 Scattered trees and parkland

NOTES

Microsoft, Sources: Esri, TomTom, Garmin, FAO, NOAA, USGS, © OpenStreetMap contributors, and the GIS User Community Copyright Government of Ireland, Licensed for re-use under the Creative Commons 4.0

ISSUE PURPOSE

FOR ISSUE

PROJECT NUMBER

60786817

FIGURE TITLE


Habitats and Invasive Species
(Page 12 of 19)

FIGURE NUMBER

Figure 12-3m

Revision: P01 Drawn: AR Checked: CH Approved: AB Date: 2026-07-03

Filename: L:\Data\Projects\#OTHER_GIS_DATASETS\GIS_Projects_Belfast\Dublin\AirportAuthority\InfrastructureApplication\02_Maps\daa_PassengerCapacityBill2026\Chapter12_Figures\Chapter12_3Figure.aprx

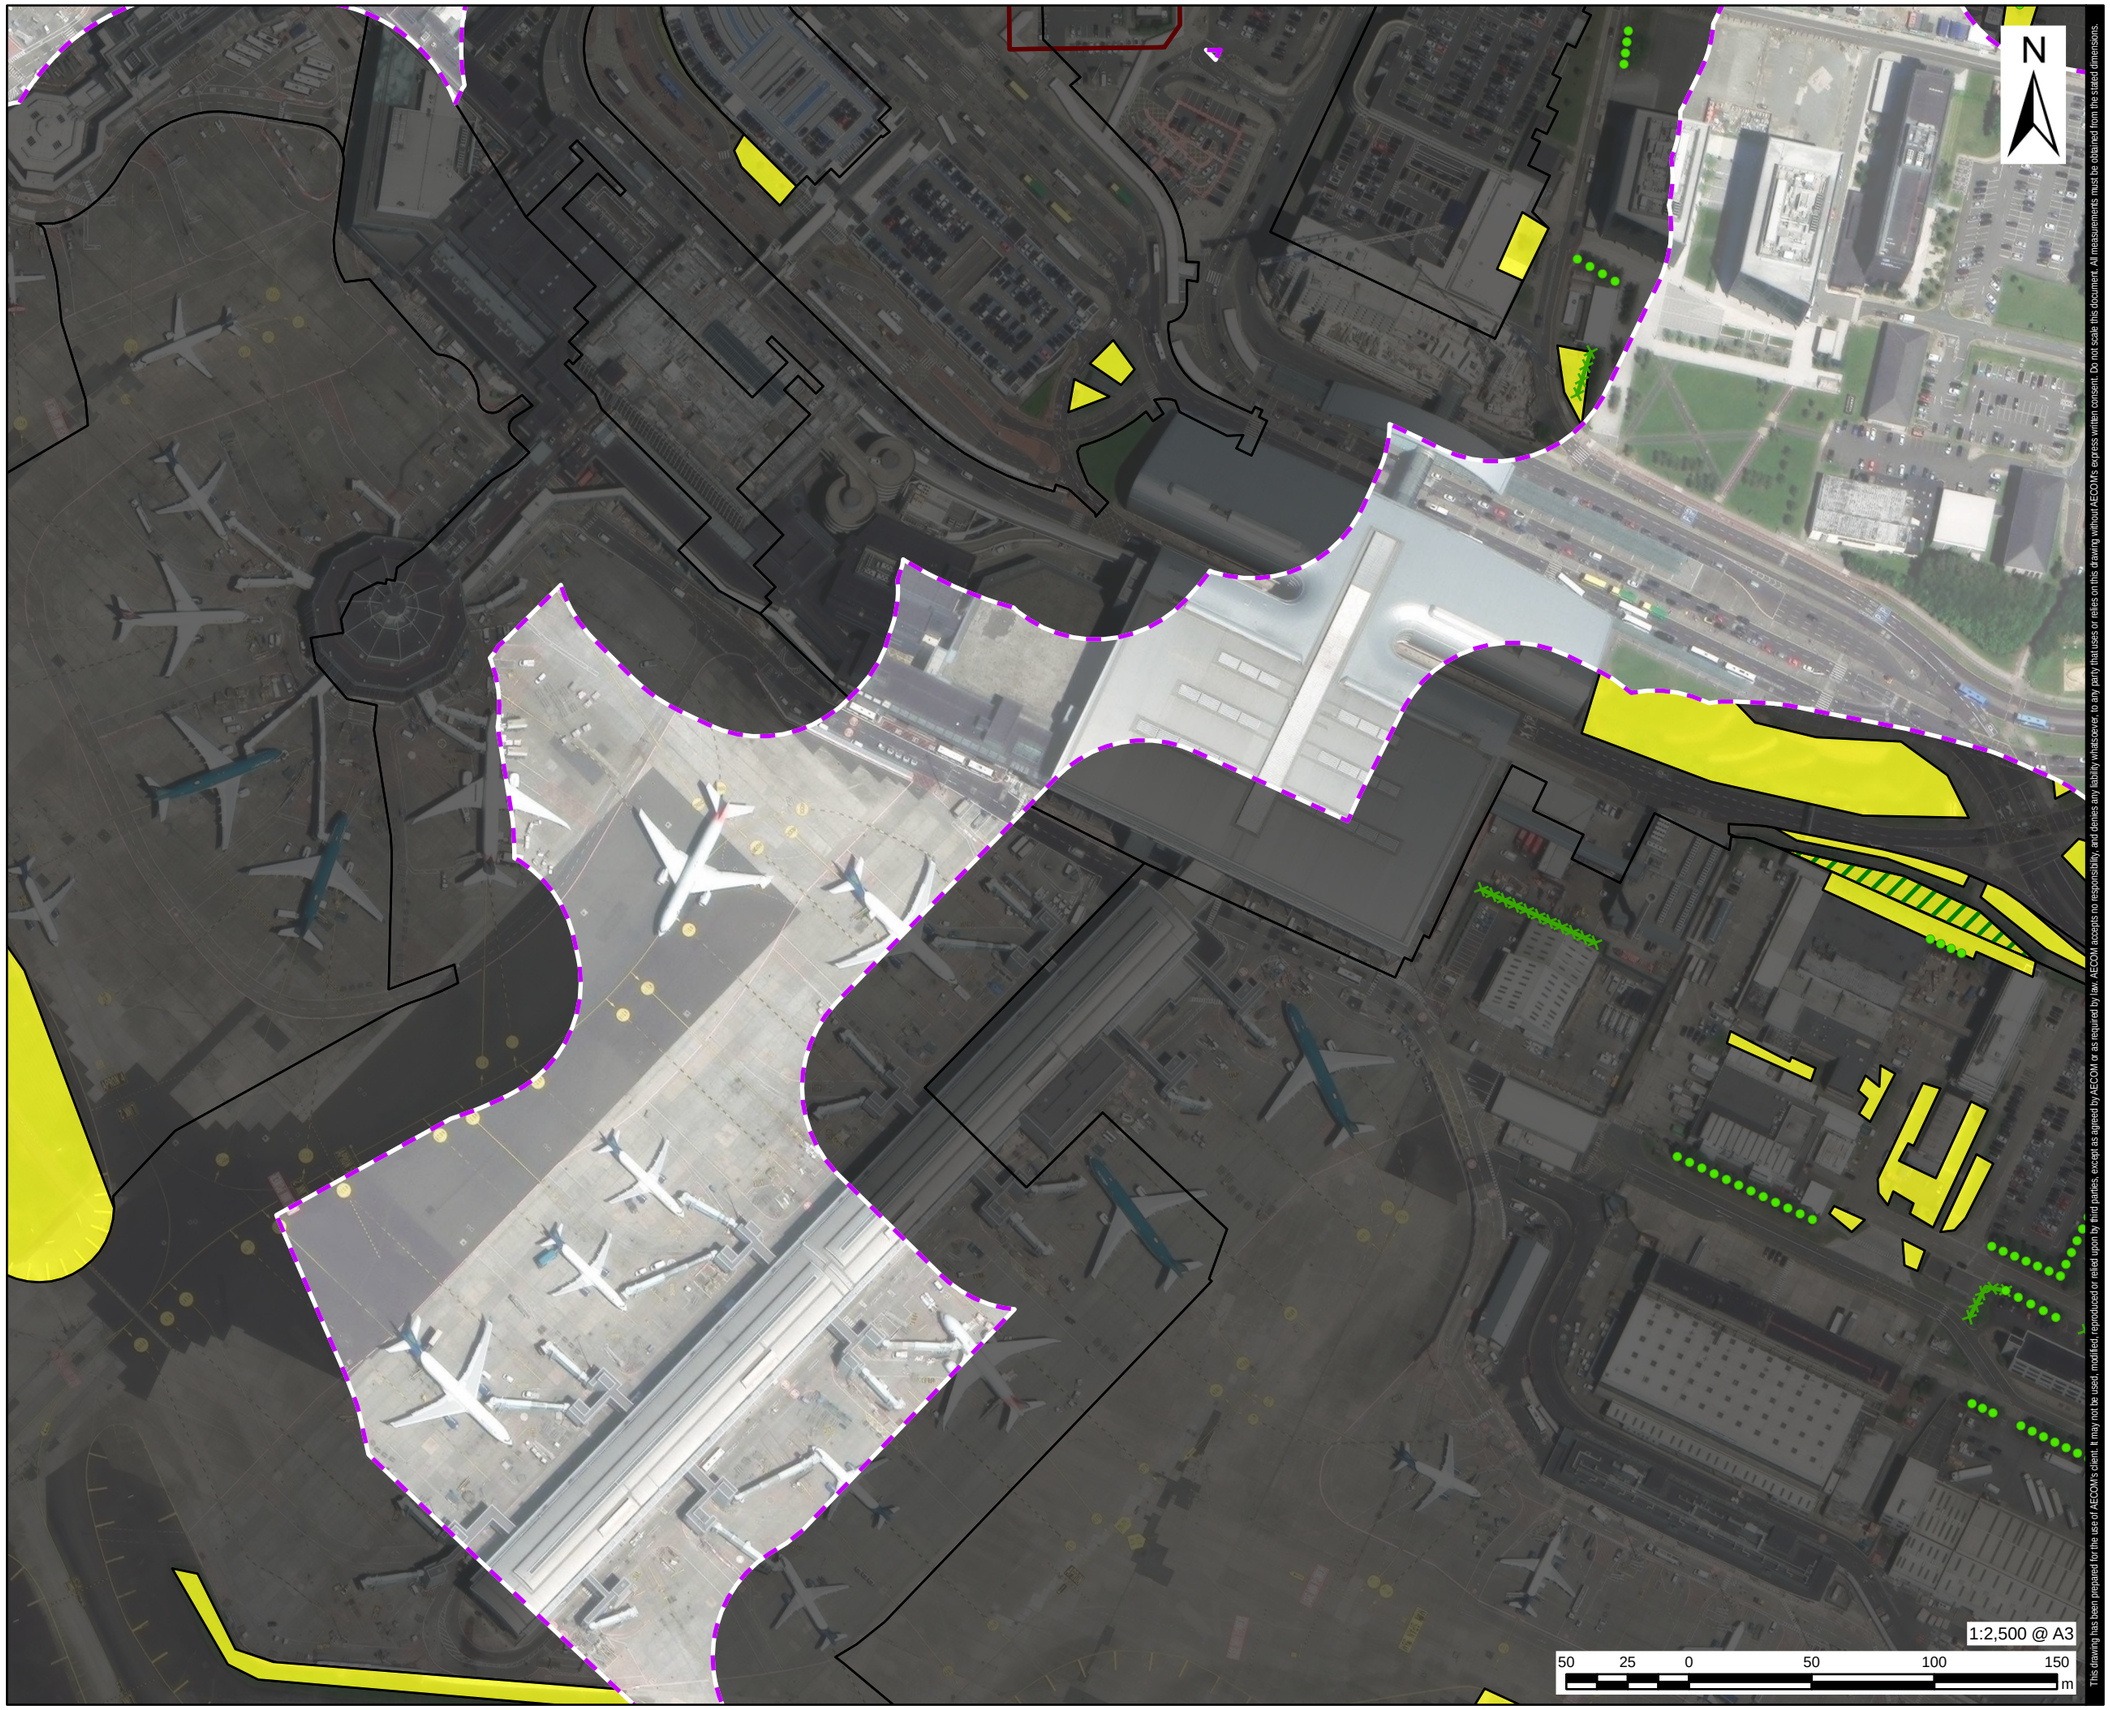

This drawing has been prepared for the use of AECOM's client. It may not be used, modified, reproduced or relied upon by third parties, except as agreed by AECOM or as required by law. AECOM accepts no responsibility, and denies any liability whatsoever, to any party that uses or relies on this drawing without AECOM's express written consent. Do not scale this document. All measurements must be obtained from the stated dimensions.

AECOM

PROJECT

Dublin Airport (Passenger Capacity) Act 2026

CLIENT

daa
Údarás Aerfort Bhaile Átha Cliath
Dublin Airport Authority

CONSULTANT

AECOM Limited
10th Floor The Clarence West Building
2 Clarence St W,
Belfast BT2 7GP
Tel: +44 (0)28 9060 7200
www.aecom.com

LEGEND

- Dublin Airport Site
- Survey Area

Fossitt Habitat Classification

- BL3 Buildings and artifical surfaces
- GA2 Amenity grassland (improved)
- WS2 Immature woodland
- WL1 Hedgerows
- WL2 Treelines

NOTES

Microsoft, Sources: Esri, TomTom, Garmin, FAO, NOAA, USGS, © OpenStreetMap contributors, and the GIS User Community Copyright Government of Ireland, Licensed for re-use under the Creative Commons 4.0

ISSUE PURPOSE

FOR ISSUE

PROJECT NUMBER

60786817

FIGURE TITLE

Habitats and Invasive Species
(Page 13 of 19)

FIGURE NUMBER

Figure 12-3n

Revision: P01 Drawn: AR Checked: CH Approved: AB Date: 2026-07-03

Filename: L:\Data\Projects\WOTHER_GIS_DATASETS\GIS_Projects_Belfast\Dublin\Airport\Authority\Infrastructure\Application\02_Maps\daa_PassengerCapacityBill2026\Chapter12_Figures\Chapter12_3Figure.aprx



This drawing has been prepared for the use of AECOM's client. It may not be used, modified, reproduced or relied upon by third parties, except as agreed by AECOM or as required by law. AECOM accepts no responsibility, and denies any liability whatsoever, to any party that uses or relies on this drawing without AECOM's express written consent. Do not scale this document. All measurements must be obtained from the stated dimensions.

AECOM

PROJECT

Dublin Airport (Passenger Capacity) Act 2026

CLIENT

daa
Údarás Aerfort Bhaile Átha Cliath
Dublin Airport Authority

CONSULTANT

AECOM Limited
10th Floor The Clarence West Building
2 Clarence St W,
Belfast BT2 7GP
Tel: +44 (0)28 9060 7200
www.aecom.com

LEGEND

- Dublin Airport Site
- Survey Area

Fossitt Habitat Classification

- BL3 Buildings and artifical surfaces
- ED2 Spoil and bare ground
- ED3 Recolonising bare ground
- GA2 Amenity grassland (improved)
- GS2 Dry meadows and grassy verdges
- WD1 (Mixed) broadleaved woodland
- WD2 Mixed broadleaved/conifer woodland
- WD3 (Mixed) conifer woodland
- WS1 Scrub
- Mosiac Habitat
- FW2 Depositing/lowland rivers
- FW4 Drainage ditches
- WL1 Hedgerows
- WL2 Treelines

Invasive Species

- Cherry laurel

NOTES

Microsoft, Sources: Esri, TomTom, Garmin, FAO, NOAA, USGS, © OpenStreetMap contributors, and the GIS User Community Copyright Government of Ireland, Licensed for re-use under the Creative Commons 4.0

ISSUE PURPOSE

FOR ISSUE

PROJECT NUMBER

60786817

FIGURE TITLE


Habitats and Invasive Species
(Page 14 of 19)

FIGURE NUMBER

Figure 12-3n

Revision: P01 Drawn: AR Checked: CH Approved: AB Date: 2026-07-03

Filename: L:\Data\Projects\#OTHER_GIS_DATASETS\GIS_Projects_Belfast\DublinAirportAuthority\Infrastructure\Application\02_Maps\daa_Passenger\CapacityBill\2026\Chapter12_3Figure.aprx

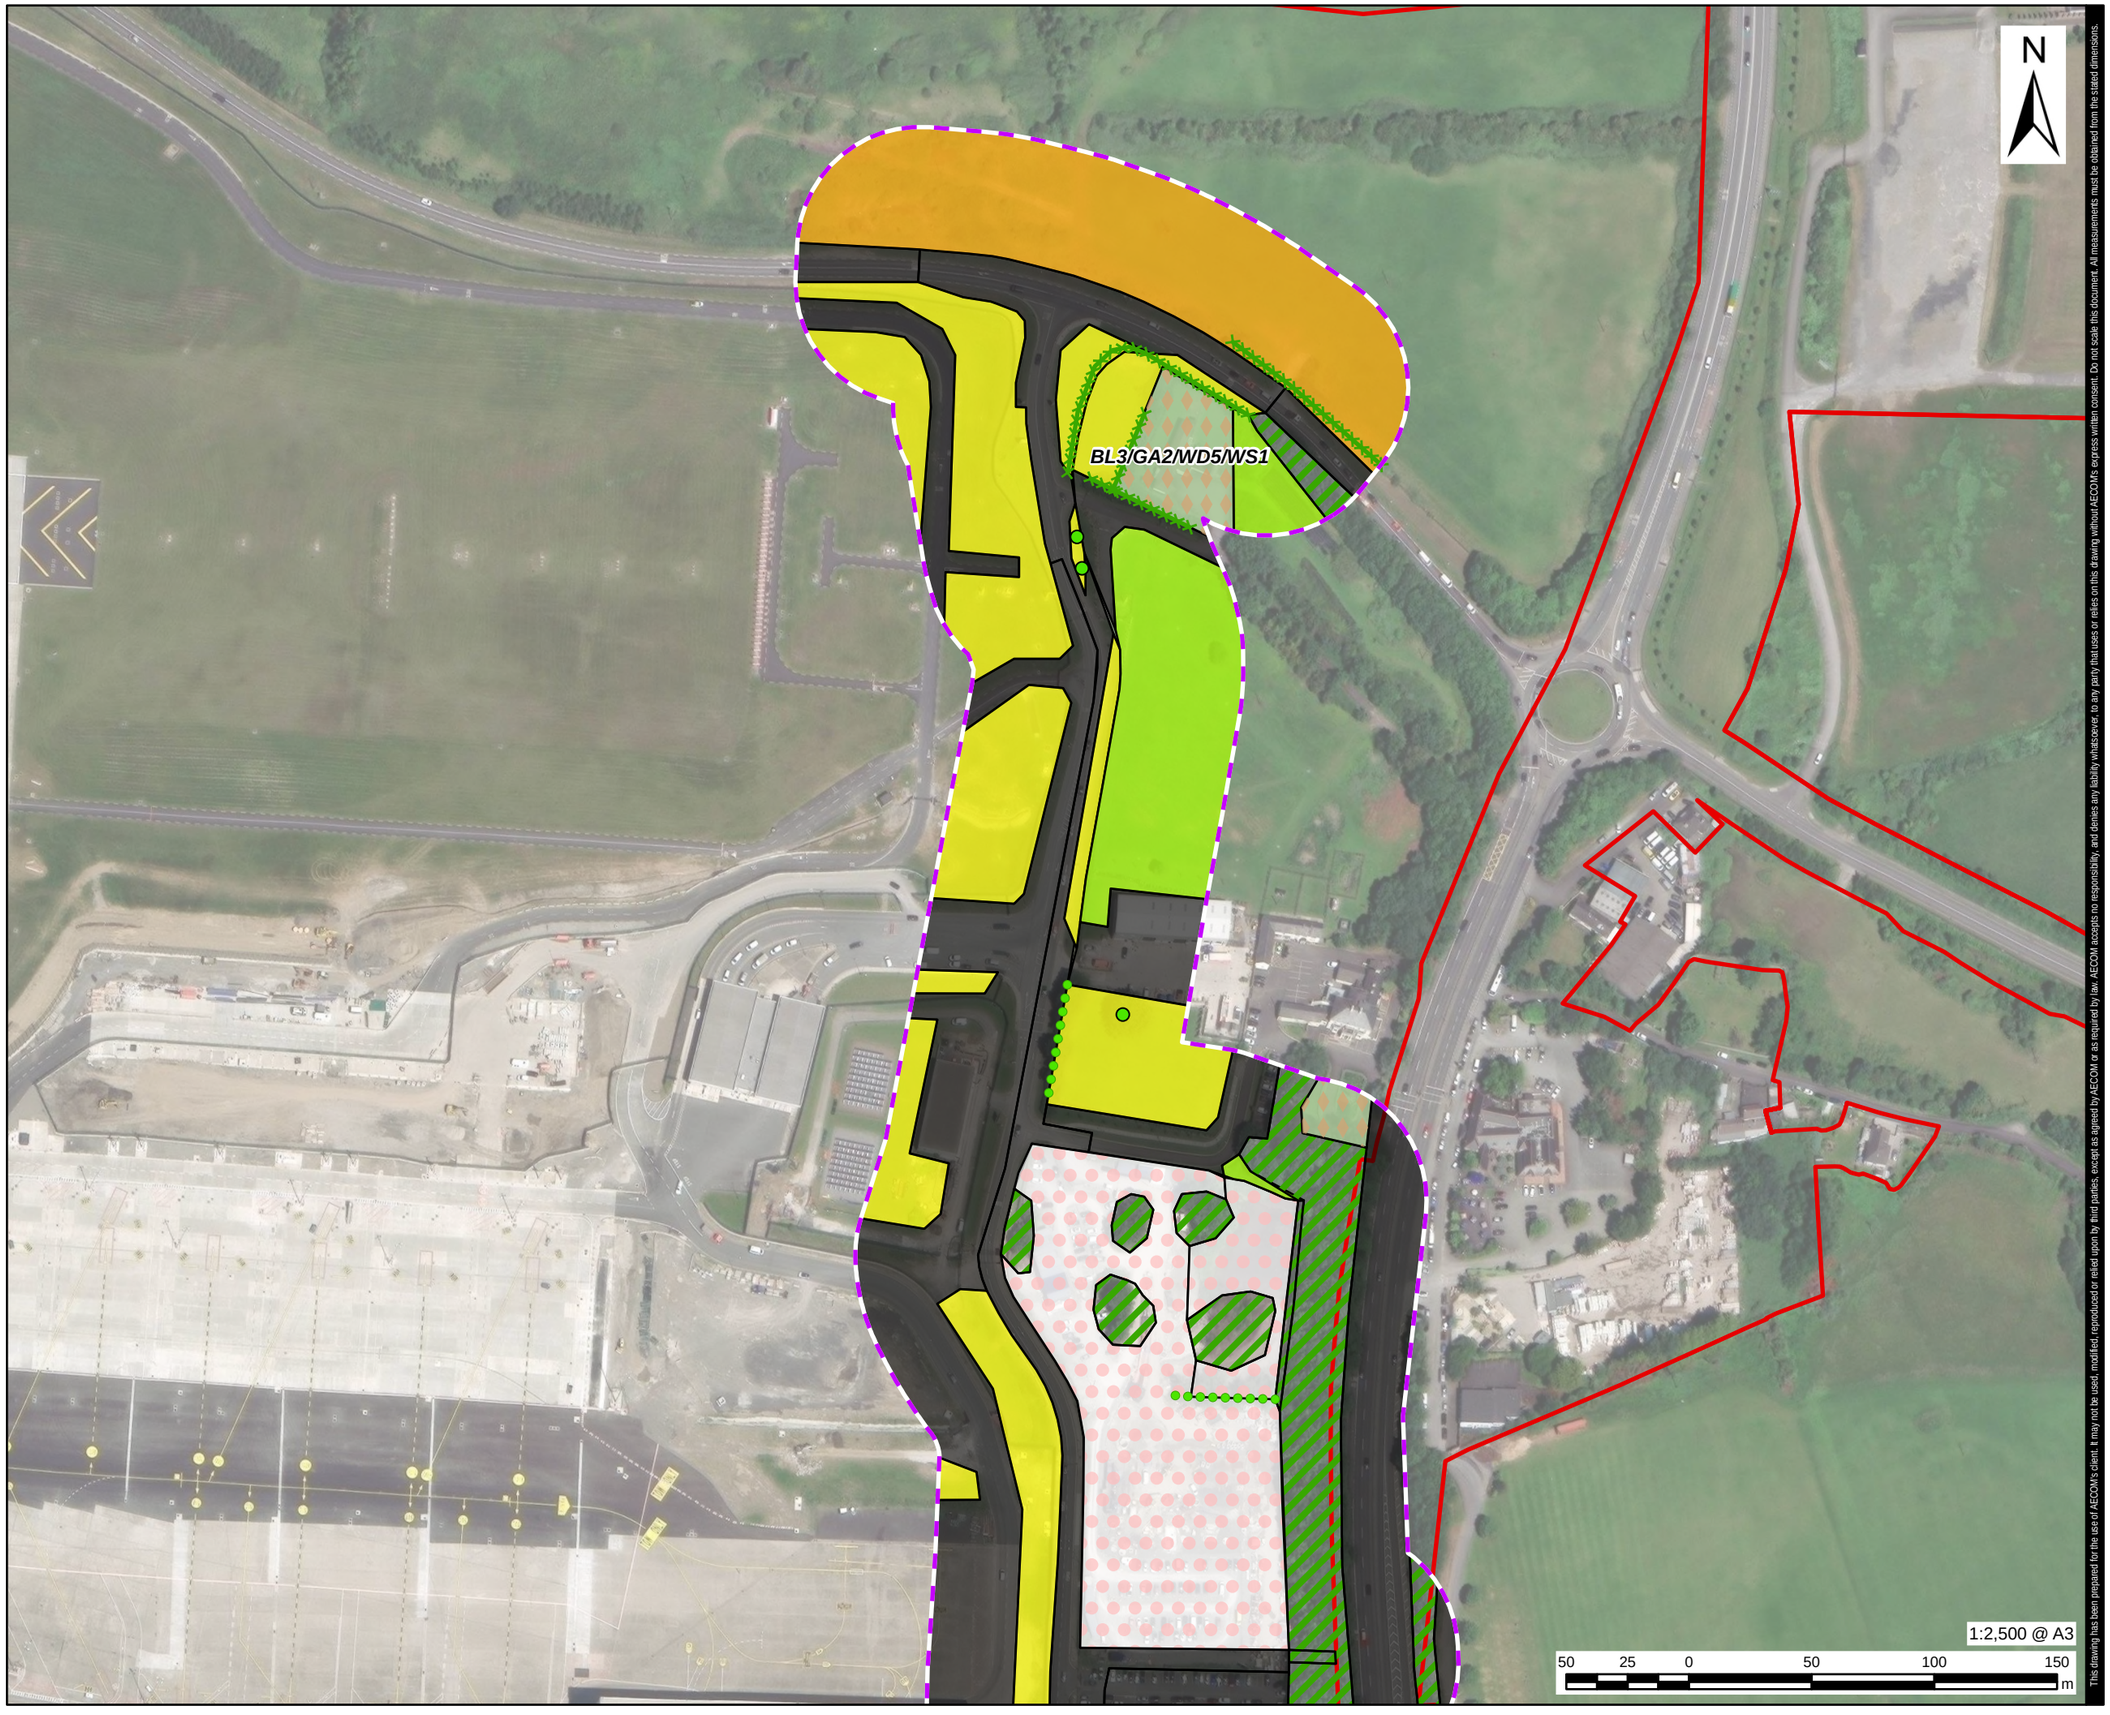

This drawing has been prepared for the use of AECOM's client. It may not be used, modified, reproduced or relied upon by third parties, except as agreed by AECOM or as required by law. AECOM accepts no responsibility, and denies any liability whatsoever, to any party that uses or relies on this drawing without AECOM's express written consent. Do not scale this document. All measurements must be obtained from the stated dimensions.

AECOM

PROJECT

Dublin Airport (Passenger Capacity) Act 2026

CLIENT

daa
Údarás Aerfort Bhaile Átha Cliath
Dublin Airport Authority

CONSULTANT

AECOM Limited
10th Floor The Clarence West Building
2 Clarence St W,
Belfast BT2 7GP
Tel: +44 (0)28 9060 7200
www.aecom.com

LEGEND

- Dublin Airport Site
- Survey Area

Fossitt Habitat Classification

- BL3 Buildings and artifical surfaces
- ED2 Spoil and bare ground
- GA1 Improved agricultural grassland
- GA2 Amenity grassland (improved)
- GS2 Dry meadows and grassy verdges
- WD1 (Mixed) broadleaved woodland
- Mosiac Habitat
- WL1 Hedgerows
- WL2 Treelines
- WD5 Scattered trees and parkland

NOTES

Microsoft, Sources: Esri, TomTom, Garmin, FAO, NOAA, USGS, © OpenStreetMap contributors, and the GIS User Community Copyright Government of Ireland, Licensed for re-use under the Creative Commons 4.0

ISSUE PURPOSE

FOR ISSUE

PROJECT NUMBER

60786817

FIGURE TITLE

Habitats and Invasive Species
(Page 15 of 19)

FIGURE NUMBER

Figure 12-3p

Revision: P01 Drawn: AR Checked: CH Approved: AB Date: 2026-07-03

Filename: L:\Data\Projects\#OTHER_GIS_DATASETS\GIS_Projects_Belfast\DublinAirportAuthority\Infrastructure\Application\02_Maps\daa_PassengerCapacityBill2026\Chapter12_Figures\Chapter12_3Figure.aprx



This drawing has been prepared for the use of AECOM's client. It may not be used, modified, reproduced or relied upon by third parties, except as agreed by AECOM or as required by law. AECOM accepts no responsibility, and denies any liability whatsoever, to any party that uses or relies on this drawing without AECOM's express written consent. Do not scale this document. All measurements must be obtained from the stated dimensions.

AECOM

PROJECT

Dublin Airport (Passenger Capacity) Act 2026

CLIENT

daa
Údarás Aerfort Bhaile Átha Cliath
Dublin Airport Authority

CONSULTANT

AECOM Limited
10th Floor The Clarence West Building
2 Clarence St W,
Belfast BT2 7GP
Tel: +44 (0)28 9060 7200
www.aecom.com

LEGEND

- Dublin Airport Site
- Survey Area

Fossitt Habitat Classification

- BL3 Buildings and artifical surfaces
- ED2 Spoil and bare ground
- GA1 Improved agricultural grassland
- GA2 Amenity grassland (improved)
- GS2 Dry meadows and grassy verdges
- WD1 (Mixed) broadleaved woodland
- WL1 Hedgerows
- WL2 Treelines
- WD5 Scattered trees and parkland

Invasive Species

- Cherry laurel

NOTES

Microsoft, Sources: Esri, TomTom, Garmin, FAO, NOAA, USGS, © OpenStreetMap contributors, and the GIS User Community Copyright Government of Ireland, Licensed for re-use under the Creative Commons 4.0

ISSUE PURPOSE

FOR ISSUE

PROJECT NUMBER

60786817

FIGURE TITLE


Habitats and Invasive Species
(Page 16 of 19)

FIGURE NUMBER

Figure 12-3q

Revision: P01 Drawn: AR Checked: CH Approved: AB Date: 2026-07-03

Filename: L:\Data\Projects\#OTHER_GIS_DATASETS\GIS_Projects_Belfast\Dublin Airport\Authority\Infrastructre\Application\02_Maps\daa_PassengerCapacityBill2026\Chapter12_Figures\Chapter12_3Figure.aprx

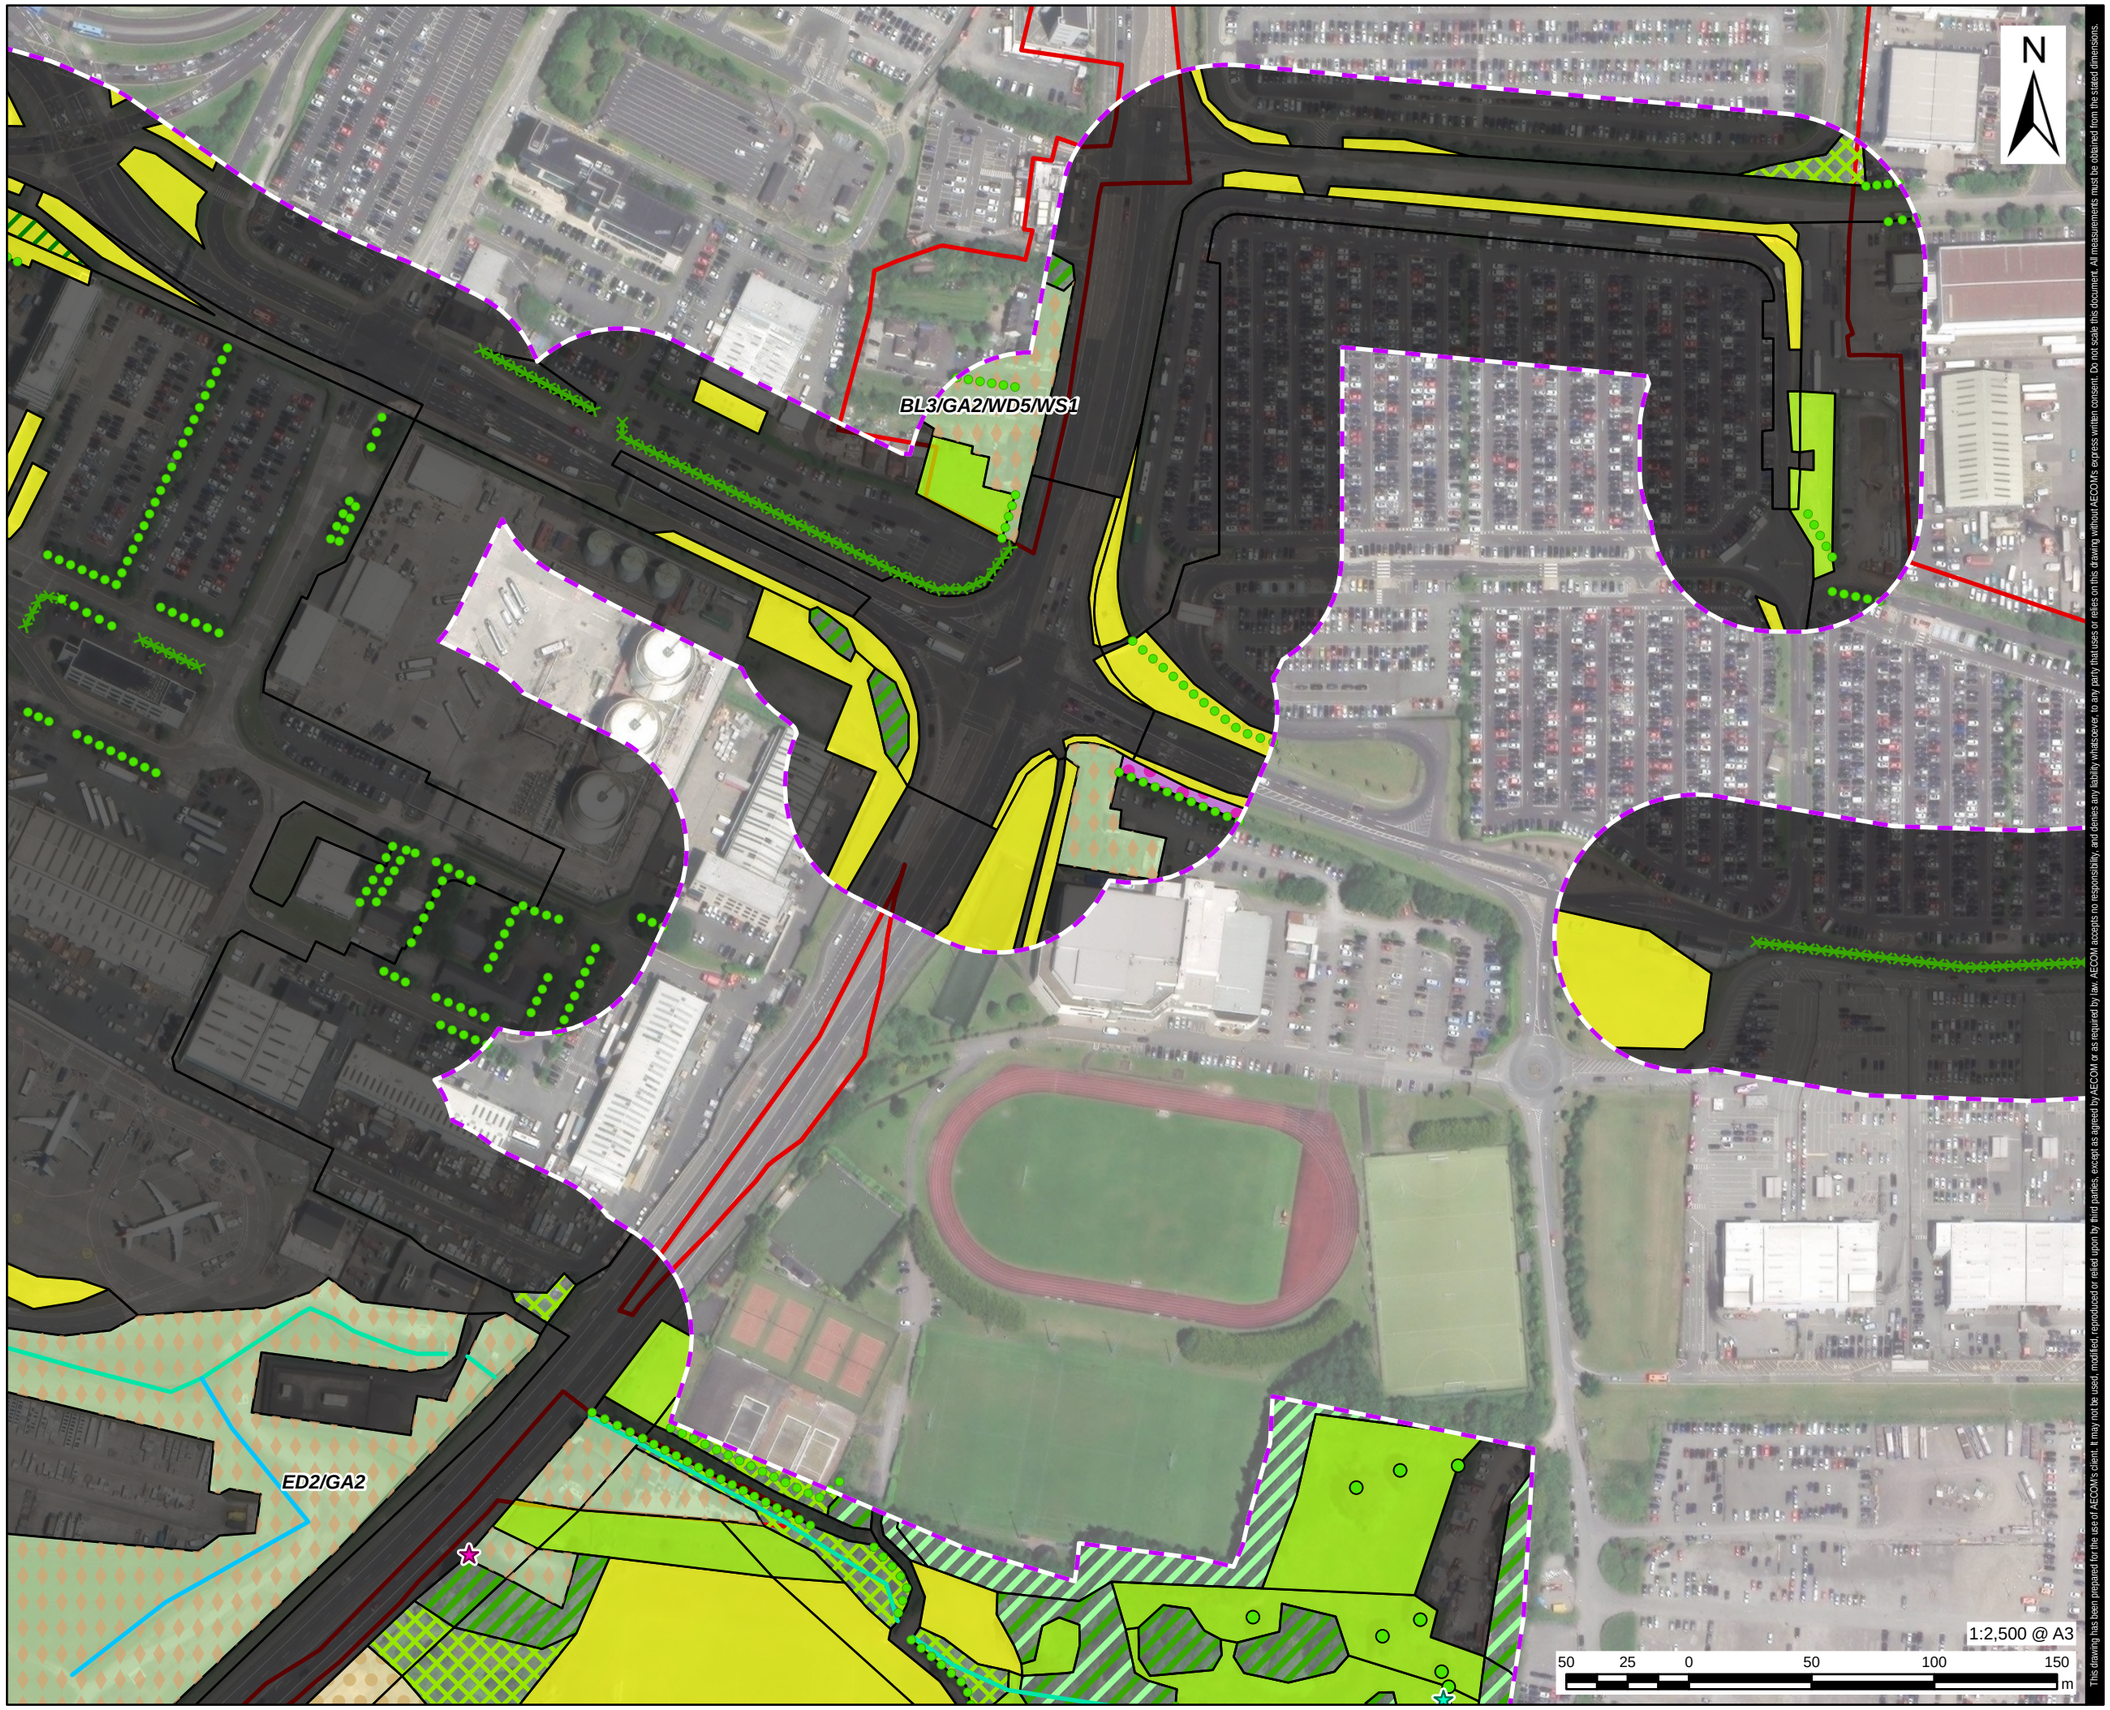

This drawing has been prepared for the use of AECOM's client. It may not be used, modified, reproduced or relied upon by third parties, except as agreed by AECOM or as required by law. AECOM accepts no responsibility, and denies any liability whatsoever, to any party that uses or relies on this drawing without AECOM's express written consent. Do not scale this document. All measurements must be obtained from the stated dimensions.

AECOM

PROJECT

Dublin Airport (Passenger Capacity) Act 2026

CLIENT

daa
Údarás Aerfort Bhaile Átha Cliath
Dublin Airport Authority

CONSULTANT

AECOM Limited
10th Floor The Clarence West Building
2 Clarence St W,
Belfast BT2 7GP
Tel: +44 (0)28 9060 7200
www.aecom.com

LEGEND

- Dublin Airport Site
- Survey Area

Fossitt Habitat Classification

- BC4 Flower beds and borders
- BL3 Buildings and artifical surfaces
- ED3 Recolonising bare ground
- GA2 Amenity grassland (improved)
- GS2 Dry meadows and grassy verdges
- WD1 (Mixed) broadleaved woodland
- WD2 Mixed broadleaved/conifer woodland
- WD3 (Mixed) conifer woodland
- WS1 Scrub
- WS2 Immature woodland
- Mosiac Habitat
- FW2 Depositing/lowland rivers
- FW4 Drainage ditches
- WL1 Hedgerows
- WL2 Treelines
- WD5 Scattered trees and parkland

Invasive Species

- Cherry laurel
- Giant hogweed

NOTES

Microsoft, Sources: Esri, TomTom, Garmin, FAO, NOAA, USGS, © OpenStreetMap contributors, and the GIS User Community Copyright Government of Ireland, Licensed for re-use under the Creative Commons 4.0

ISSUE PURPOSE

FOR ISSUE

PROJECT NUMBER

60786817

FIGURE TITLE


Habitats and Invasive Species
(Page 17 of 19)

FIGURE NUMBER

Figure 12-3r

Revision: P01 Drawn: AR Checked: CH Approved: AB Date: 2026-07-03

Filename: L:\Data\Projects\#OTHER_GIS_DATASETS\GIS_Projects_Belfast\Dublin\AirportAuthority\InfrastructureApplication\02_Maps\daa_PassengerCapacityBill2026\Chapter12_Figures\Chapter12_3Figure.aprx

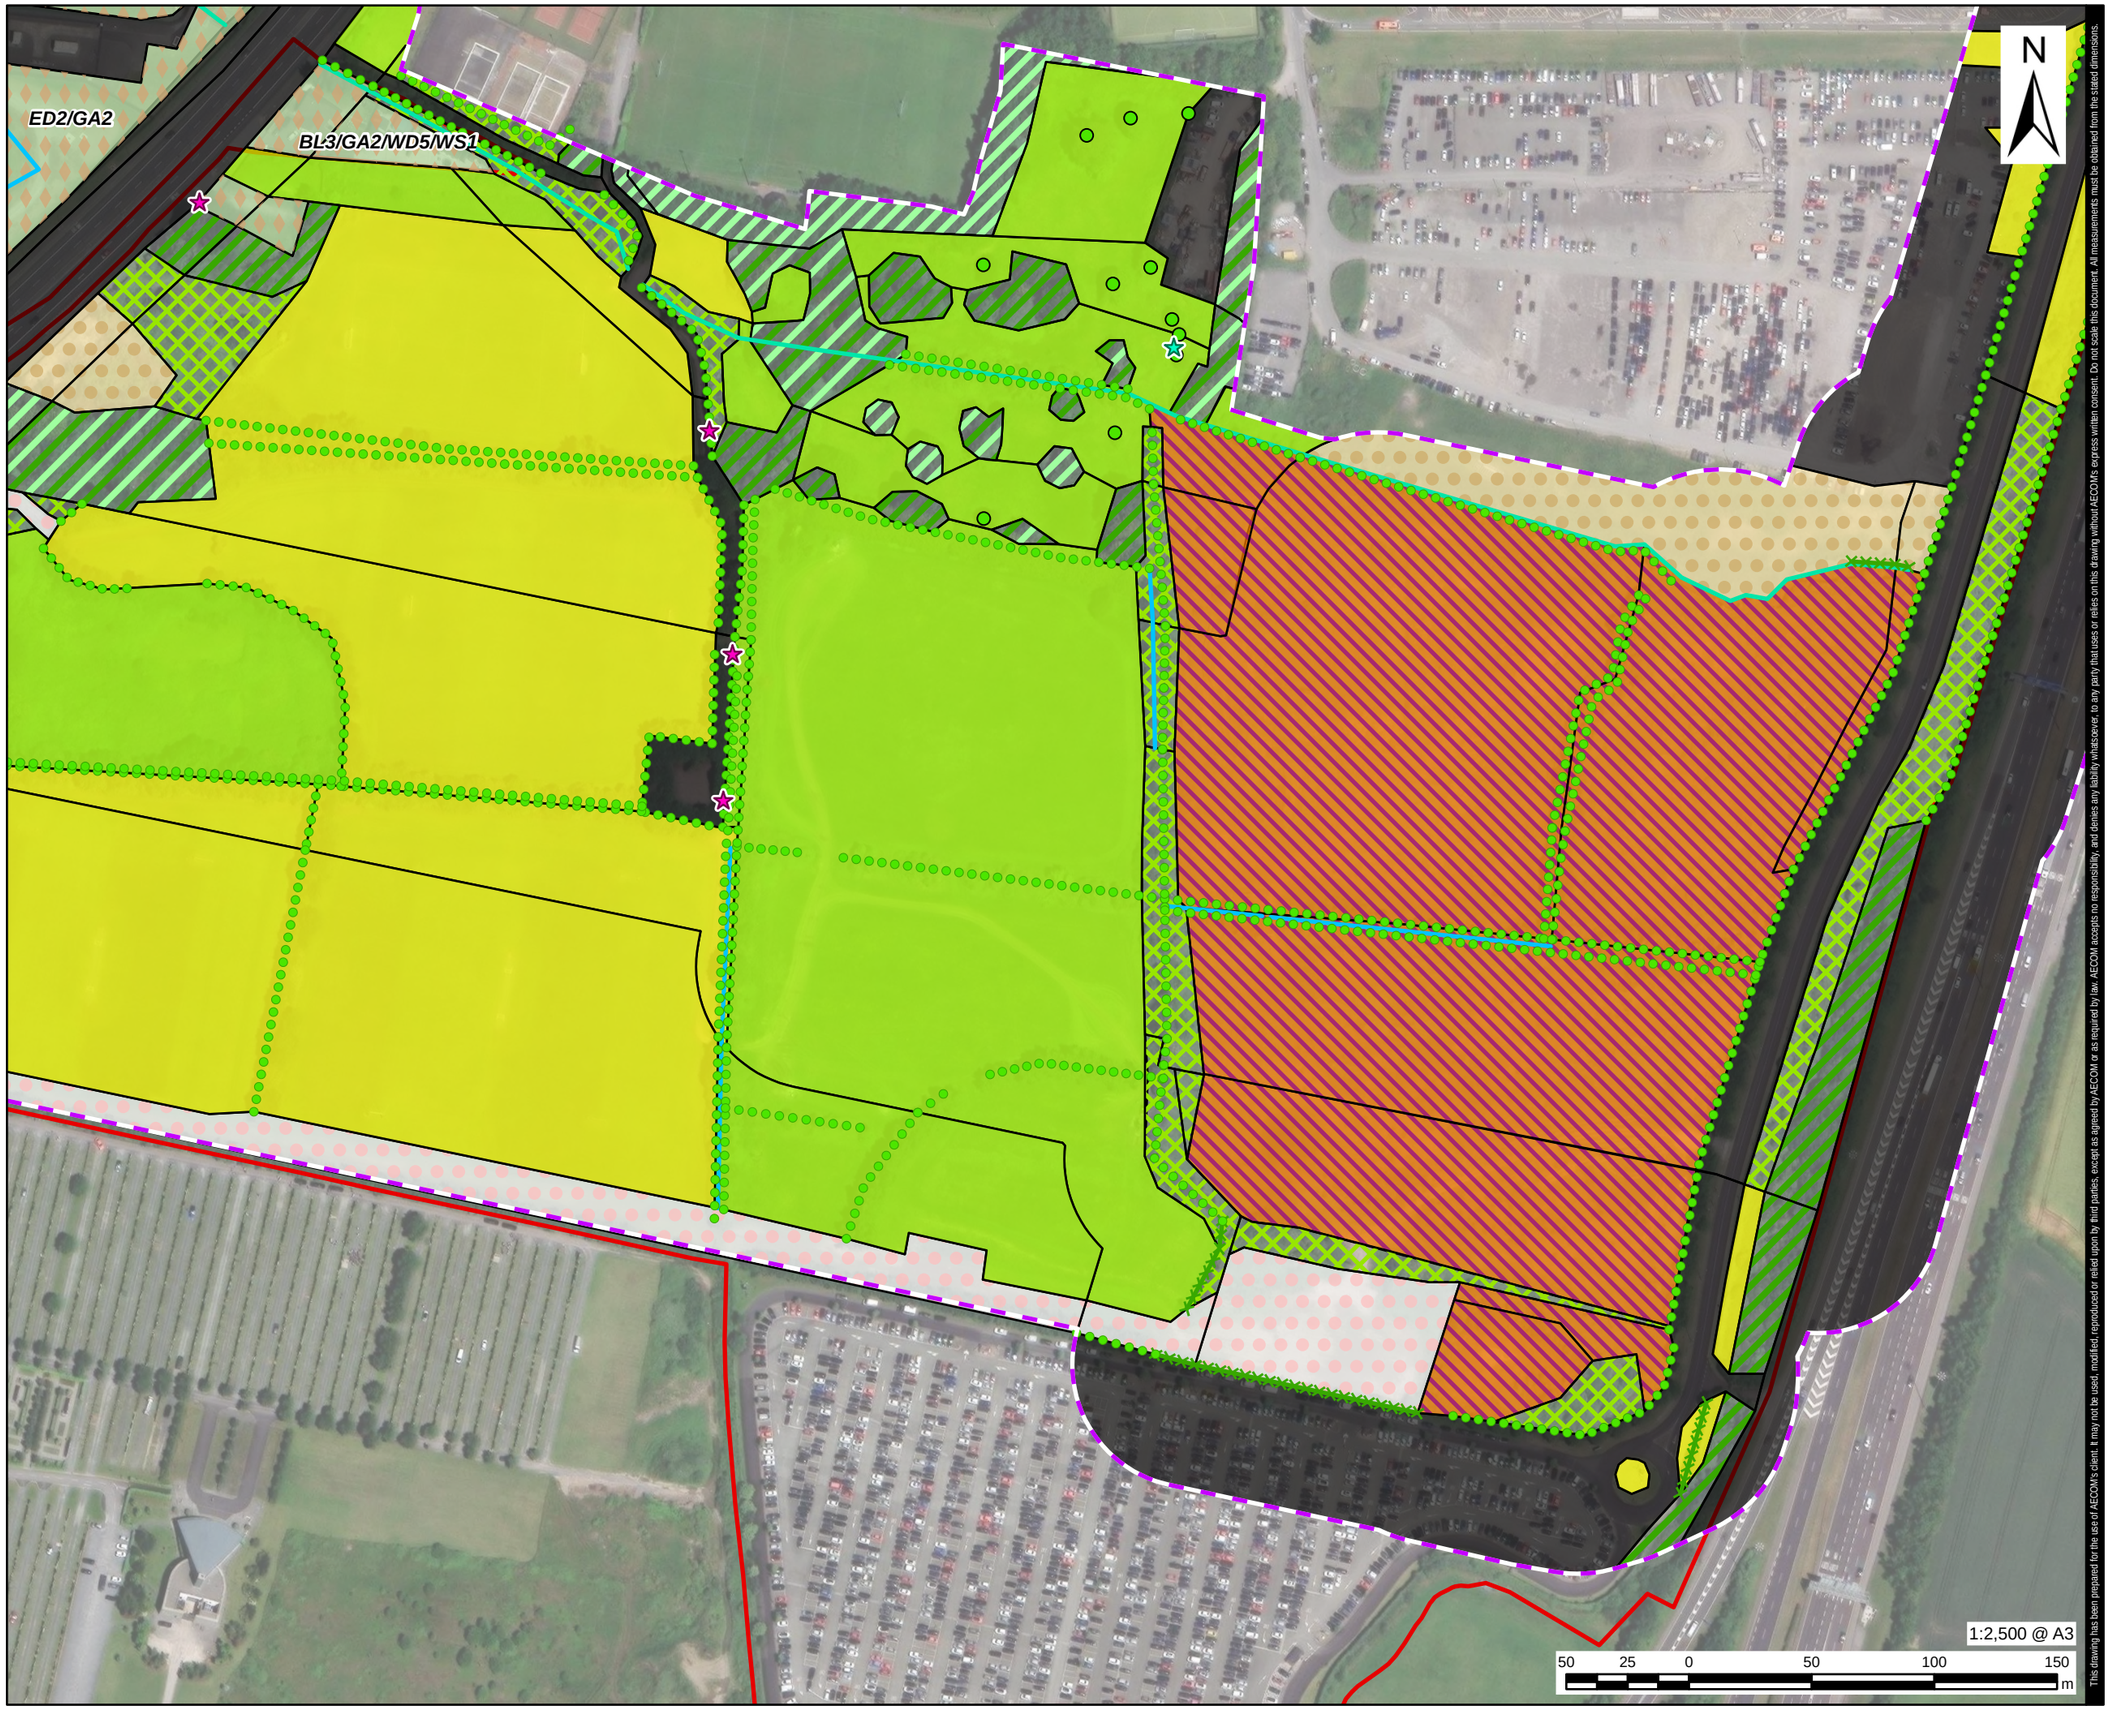

This drawing has been prepared for the use of AECOM's client. It may not be used, modified, reproduced or relied upon by third parties, except as agreed by AECOM or as required by law. AECOM accepts no responsibility, and denies any liability whatsoever, to any party that uses or relies on this drawing without AECOM's express written consent. Do not scale this document. All measurements must be obtained from the stated dimensions.

AECOM

PROJECT

Dublin Airport (Passenger Capacity) Act 2026

CLIENT

daa
Údarás Aerfort Bhaile Átha Cliath
Dublin Airport Authority

CONSULTANT

AECOM Limited
10th Floor The Clarence West Building
2 Clarence St W,
Belfast BT2 7GP
Tel: +44 (0)28 9060 7200
www.aecom.com

LEGEND

- Dublin Airport Site
- Survey Area

Fossitt Habitat Classification

- BL3 Buildings and artifical surfaces
- ED2 Spoil and bare ground
- ED3 Recolonising bare ground
- GA2 Amenity grassland (improved)
- GS2 Dry meadows and grassy verdges
- GS4 Wet grassland
- WD1 (Mixed) broadleaved woodland
- WD2 Mixed broadleaved/conifer woodland
- WD3 (Mixed) conifer woodland
- WS1 Scrub
- Mosiac Habitat
- FW2 Depositing/lowland rivers
- FW4 Drainage ditches
- WL1 Hedgerows
- WL2 Treelines
- WD5 Scattered trees and parkland

Invasive Species

- Cherry laurel
- Giant hogweed

NOTES

Microsoft, Sources: Esri, TomTom, Garmin, FAO, NOAA, USGS, © OpenStreetMap contributors, and the GIS User Community Copyright Government of Ireland, Licensed for re-use under the Creative Commons 4.0

ISSUE PURPOSE

FOR ISSUE

PROJECT NUMBER

60786817

FIGURE TITLE

Habitats and Invasive Species
(Page 18 of 19)

FIGURE NUMBER

Figure 12-3s

Revision: P01 Drawn: AR Checked: CH Approved: AB Date: 2026-07-03

Filename: L:\Data\Projects\#OTHER_GIS_DATASETS\GIS_Projects_Belfast\Dublin Airport Authority\InfrastructureApplication\02_Maps\daa_PassengerCapacityBill2026\Chapter12_Figures\Chapter12_3Figure.aprx



This drawing has been prepared for the use of AECOM's client. It may not be used, modified, reproduced or relied upon by third parties, except as agreed by AECOM or as required by law. AECOM accepts no responsibility, and denies any liability whatsoever, to any party that uses or relies on this drawing without AECOM's express written consent. Do not scale this document. All measurements must be obtained from the stated dimensions.

AECOM

PROJECT

Dublin Airport (Passenger Capacity) Act 2026

CLIENT

daa
Údarás Aerfort Bhaile Átha Cliath
Dublin Airport Authority

CONSULTANT

AECOM Limited
10th Floor The Clarence West Building
2 Clarence St W,
Belfast BT2 7GP
Tel: +44 (0)28 9060 7200
www.aecom.com

LEGEND

- Dublin Airport Site
- Survey Area

Fossitt Habitat Classification

- BC4 Flower beds and borders
- BL3 Buildings and artifical surfaces
- ED3 Recolonising bare ground
- GA2 Amenity grassland (improved)
- GS2 Dry meadows and grassy verdges
- GS4 Wet grassland
- WD1 (Mixed) broadleaved woodland
- WD2 Mixed broadleaved/conifer woodland
- WD3 (Mixed) conifer woodland
- WS1 Scrub
- Mosiac Habitat
- FW2 Depositing/lowland rivers
- FW4 Drainage ditches
- WL1 Hedgerows
- WL2 Treelines
- WD5 Scattered trees and parkland

Invasive Species

- Giant hogweed

NOTES

Microsoft, Sources: Esri, TomTom, Garmin, FAO, NOAA, USGS, © OpenStreetMap contributors, and the GIS User Community Copyright Government of Ireland, Licensed for re-use under the Creative Commons 4.0

ISSUE PURPOSE

FOR ISSUE

PROJECT NUMBER

60786817

FIGURE TITLE

Habitats and Invasive Species
(Page 19 of 19)

FIGURE NUMBER

Figure 12-3t