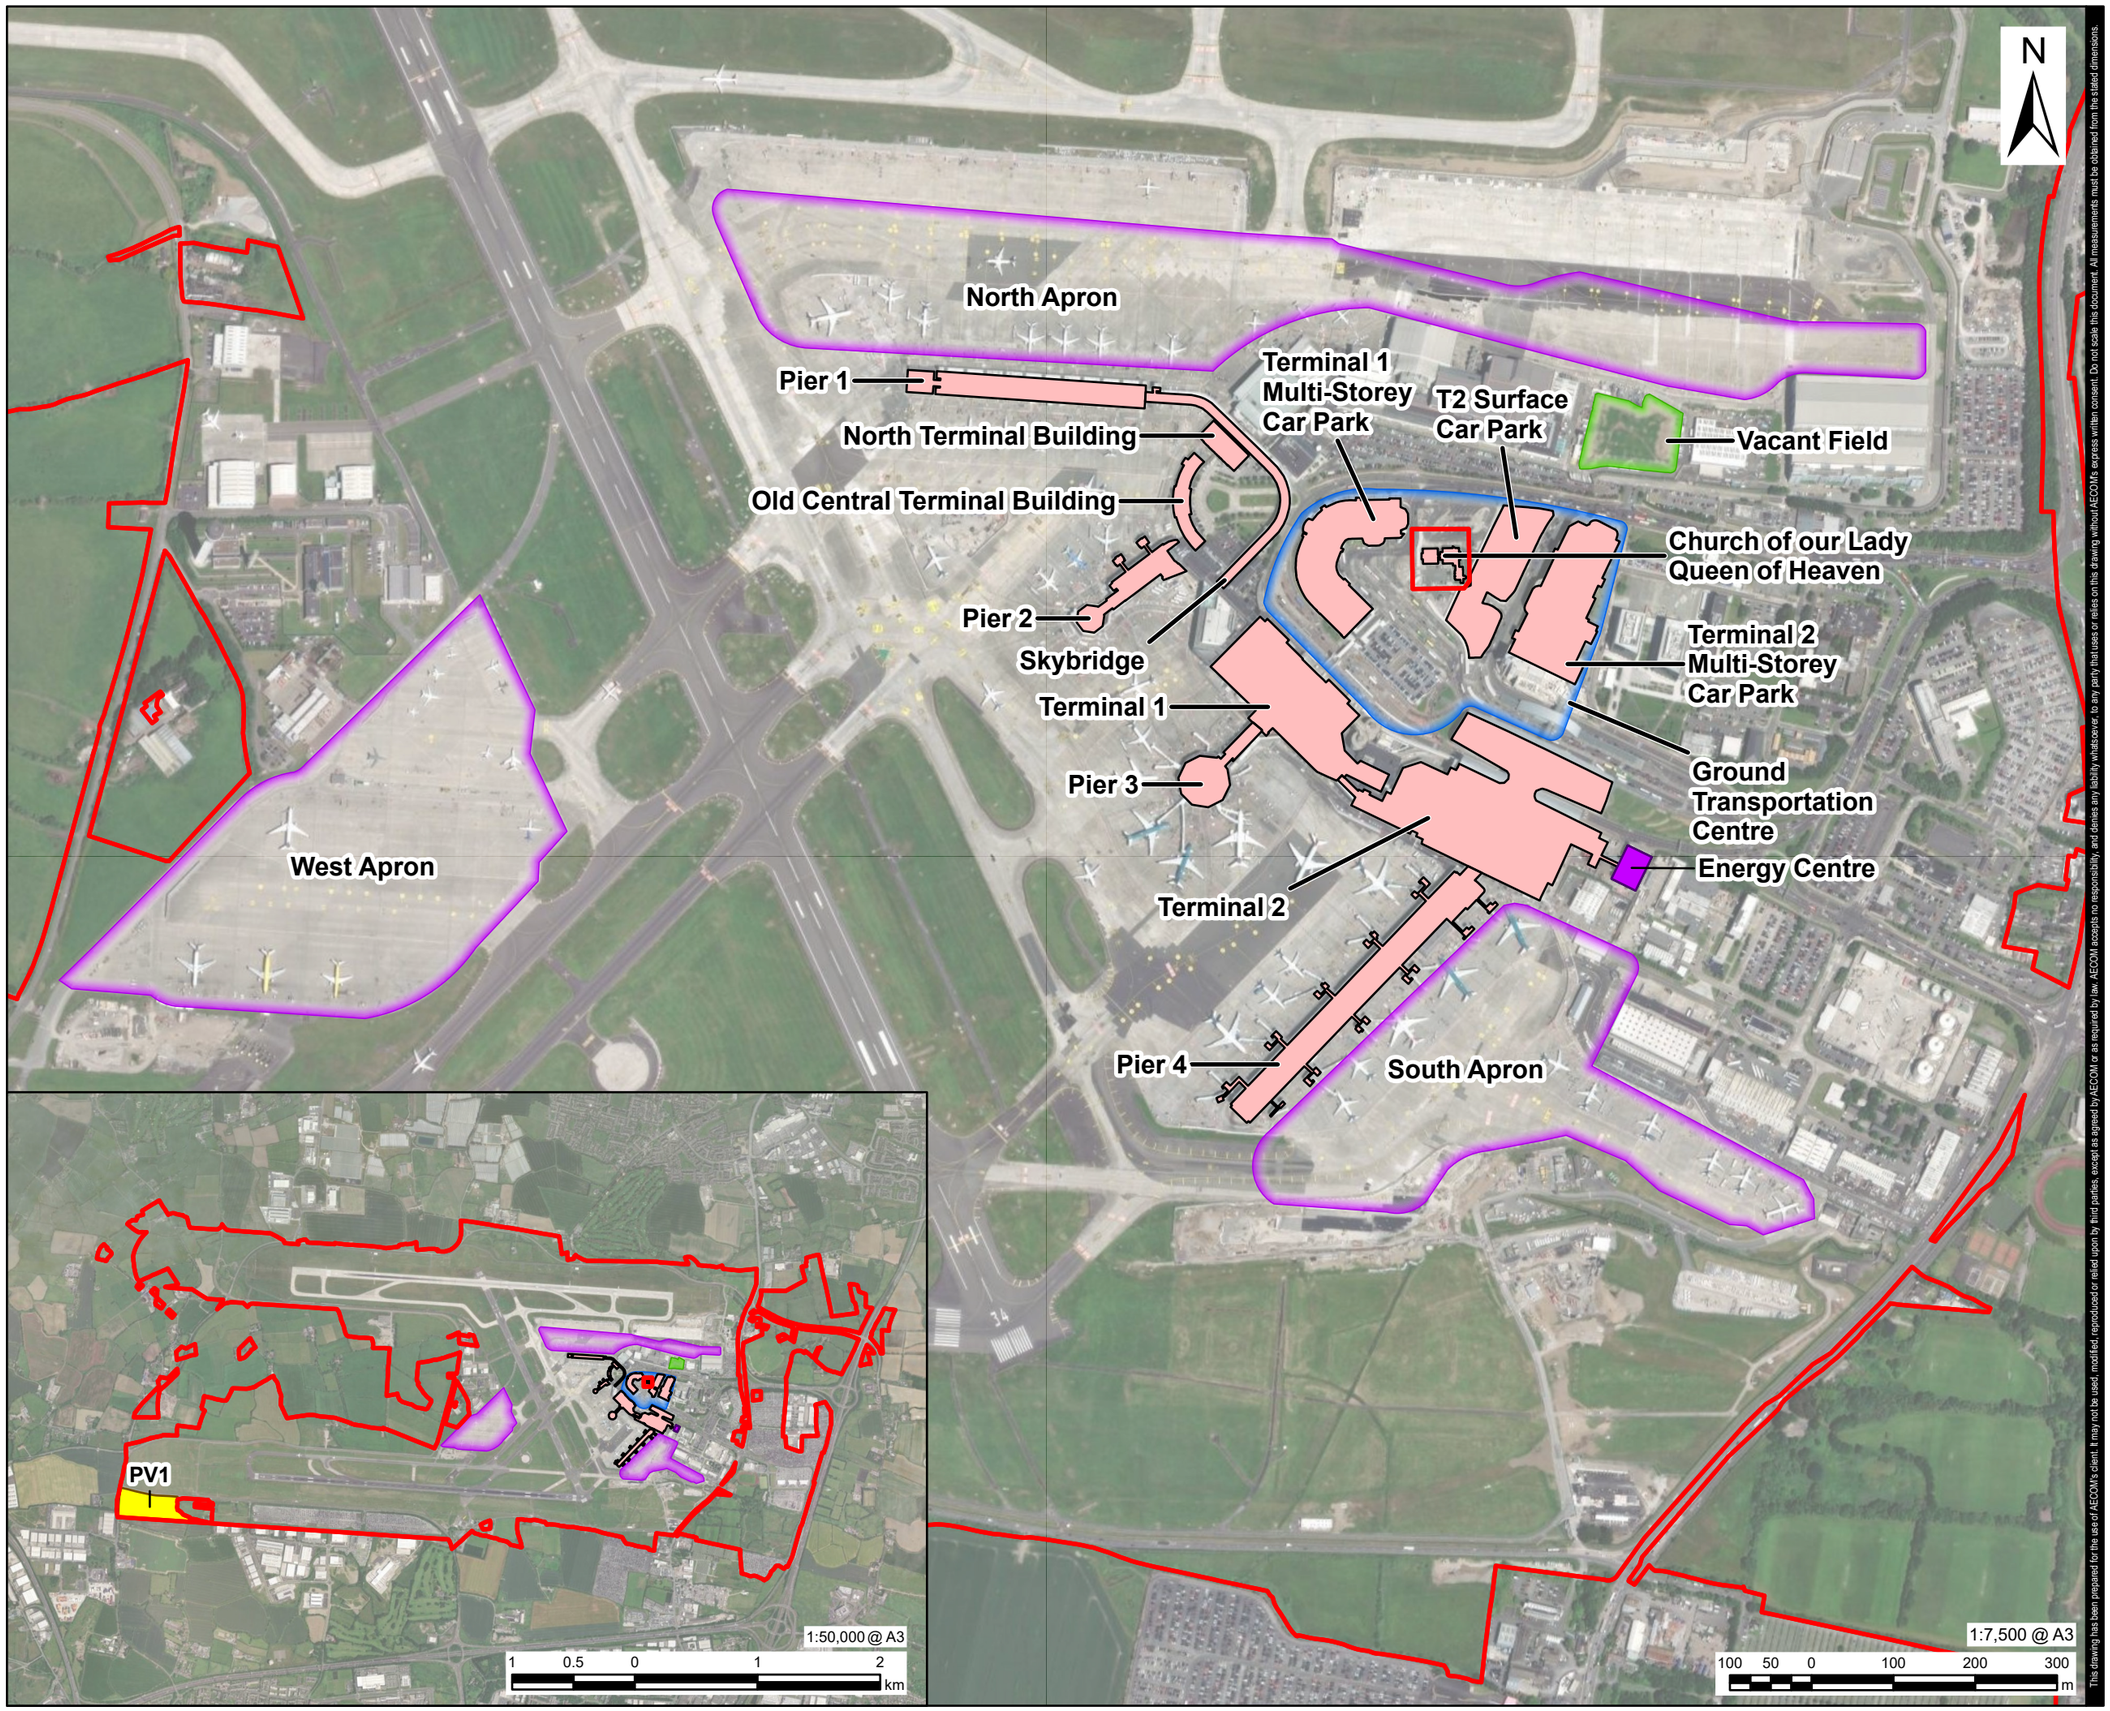


Revision: P01 Drawn: JB Checked: LB Approved: AB Date: 2026-10-30

Filename: \\ra.aecomnet.com\ifs\EMEA\Belfast-UKBLF1\Data\Projects\#OTHER_GIS_DATASETS\GIS_Projects_Belfast\DublinAirportAuthority\InfrastructureApplication\02_Maps\daa_PassengerCapacityBill2026\Chapter2_Figures.aprx

AECOM

PROJECT

Dublin Airport (Passenger Capacity) Act 2026

CLIENT

daa
Údarás Aerfort Bhaile Átha Cliath
Dublin Airport Authority

CONSULTANT

AECOM Limited
10th Floor The Clarence West Building
2 Clarence St W,
Belfast BT2 7GP
Tel: +44 (0)28 9060 7200
www.aecom.com

LEGEND

- Dublin Airport Site
- Ground Transportation Centre
- Vacant Field
- West Apron; North Apron; South Apron
- Existing Infrastructure
- Energy Centre
- PV1

NOTES

Microsoft, Vantor
Copyright Government of Ireland, Licensed for re-use under the Creative Commons 4.0

ISSUE PURPOSE

FOR ISSUE

PROJECT NUMBER

60786817

FIGURE TITLE

Existing Infrastructure

FIGURE NUMBER

Figure 2-3

This drawing has been prepared for the use of AECOM's client. It may not be used, modified, reproduced or relied upon by third parties, except as agreed by AECOM or as required by law. AECOM accepts no responsibility, and denies any liability whatsoever, to any party that uses or relies on this drawing without AECOM's express written consent. Do not scale this document. All measurements must be obtained from the stated dimensions.