Appendix 1-6: EIA Portal Submission

An Roinn Tithíochta,
Rialtais Áitiúil agus Oidhreachta
Department of Housing,
Local Government and Heritage

EIA Portal

To be completed by Applicant

Notification to EIA Portal of intention to apply for development consent which requires Environmental Impact Assessment under Directive 2011/92/EU as amended by 2014/52/EU on the assessment of the effects of certain public and private projects on the environment.

Please download and complete this form and return it (with the attachments listed below) to *EIAportal@housing.gov.ie*.

All fields marked with an asterisk must be completed.

***Name of Applicant:** daa plc

***Applicant's email address:**
For correspondence. This will not be published on the EIA portal.
planning@daa.ie

***Contact phone number:**
This number will not be published on the EIA portal.
01 9441111

Contact person (if different to applicant):
This name, if different to that of the applicant, will not be published on the EIA portal.
Jane Roche

***Location of proposed development:**
Where appropriate, a specific address should be given - with Eircode, if available. Where the address exceeds the space provided, it should be given in general terms, as the proposed public notice will be visible on the EIA Portal to give more precise information.
Dublin Airport, Swords, Co. Dublin

***Description of proposed development:**
Where the description of the proposed development would exceed the space provided, it should be given in general terms, with sufficient information to assist members of the public understand what is proposed. The proposed public notice will be visible on the EIA Portal to give more precise information.
Application under Section 13 of the Dublin Airport (Passenger Capacity) Act, 2026, to amend the existing passenger capacity conditions applying to Dublin Airport from 32 mppa to 40 mppa.

PLEASE NOTE NO PUBLIC NOTICE IS REQUIRED AT THIS STAGE

***Competent Authority to which the application will be made:** An Coimisiún Pleanála
Where you need to apply for development consent to more than one competent authority, separate notification to the EIA Portal will be required for each application.

***Is this a linear development (e.g. road, pipeline, transmission cable)?** *'Yes' or 'No'* No

Please confirm documentation being attached and returned with this form to EIAPortal@housing.gov.ie
*(Please note that the maximum total size allowable for your email plus all attachments is **18MB**)*


Searchable copy of proposed public notice (e.g. searchable PDF): ☐
Typically, this will be the electronic file you have prepared to submit to newspapers

Searchable copy of site map (in PDF format): ☑

*Please confirm you have read the **disclaimer**.*

Yes I have read the disclaimer ☑


© Copyright and ownership of this drawing is vested in daa Plc, whose prior written consent is required for its reproduction / publication in any form. No dimensions to be scaled from this drawing. Dimensions to be checked on site and any discrepancies to be notified to the Architect/Engineer

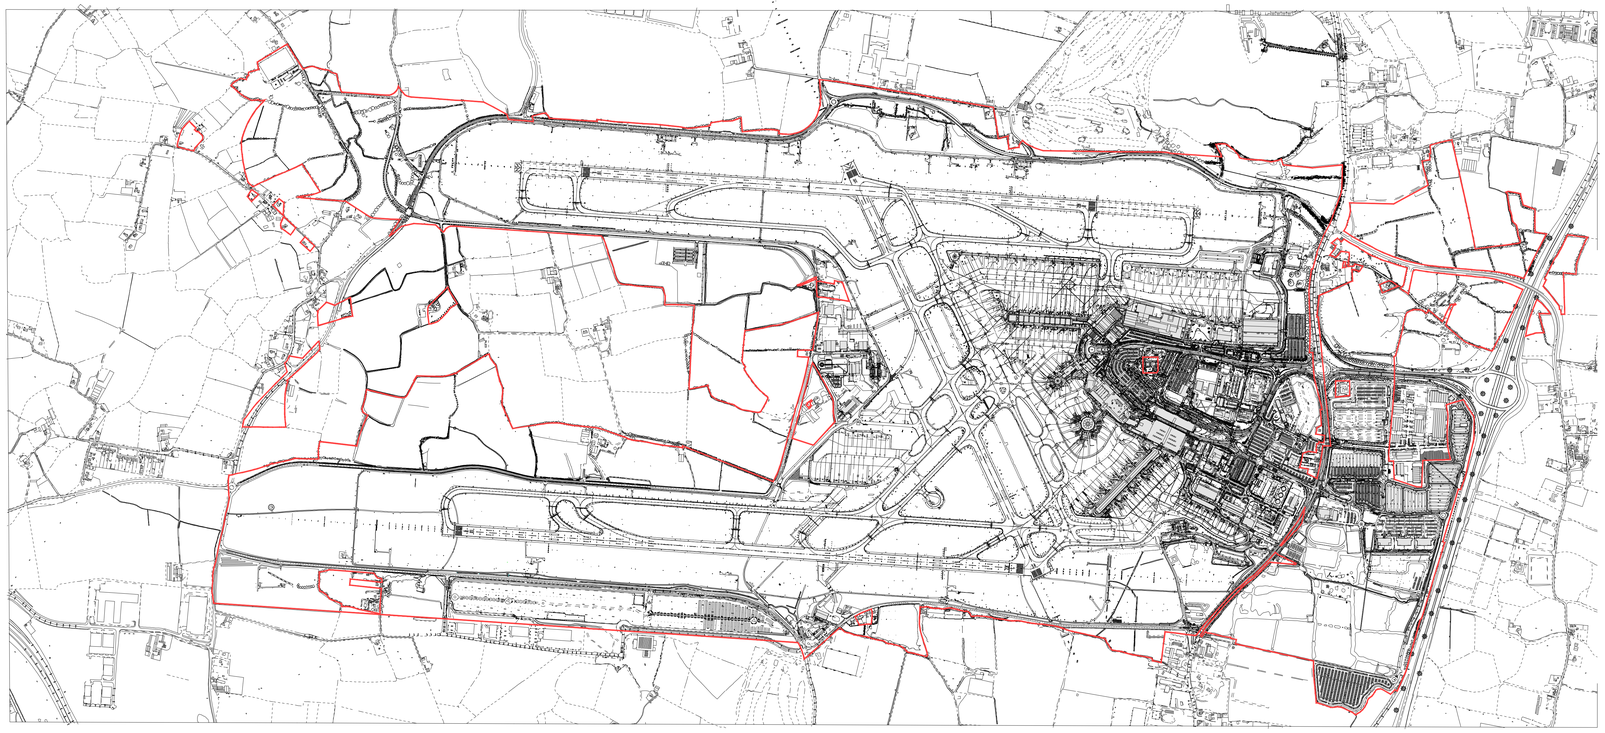

01 SITE LOCATION MAP - OVERALL

Scale: 1:10000

KEYPLAN

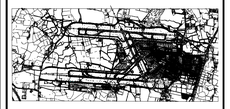

NORTH POINT

GENERAL NOTES

BACKGROUND MAPPING USED IS OWNED BY THE daa.

CORRESPONDING OS SHEET NUMBERS :
2992d, 2993c, 2993d, 2994c, 2994d, 2993f2, 2994f1, 2994f2, 2995c, 3062b, 3063a, 3063b, 306305, 306401, 306402, 3064a, 3064b, 3065a, 306307, 306308, 306309, 306310, 306406, 306407, 306312, 306313, 306314, 306315, 306411, 306412, 3062d, 3063c, 3063d, 3064c, 6064d, 6065c, 3130b, 3131a, 3131b, 3132a, 3132b, 3133a

LEGEND

daa Land Ownership

Existing Building

STATUS:

REV	DESCRIPTION	ISS. BY	DATE
S00	ISSUED FOR INFORMATION	daa	06/11/26

DublinAirport

INFRASTRUCTURE
Cloghran House, Dublin Airport, Ireland
Email: infrastructureadmin@dublinairport.com
Website: www.dublinairport.com

PROJECT:
DUBLIN AIRPORT
(PASSENGER CAPACITY) ACT
-

TITLE:
LOCATION MAP
OVERALL
-

DRAWN BY:		CHECKED BY:		APPROVED:
CAD	DESIGNER	DIS. LEAD	DES. LEAD	DESIGN MANGER
DMc	JS	JS	JS	JS

STAGE:	SHEET:	SCALE:	DATE:
INFORMATION	A0	1:10000	11/2026

DRAWING NUMBER: D26151-DAA-ZZZ-ZZ-XXX-DR-A-301-0000 REV: I00