


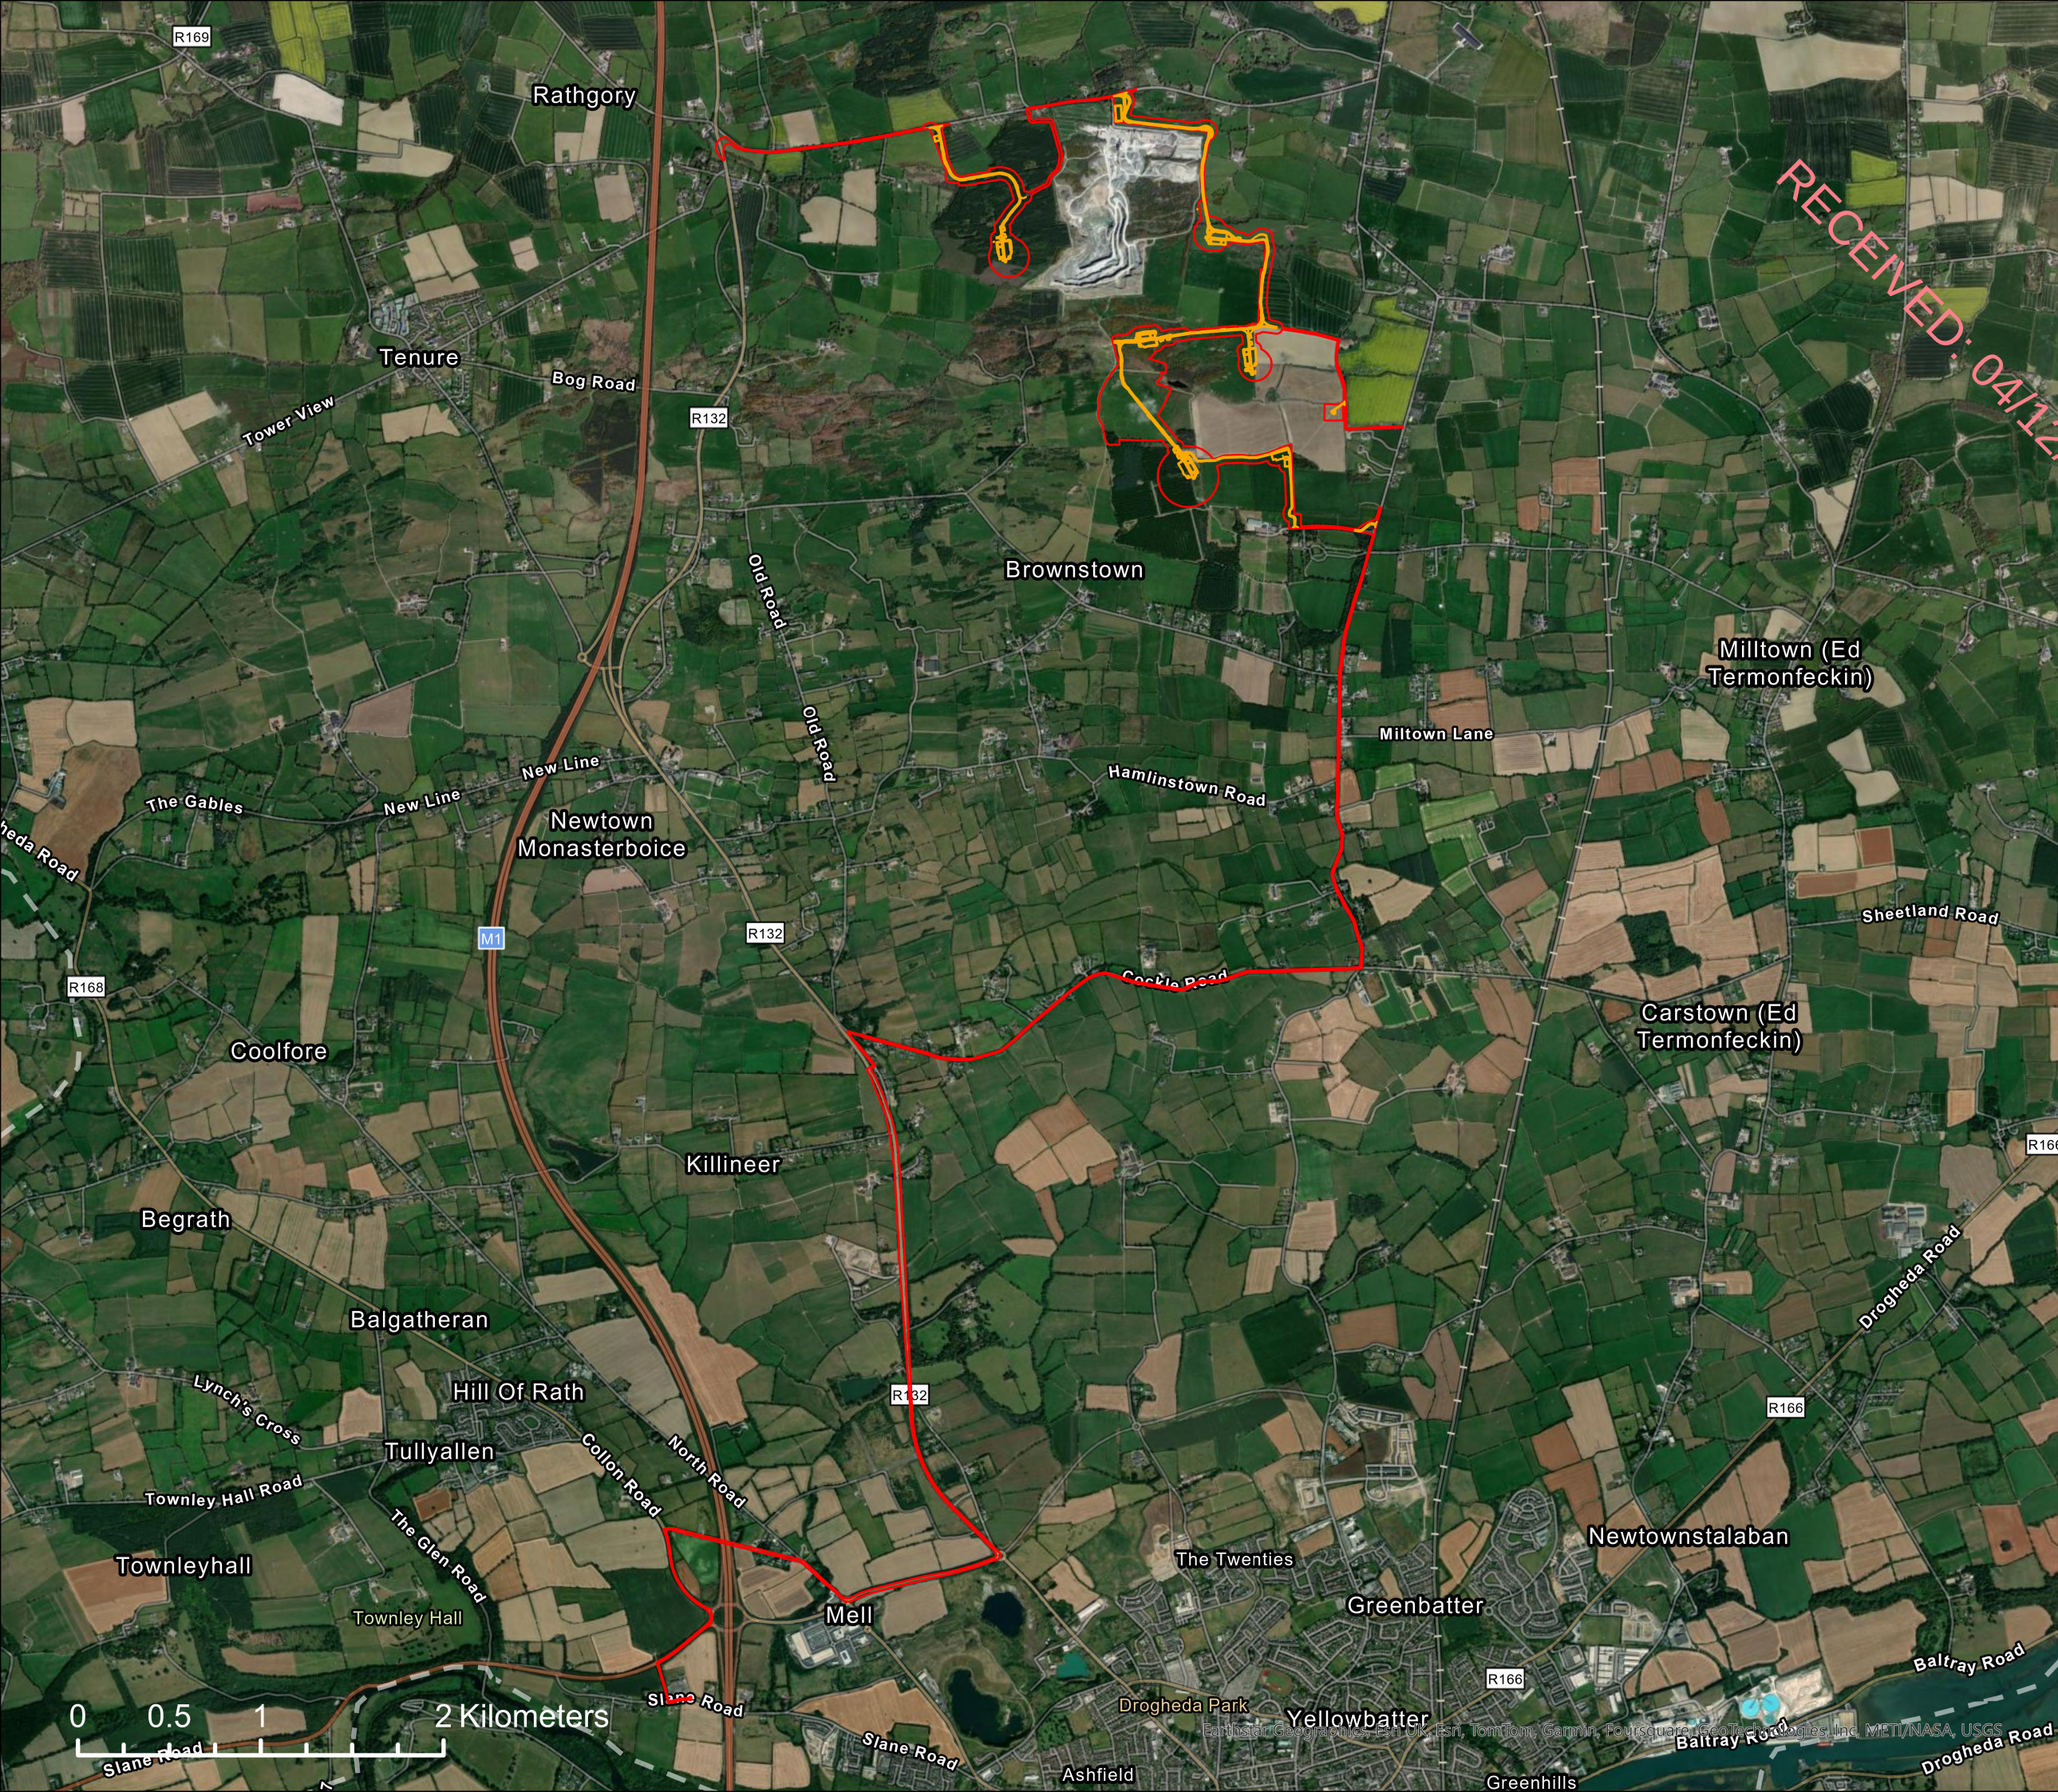

N

Tailte Éireann

© Tailte Éireann - Surveying
Includes National Mapping Reproduced
Under Copyright to Tailte Éireann.
Licence Number CYAL 50382164

Legend

Redline Boundary

Proposed civil design
layout for Kellystown
Wind Farm

Client

EDF Renewable Ireland

Project

Kellystown Wind Farm,
Drumshallon, Co. Louth

Title

Figure 1.2 Redline Boundary

JENNINGS
O'DONOVAN

an RSK company

© COPYRIGHT OF
JENNINGS O'DONOVAN AND PARTNERS LIMITED
FINISKLIN
SLIGO
IRELAND

Tel (+353) 719 161 416
Email. info@jodireland.com
www.jodireland.com

@JOD_Sligo

Jennings O'Donovan & Partners

Jennings O'Donovan

Date	08/10/24	Revision	0	Job No.	6918
Scale	1:33,000 (A3)	Stage	EIAR	Figure	1.2
Drawing	AMcL	Checked	RM	Approved	RM