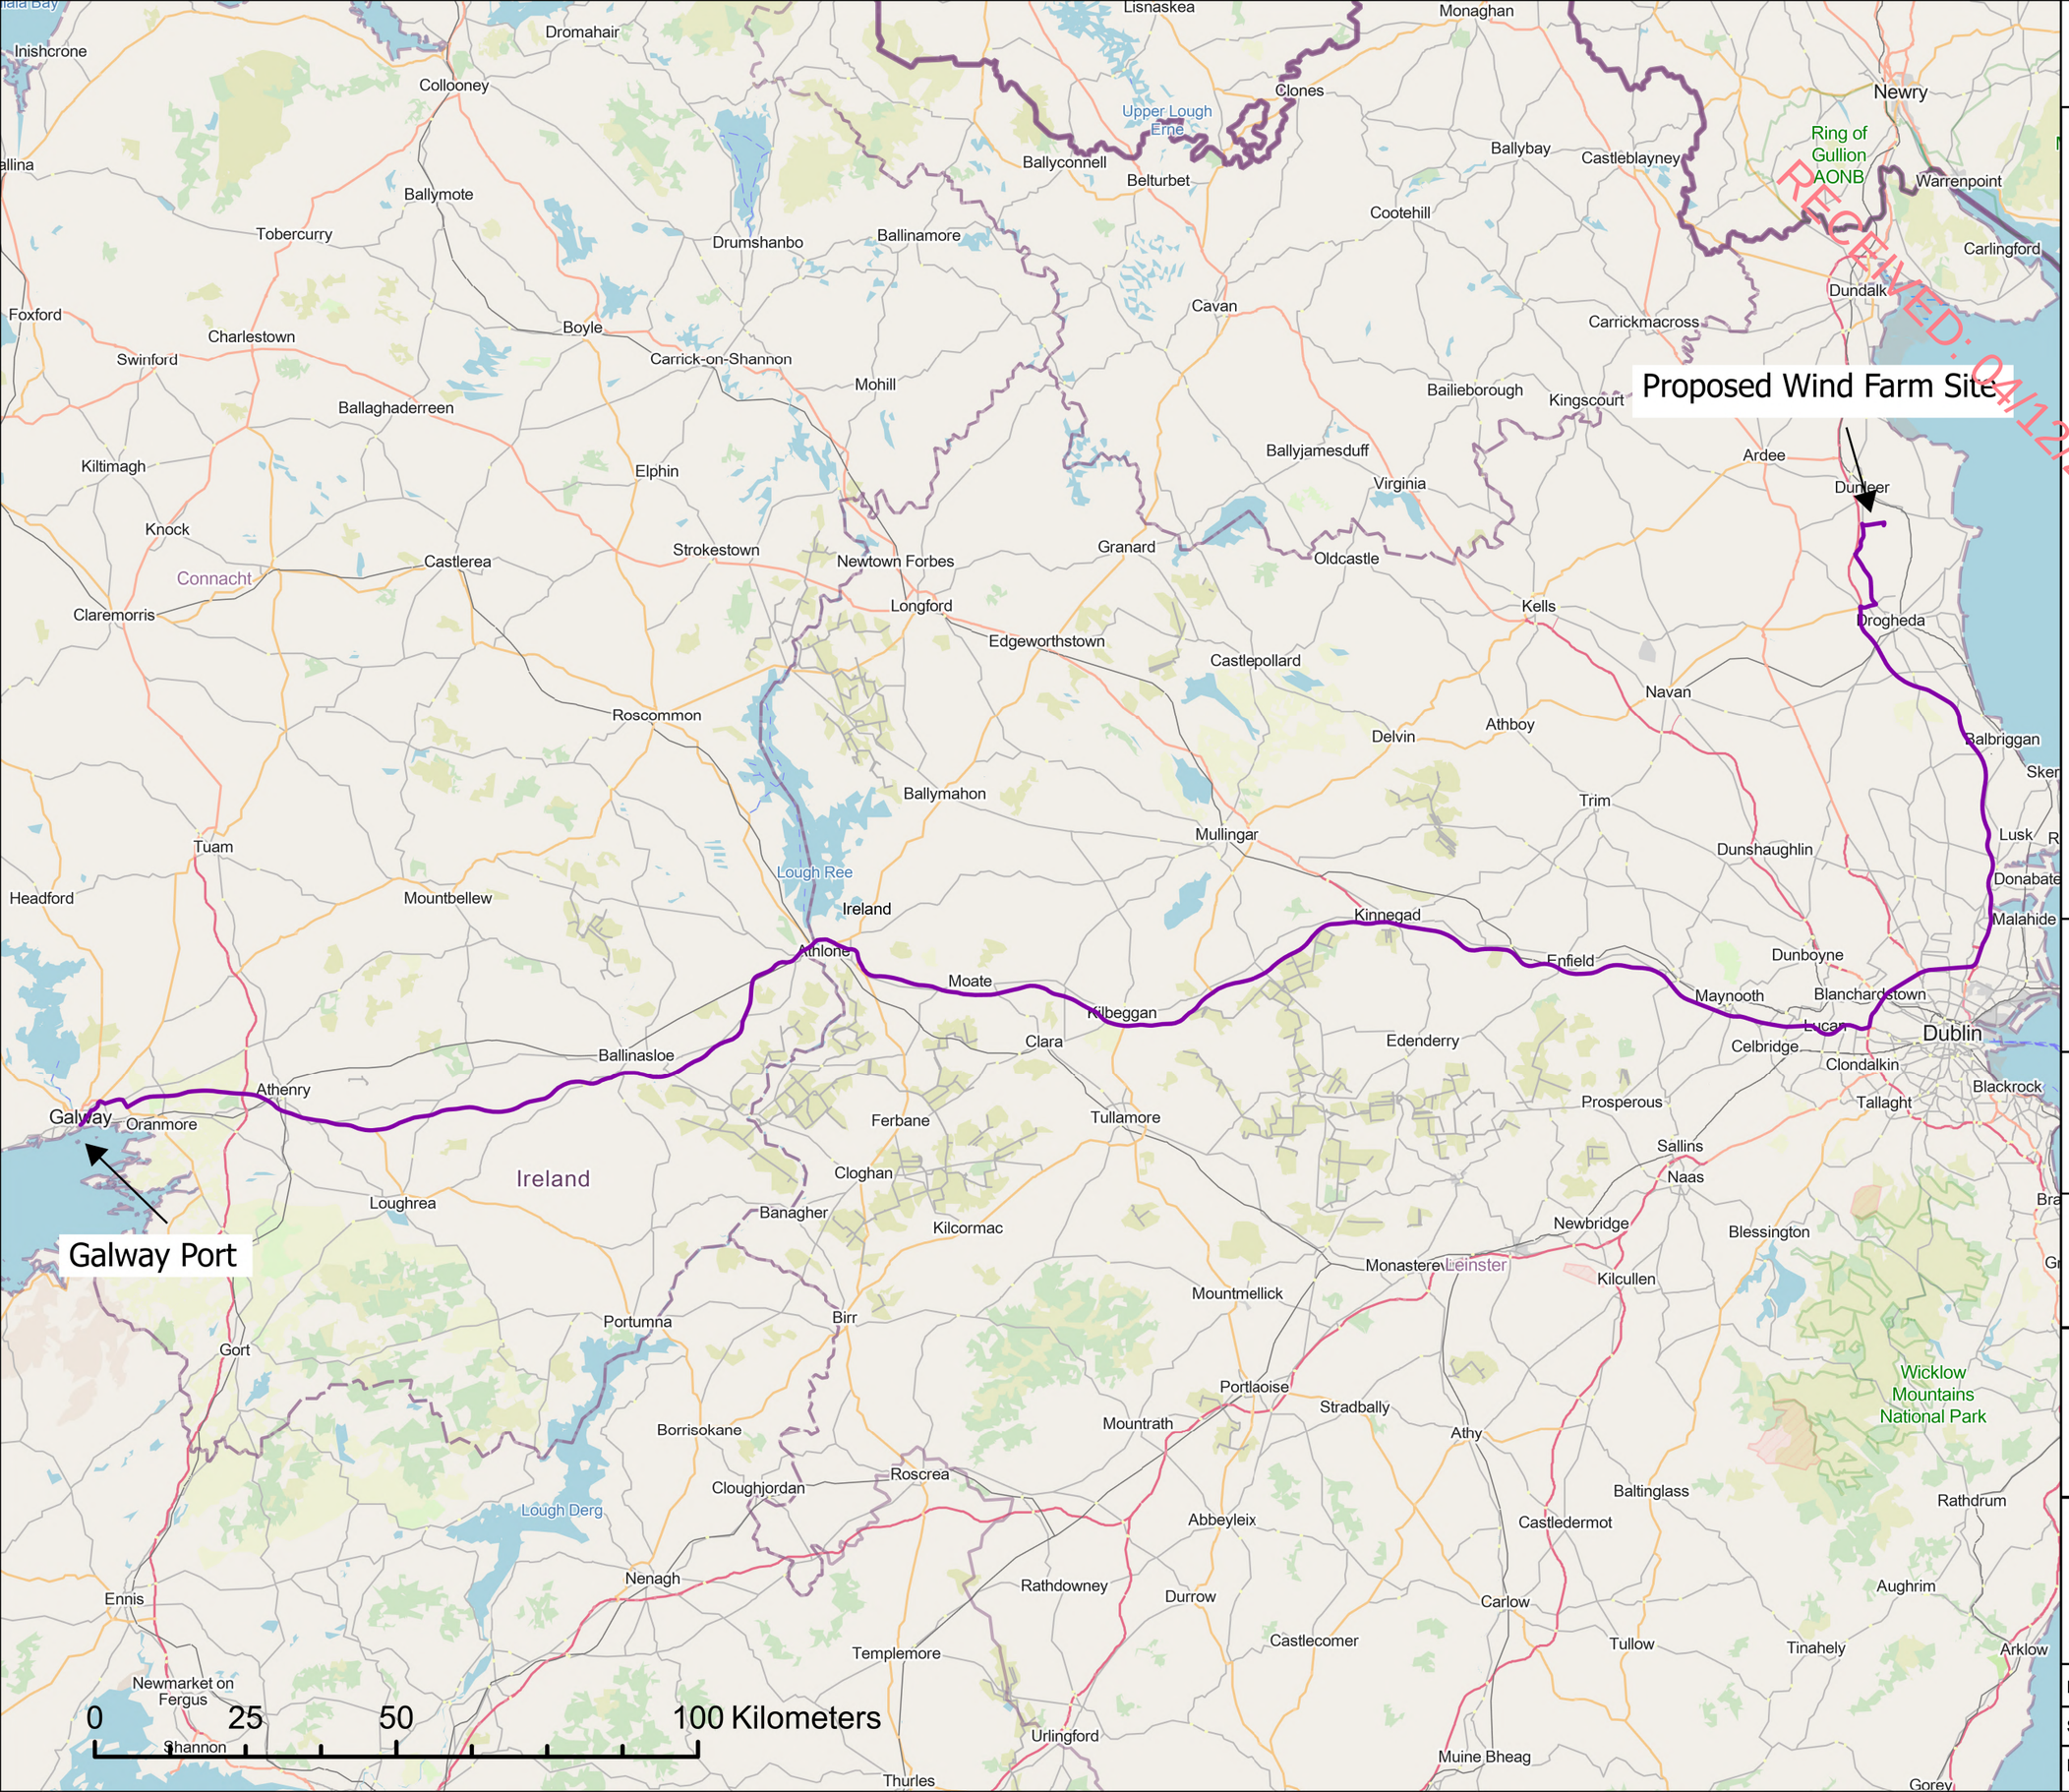

N

© Tailte Éireann - Surveying
Includes National Mapping Reproduced
Under Copyright to Tailte Éireann.
Licence Number CYAL 50382164

Legend

Proposed Turbine Delivery Route from Galway Port to Kellystown

Client
EDF Renewables Ireland Ltd.

Project
Kellystown Wind Farm,
Drumshallon, Co. Louth

Title
Figure 2.7 Kellystown Turbine Delivery Route from Galway Port

JENNINGS O'DONOVAN
an RSK company

© COPYRIGHT OF
JENNINGS O'DONOVAN AND PARTNERS LIMITED
FINISKLIN SLIGO IRELAND
Tel (+353) 719 161 416
Email. info@jodireland.com
www.jodireland.com
@JOD_Sligo Jennings O'Donovan & Partners Jennings O'Donovan

Date	24/10/24	**Revision**	2	**Job No.**	6918
Scale	1:1,000,000 (A3)	**Stage**	EIAR	**Figure**	2.7
Drawing	AMcL	**Checked**	RM	**Approved**	RM