


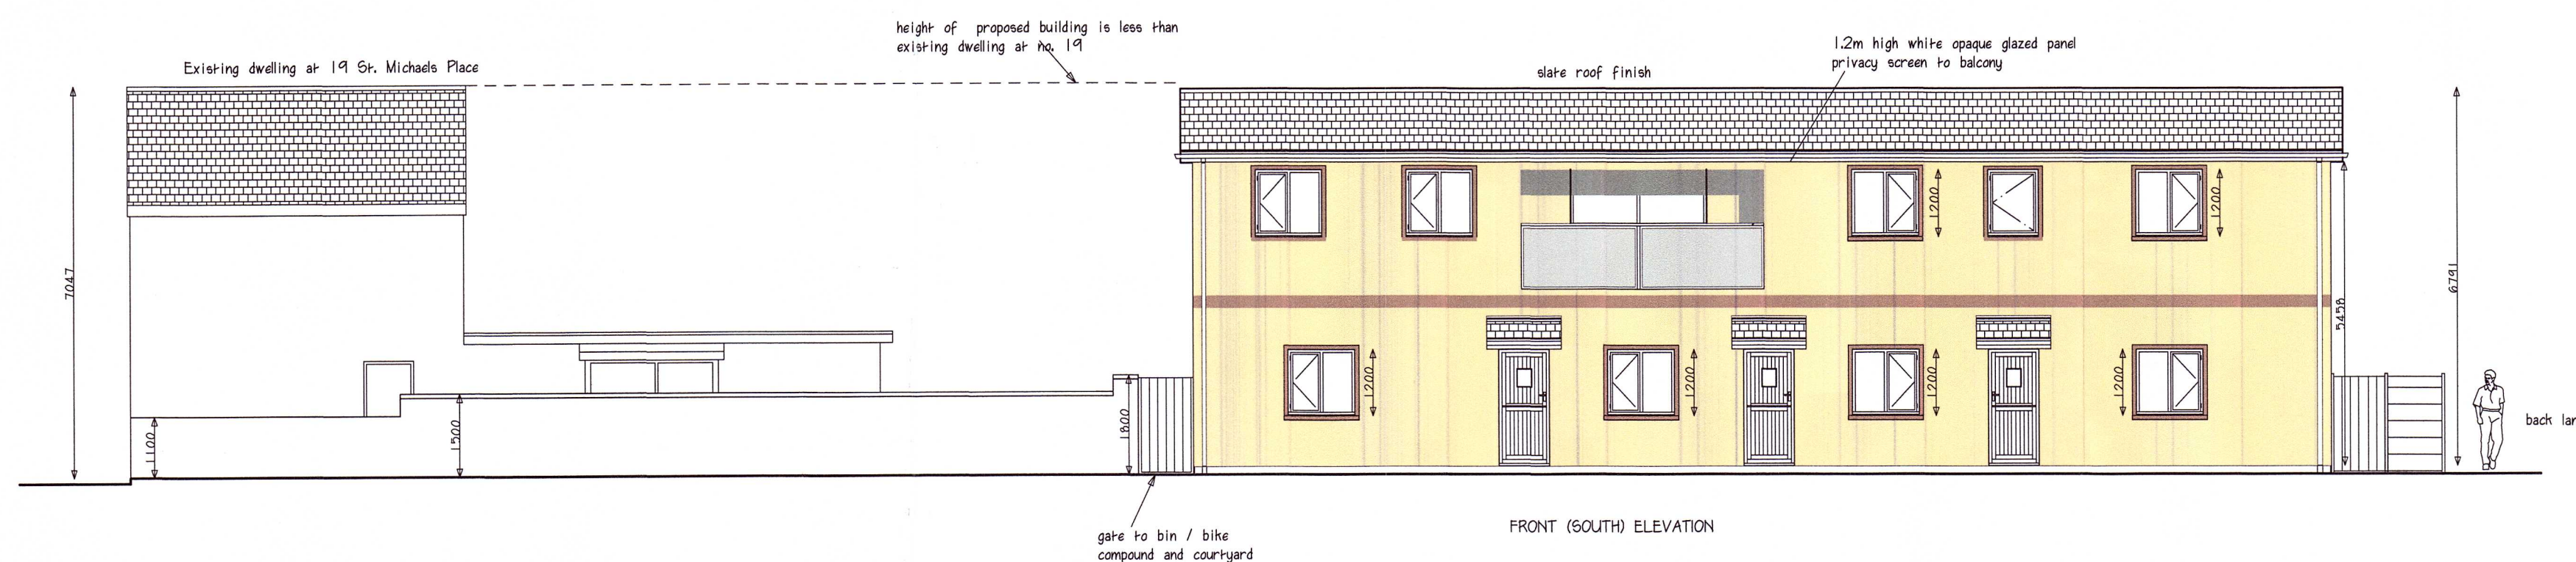

STATISTICS:

APT 1 - TWO BEDROOM (4 PERSON)
GROSS FLOOR AREA 7300 SQM (OUTSIDE PATIO)
STORAGE = 6 SQM






APT 2- TWO BEDROOM (3 PERSON)
GROSS FLOOR AREA 72 SQM - NET FLOOR AREA 63 SQM EXCLUDING BALCONY
STORAGE = 5 SQM

APT 3 - TWO BEDROOM (3 PERSON)
NET FLOOR AREA 6800SQM (OUTSIDE PATIO)
STORAGE = 500 SQM- Internal 3.46sqm and External 1.44 sqm

APT 4 - TWO BEDROOM (3 PERSON)
NET FLOOR AREA 7600 SQM (OUTSIDE PATIO)
STORAGE = 5 SQM

APT 5 - TWO BEDROOM (3 PERSON)
GROSS FLOOR AREA 70- NET FLOOR AREA 65 EXCLUDING BALCONY
STORAGE = 5 SQM

APT 6 - ONE BEDROOM (2PERSON)
GROSS FLOOR AREA 67 SQM - NET FLOOR AREA 62.00 SQM. EXCLUDING BALCONY
STORAGE = 3 SQM

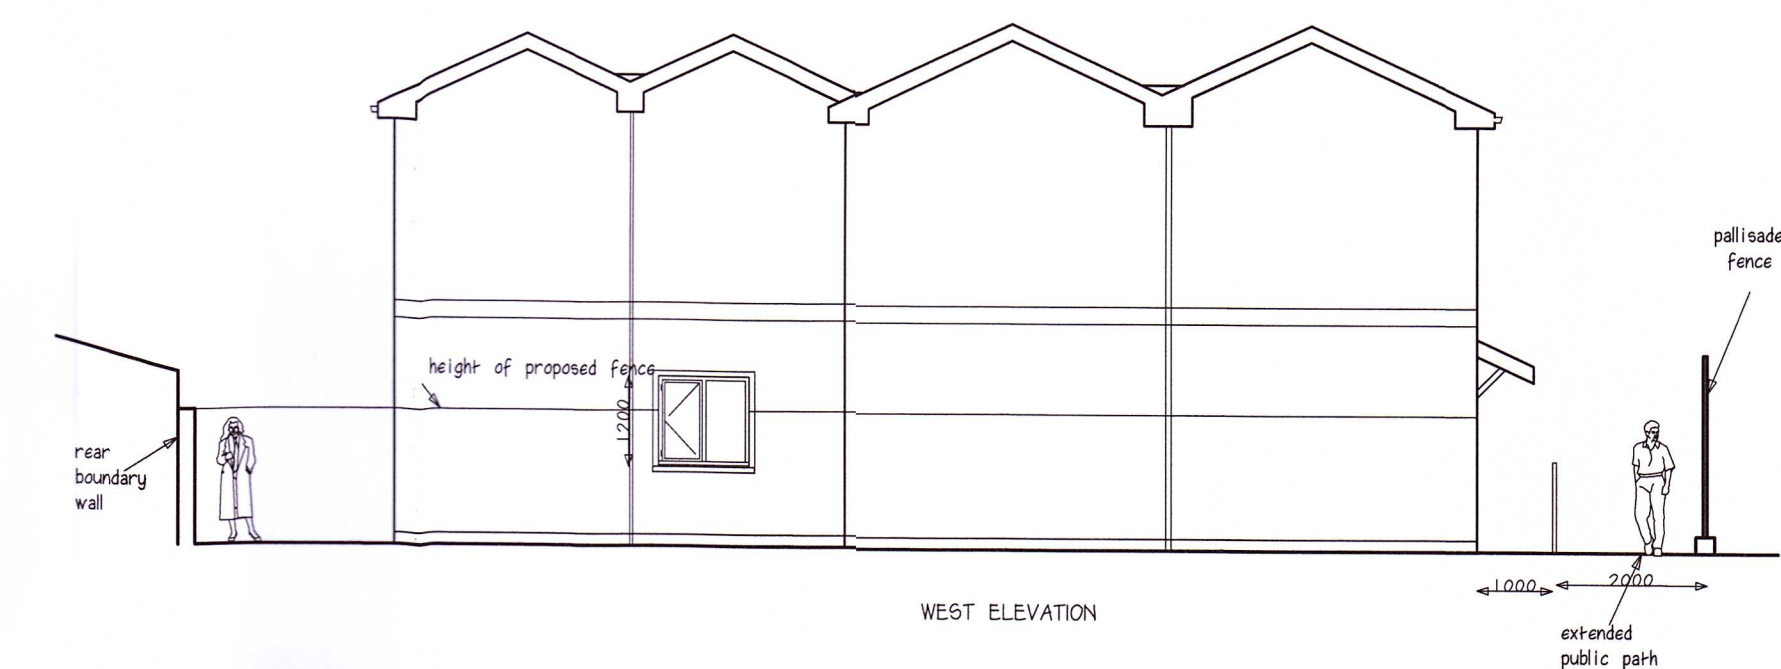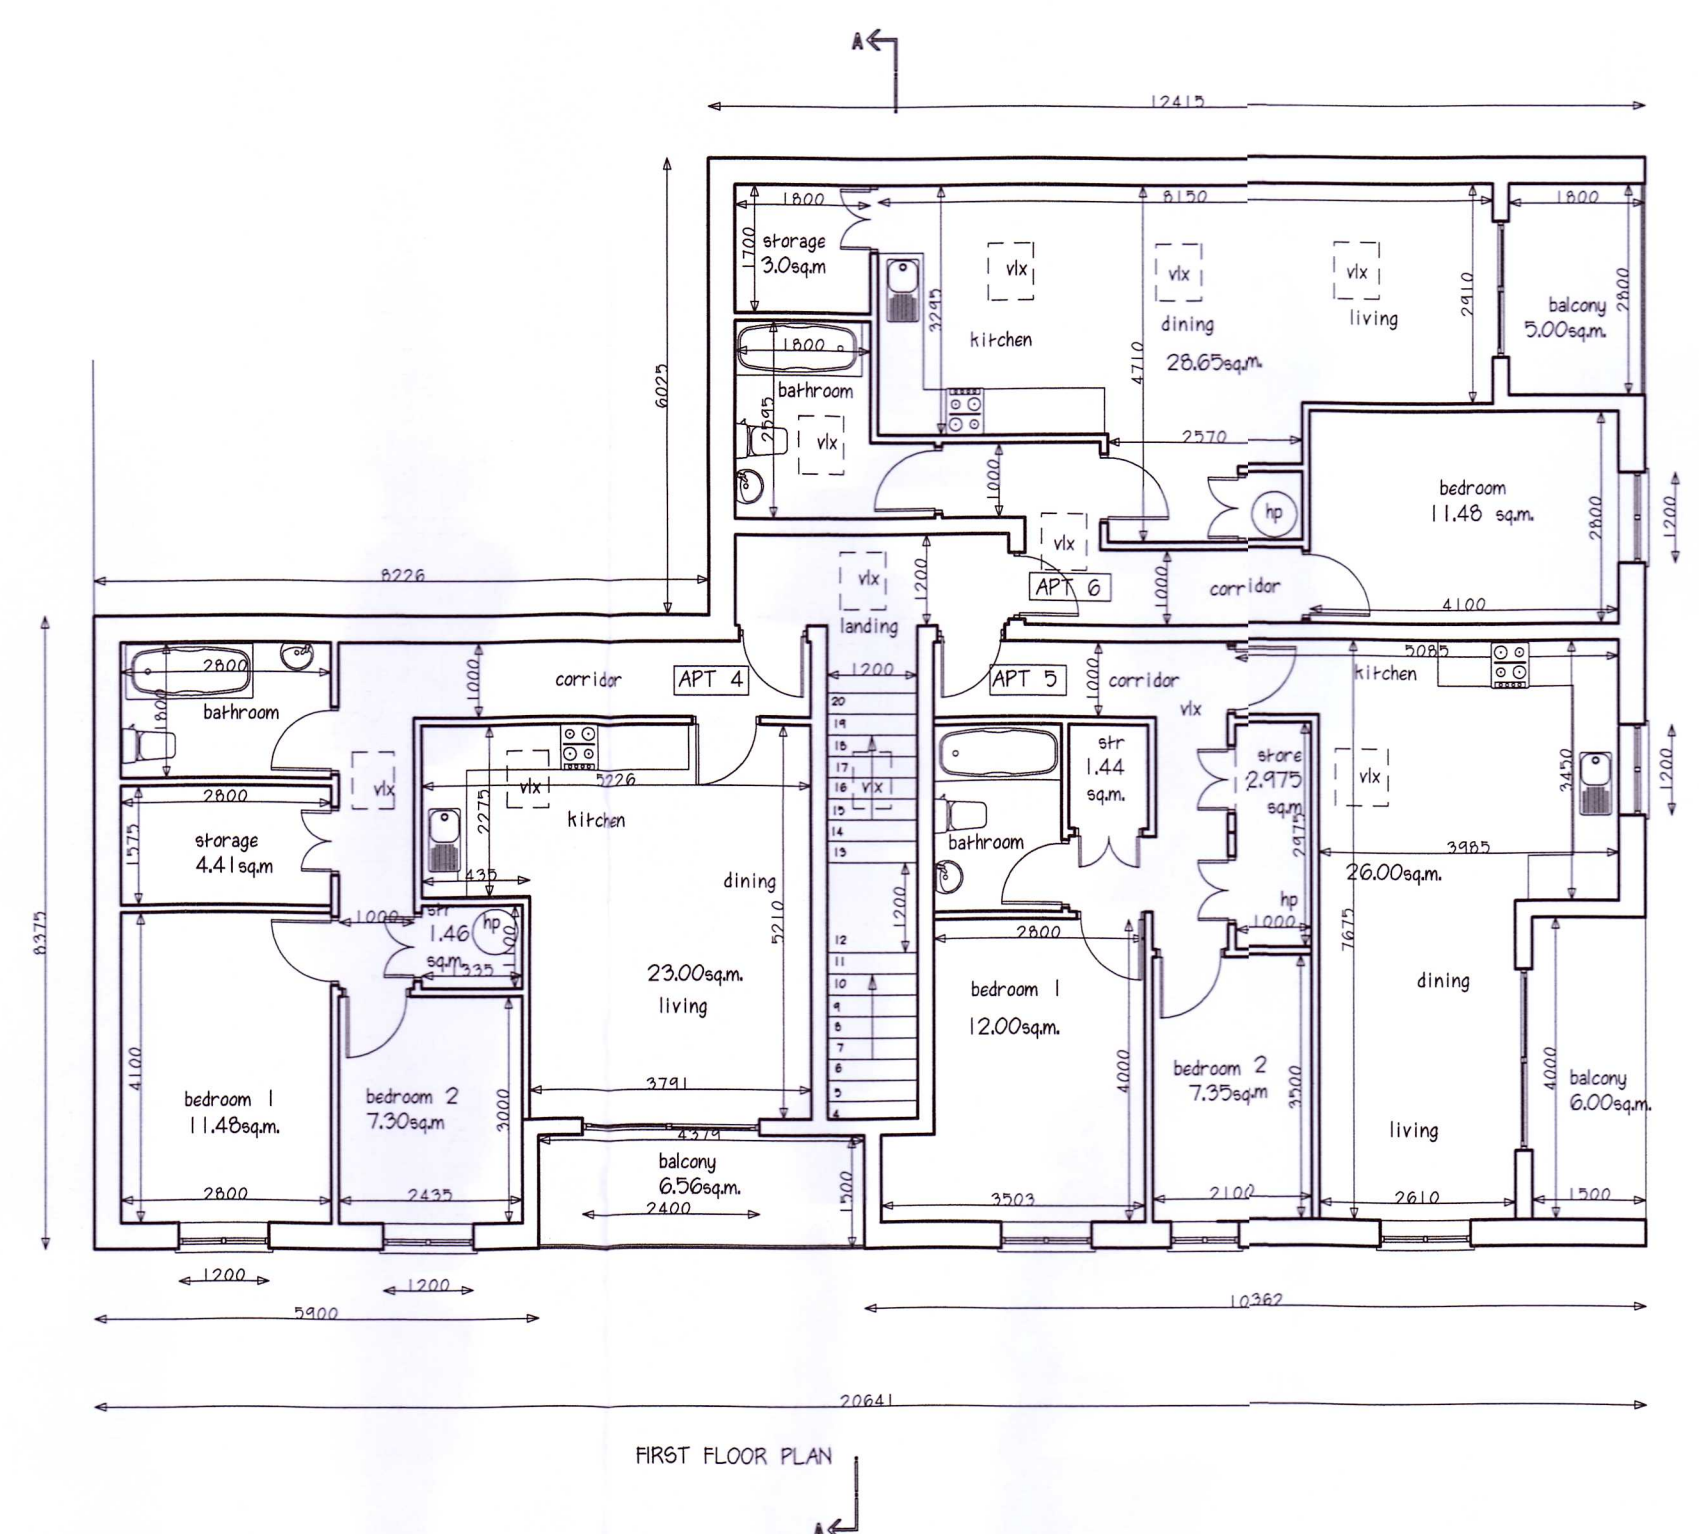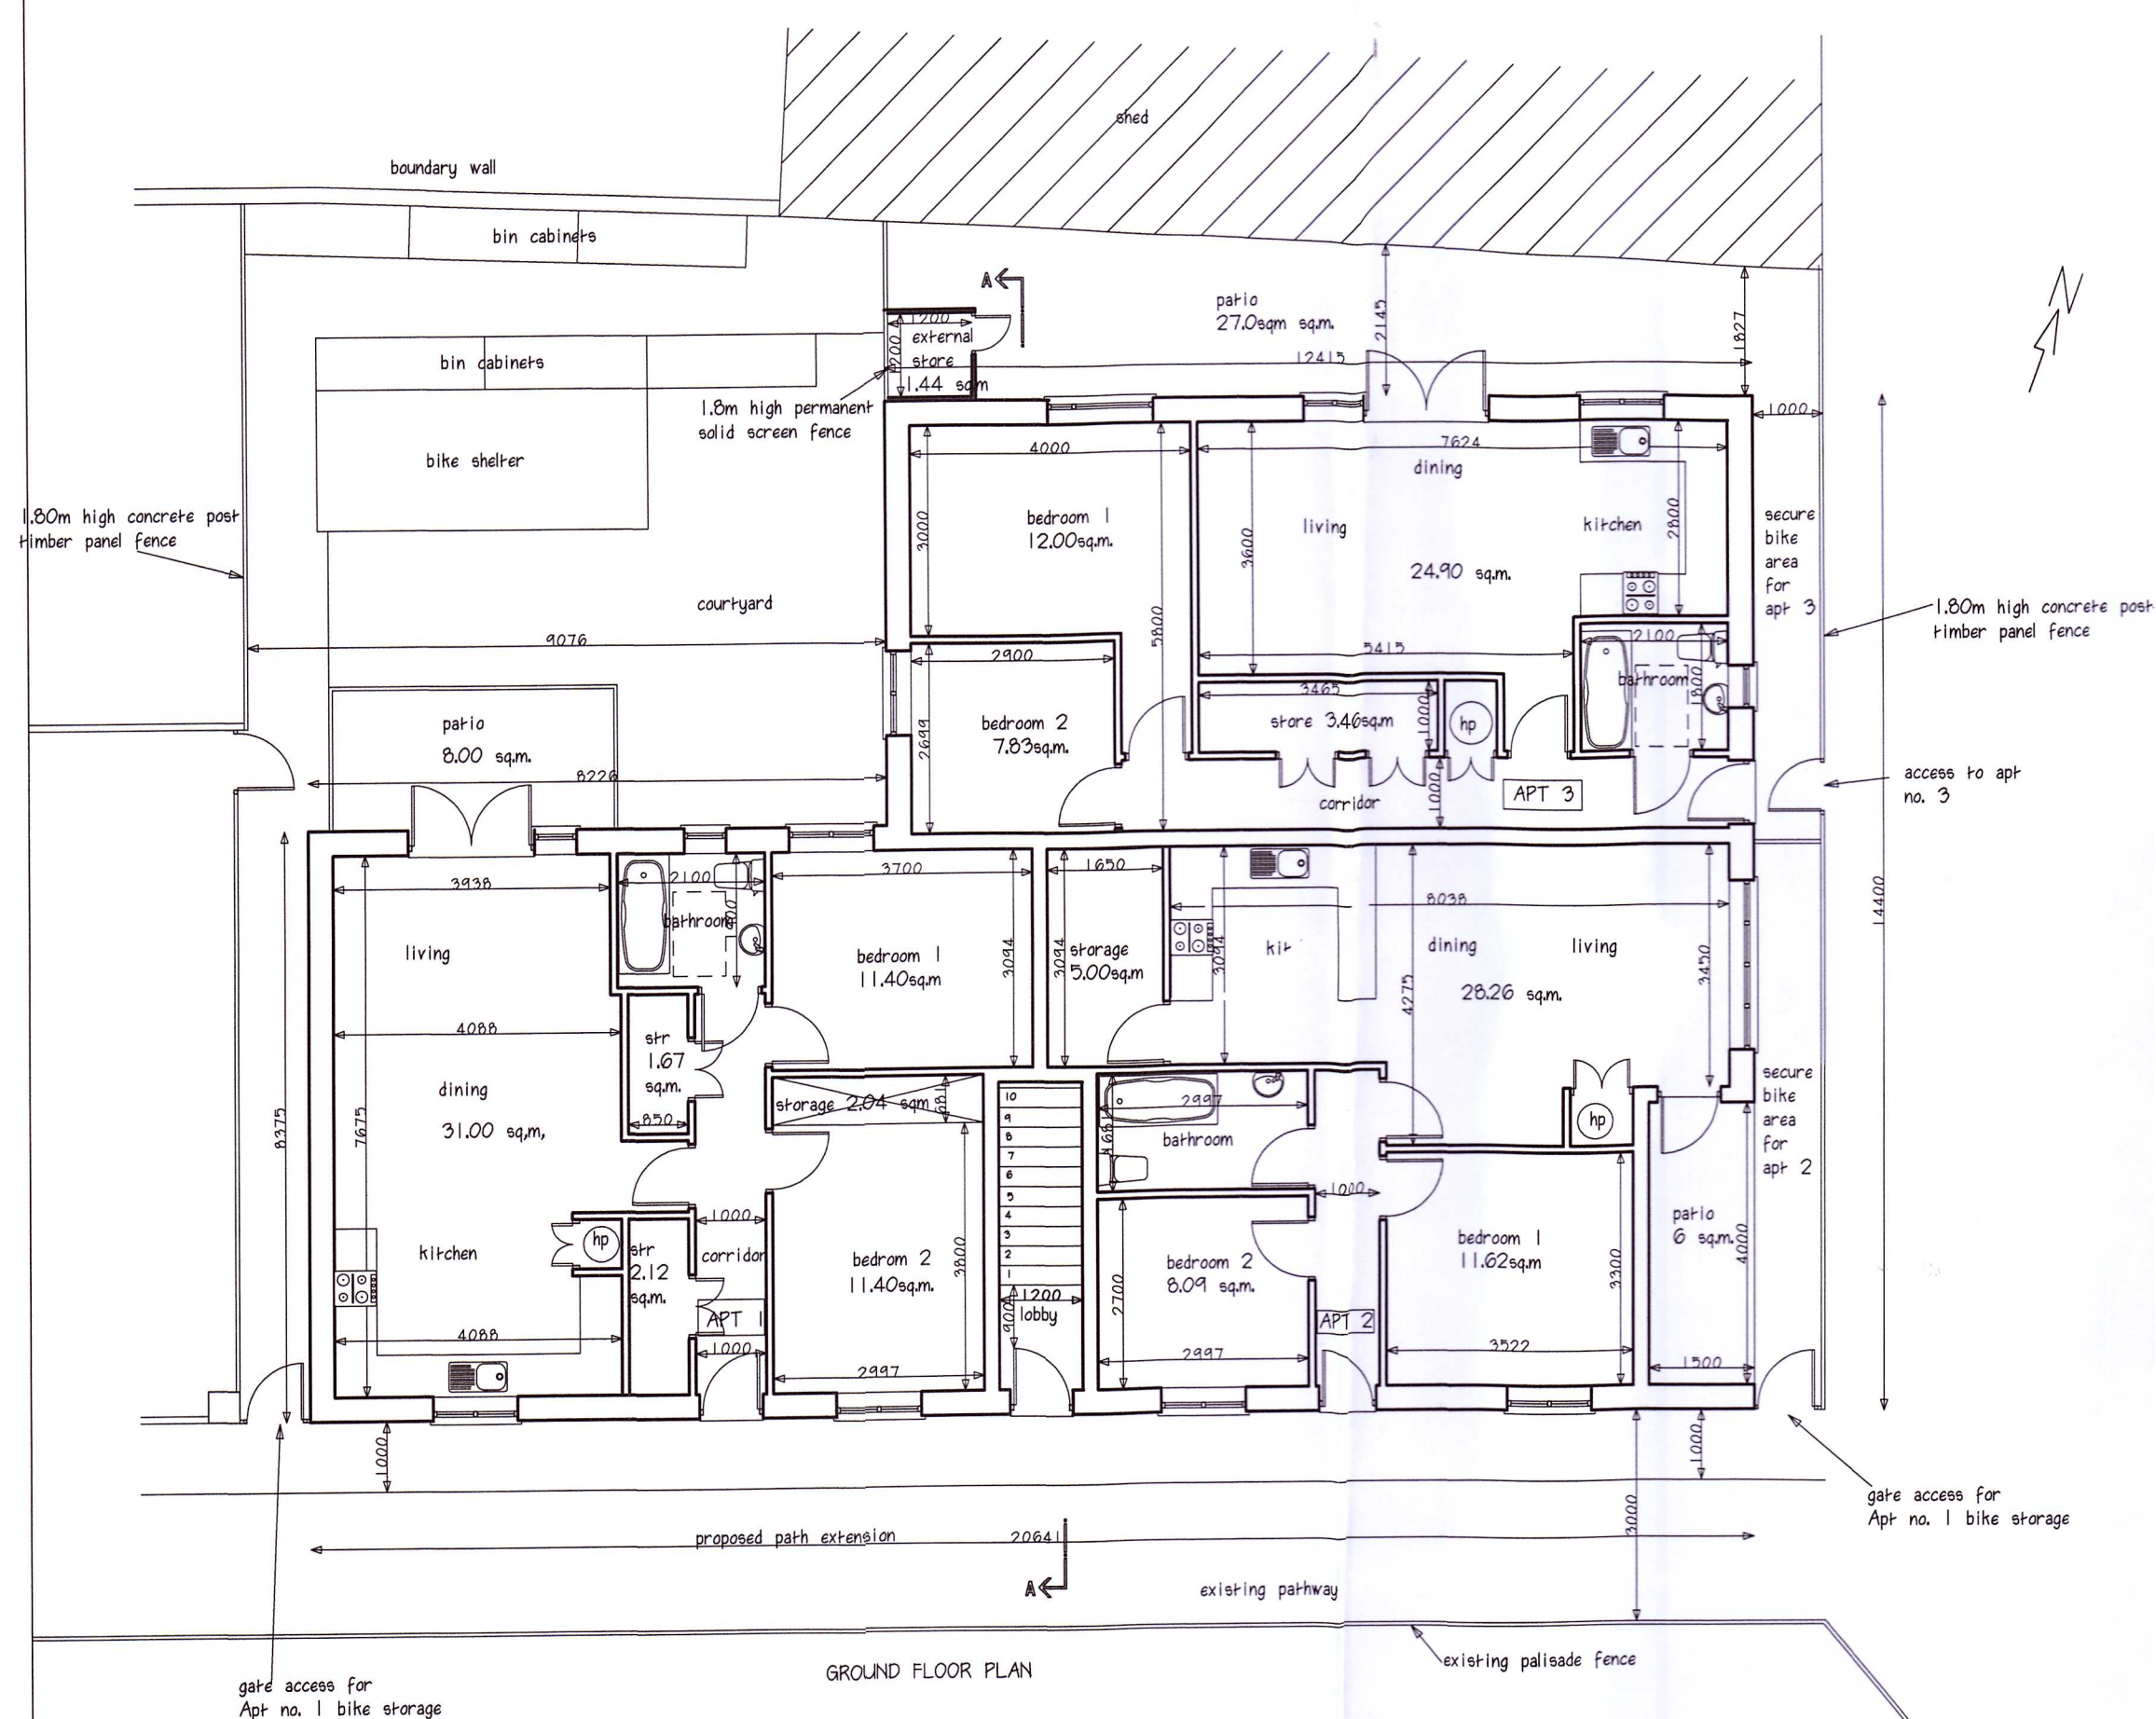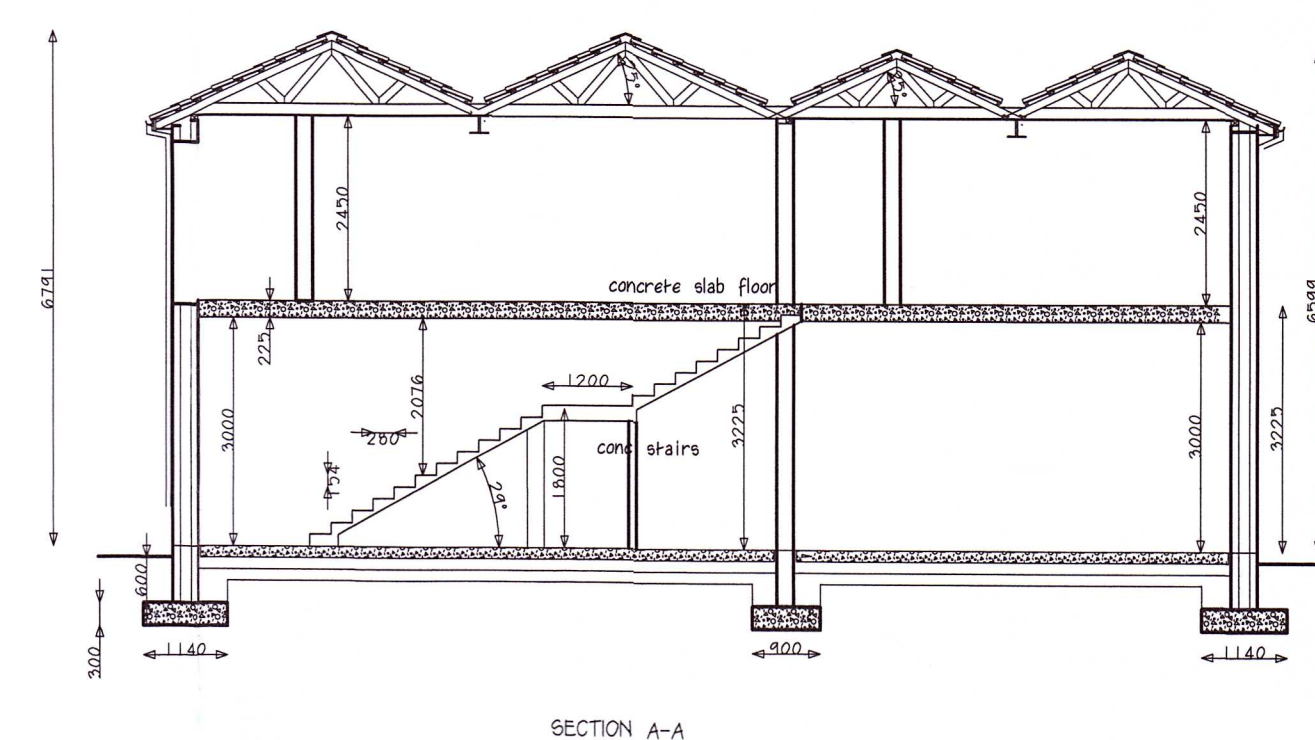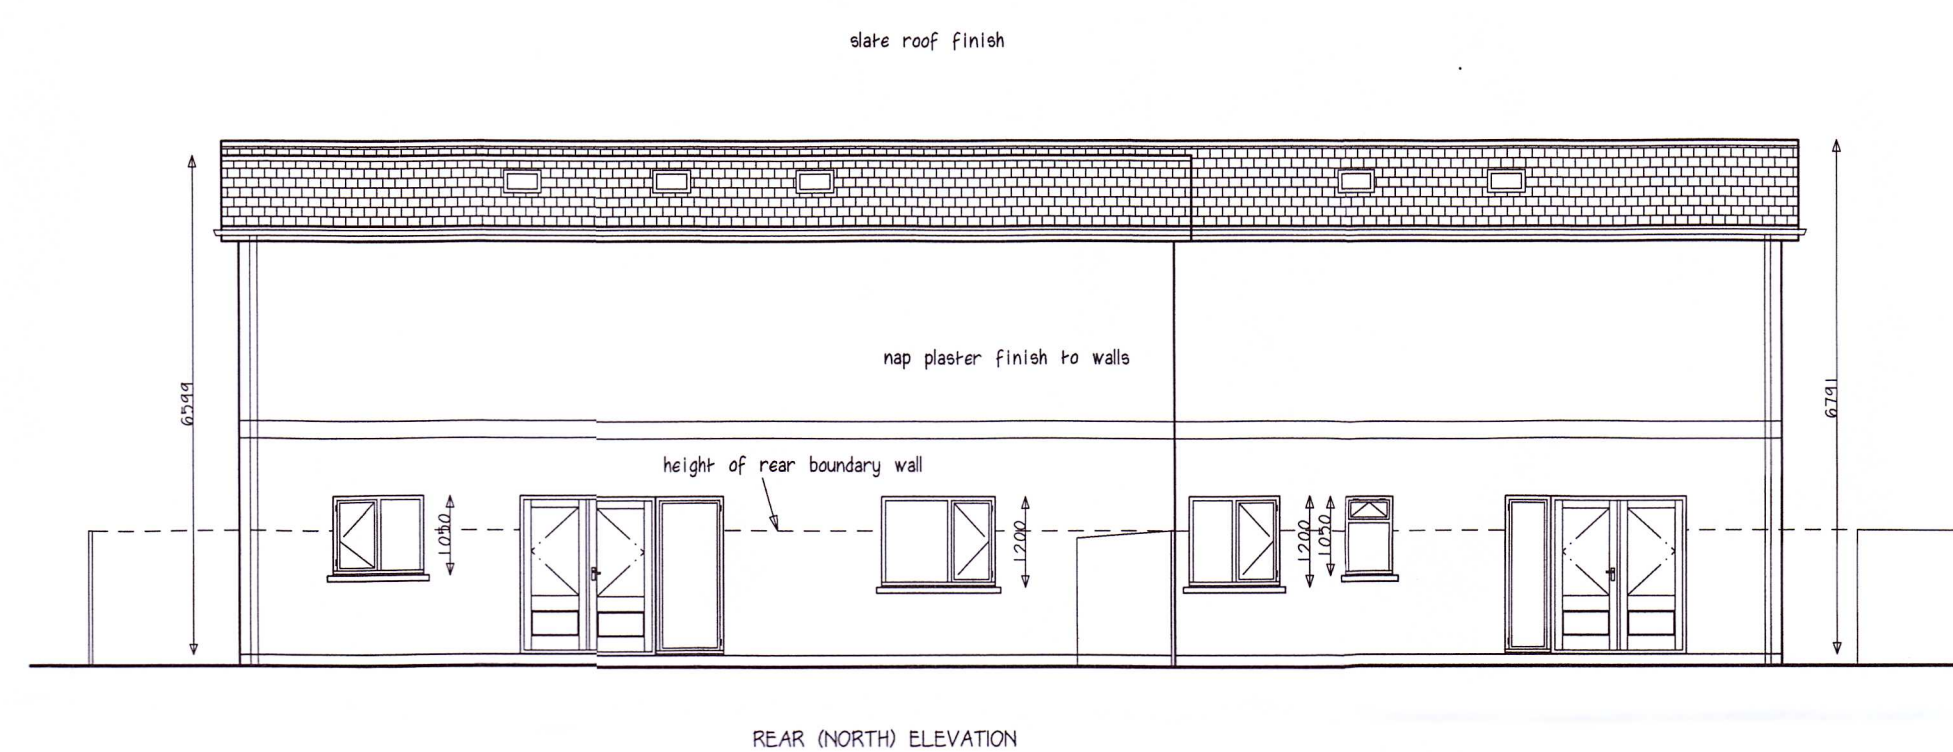

BUILDING FLOOR AREA 442 SQM.

PLANNING SUBMISSION

AN COIMISIÚN PLEANÁLA

09 OCT 2026

LTR DATED _____ FROM *Apple*

LDG- _____

ACP- *PL-502254-44-2*

ALAPHAPLAN DESIGN
Suite 14 Block 1
Broomhall Business Park
Rathnew, Co. Wicklow

Tel: 086 2461269
Email: eugene@alphaplاندesign.com
Website: www.alphaplاندesign.com

Project:
Proposed apartment development
at St. Michaels Terrace, Arklow

Title:
Apartment Block Details

Scale: 1:100

Date: July 2026

DRAWING NO.: LTM-26-12