
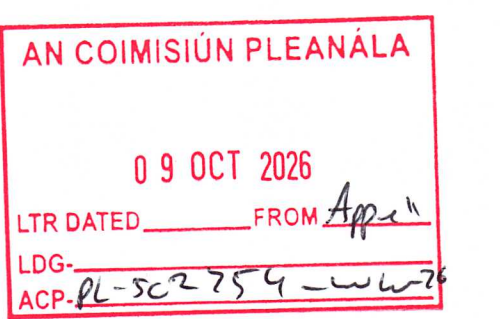
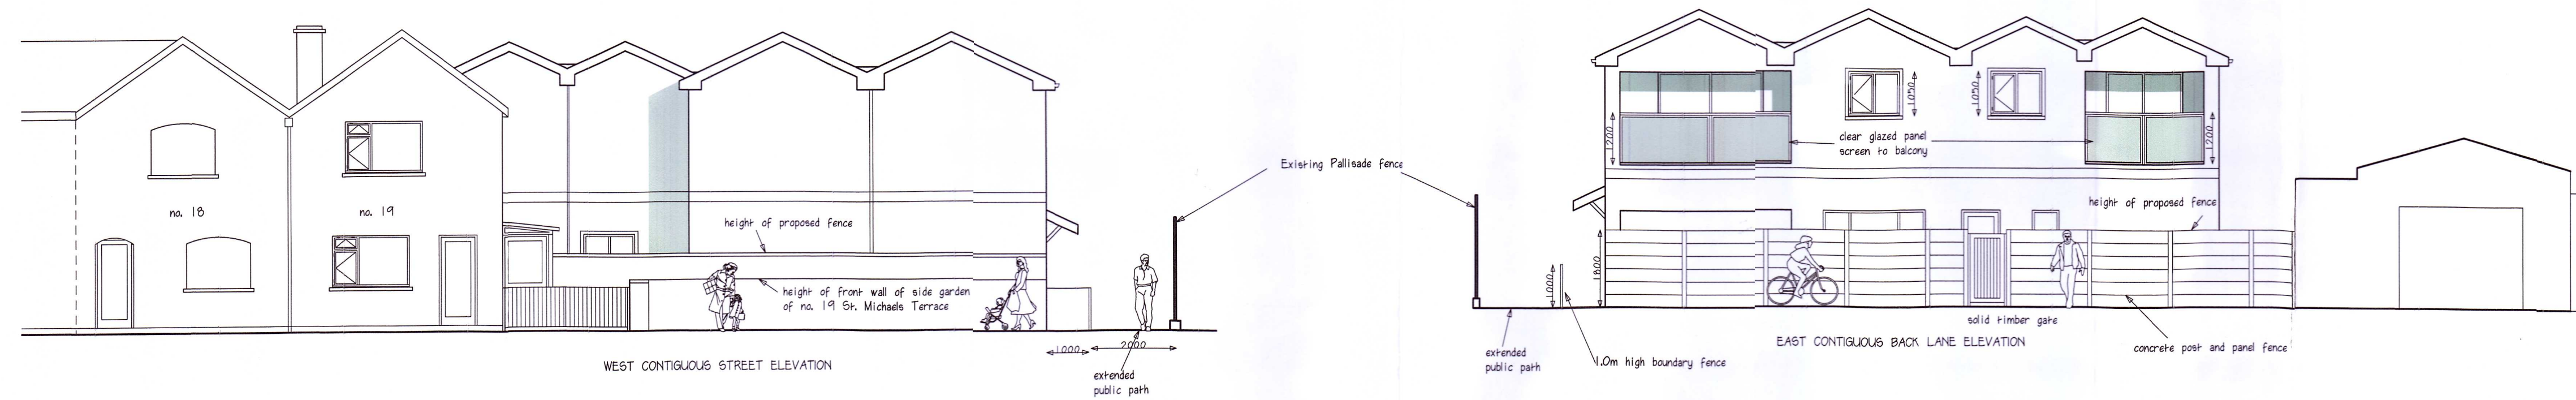
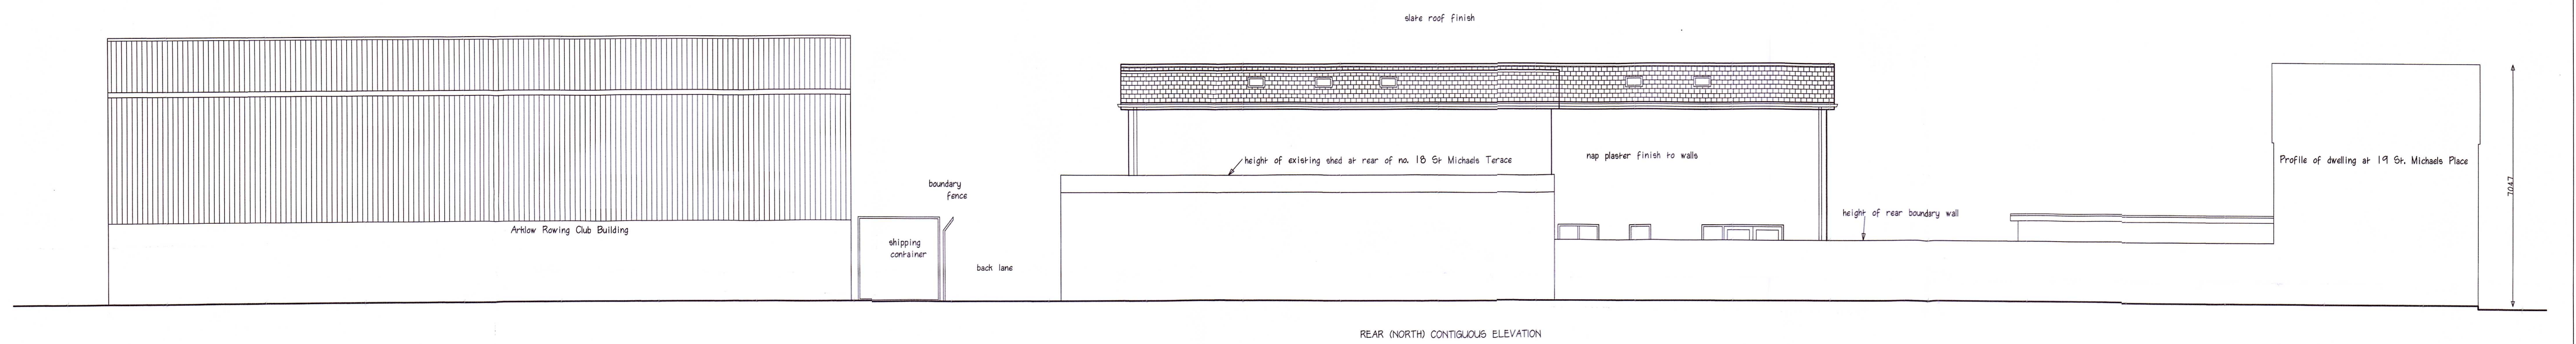


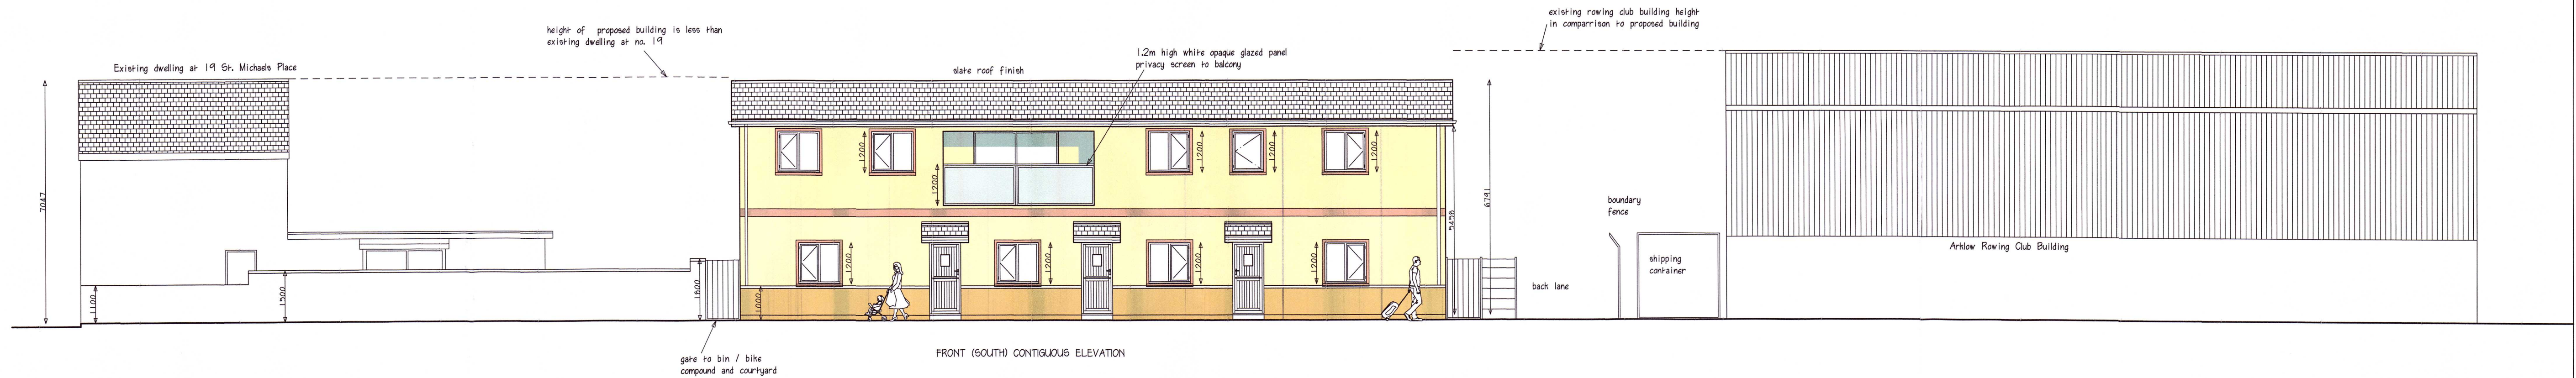

ALAPHAPLAN DESIGN
Suite 14 Block 1
Broomhall Business Park
Rahmew, Co. Wicklow

Tel: 086 2461269
Email: eugene@alphaplansdesign.com
Website: www.alphaplansdesign.com

Project:
Proposed apartment development
at St. Michaels Terrace, Arklow

Title:
Contiguous Street Elevations

Scale: 1:100

Date: July 2026

DRAWING NO:
LTM-26-13