GENERAL NOTES

1. COPYRIGHT RESERVED
2. DO NOT SCALE DRAWING. USE FIGURED DIMENSIONS ONLY.
3. ALL DISCREPENCIES TO BE REPORTED TO ARCHITECT.
4. THE CONTRACTOR IS RESPONSIBLE FOR CHECKING ALL LEVELS AND DIMENSIONS.
5. ALL STRUCTURE TO BE TO STRUCTURAL ENGINEERS DETAILS.
6. ALL MECH & ELEC SERVICES TO SERVICES ENGINEERS DETAILS.
7. ALL PROPRIETARY ITEMS TO BE INSTALLED IN ACCORDANCE WITH MANUFACTURERS INSTRUCTIONS.
8. CONTRACTOR IS RESPONSIBLE FOR THE COORDINATION OF STRUCTURE FINISHES AND SERVICES.

REV	DATE	DESCRIPTION	BY

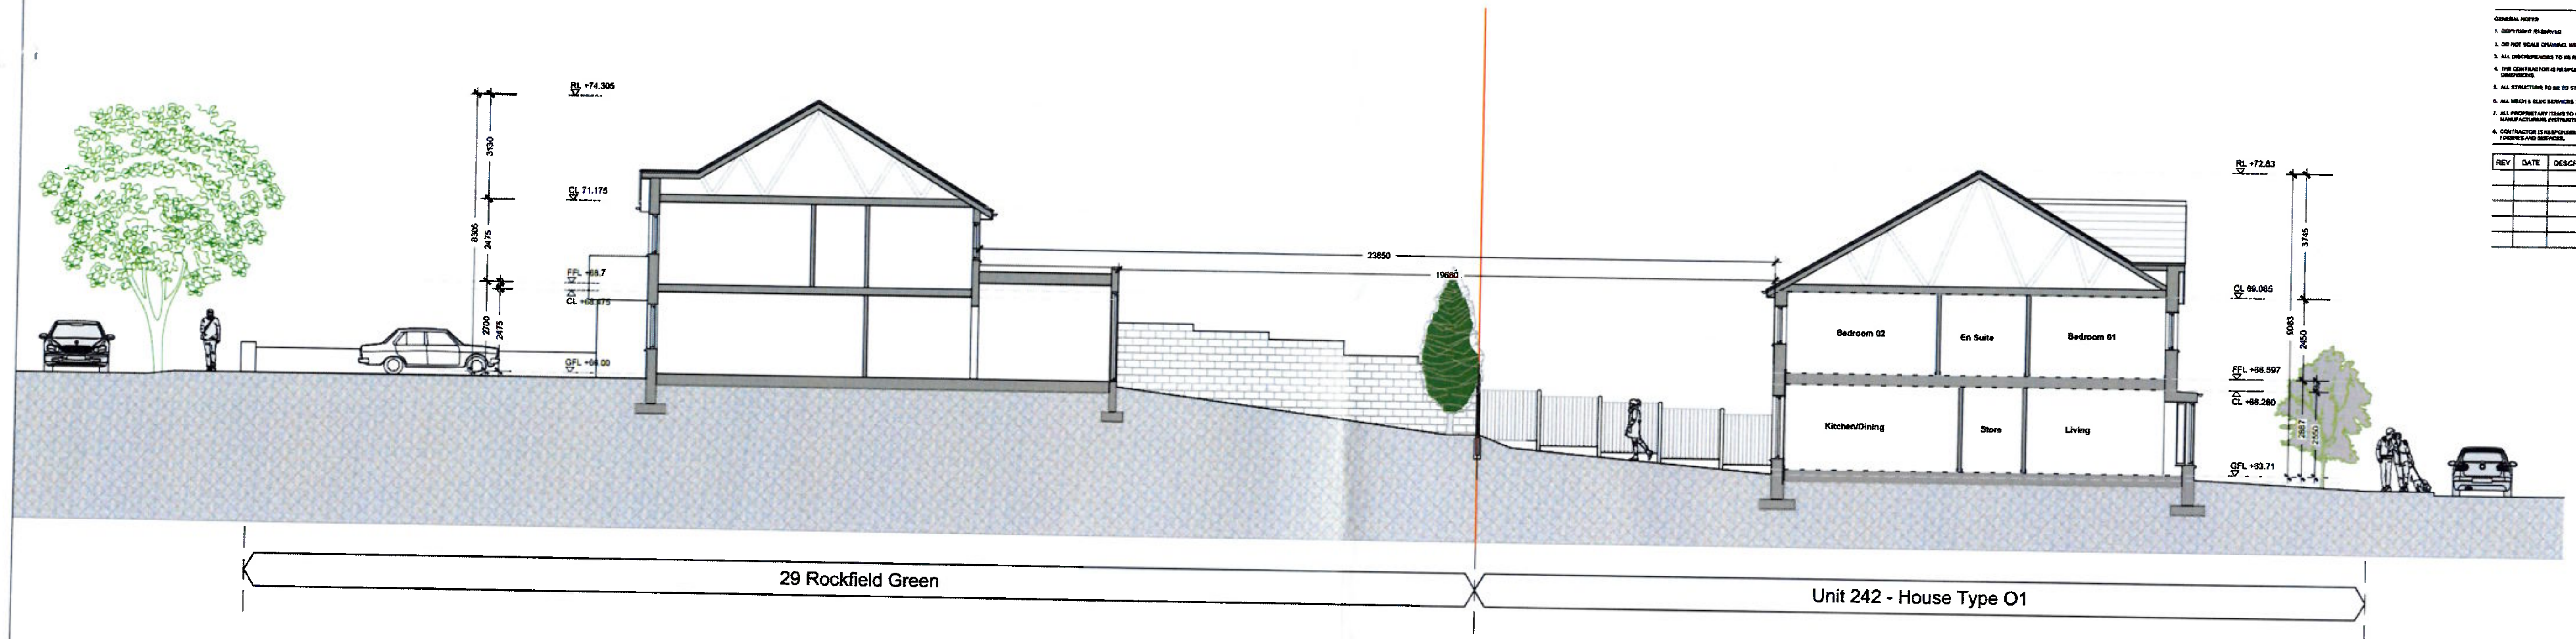

01 Boundary Section 29 Rockfield Green
1:100 @ A1

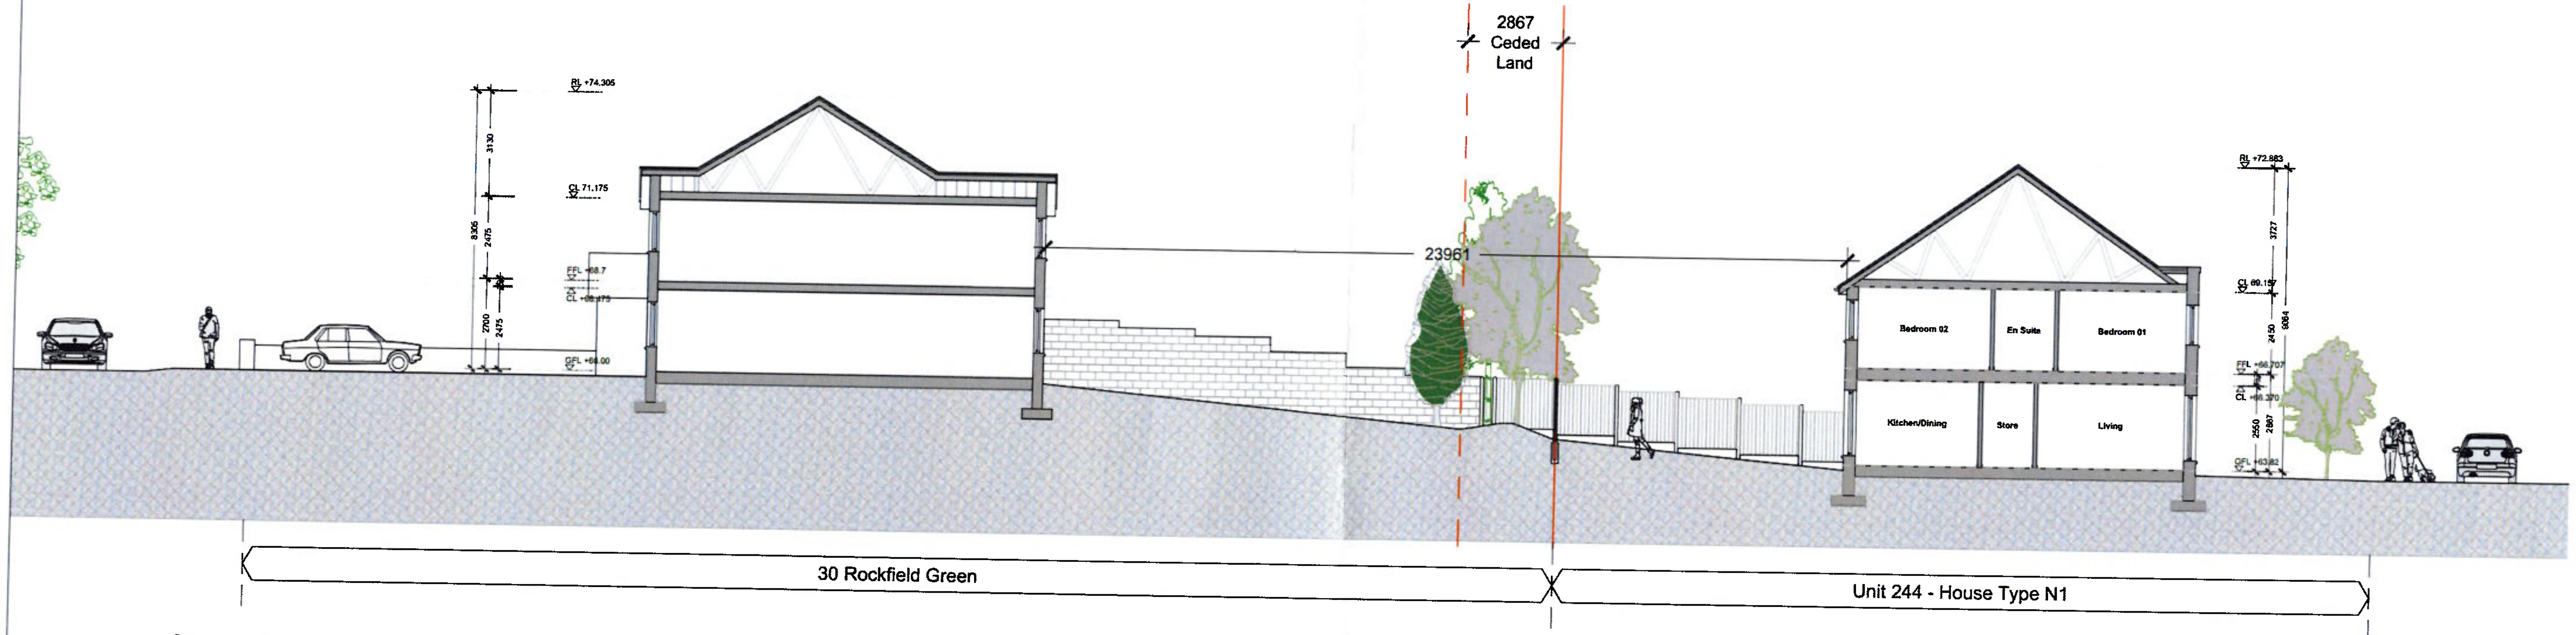

02 Boundary Section 30 Rockfield Green
1:100 @ A1

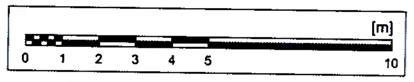

JFA
ARCHITECTS

CLIENT
Cozone Ventures Limited

PROJECT
ACP Third Party Appeal Response
Railpark, Maynooth, Co. Kildare

DRAWING
Boundary Sections
29 and 30 Rockfield Green

SCALE	JOB NO.
1:100 @ A1	2411
DRAWN BY	MT
DATE	June 25
DRAWING NUMBER	REVISION
MRP-SE-ZZ-DR-JFA-AR-P5500	-

DRAWING LOCATION

DRAWING STATUS
APPEAL RESPONSE

GENERAL NOTES

1. COPYRIGHT RESERVED
2. DO NOT SCALE DRAWING. USE FIGURED DIMENSIONS ONLY.
3. ALL DISCREPENCIES TO BE REPORTED TO ARCHITECT.
4. THE CONTRACTOR IS RESPONSIBLE FOR CHECKING ALL LEVELS AND DIMENSIONS.
5. ALL STRUCTURE TO BE TO STRUCTURAL ENGINEERS DETAILS.
6. ALL MECH & ELEC SERVICES TO SERVICES ENGINEERS DETAILS.
7. ALL PROPRIETARY ITEMS TO BE INSTALLED IN ACCORDANCE WITH MANUFACTURERS INSTRUCTIONS.
8. CONTRACTOR IS RESPONSIBLE FOR THE COORDINATION OF STRUCTURE FINISHES AND SERVICES.

REV	DATE	DESCRIPTION	BY

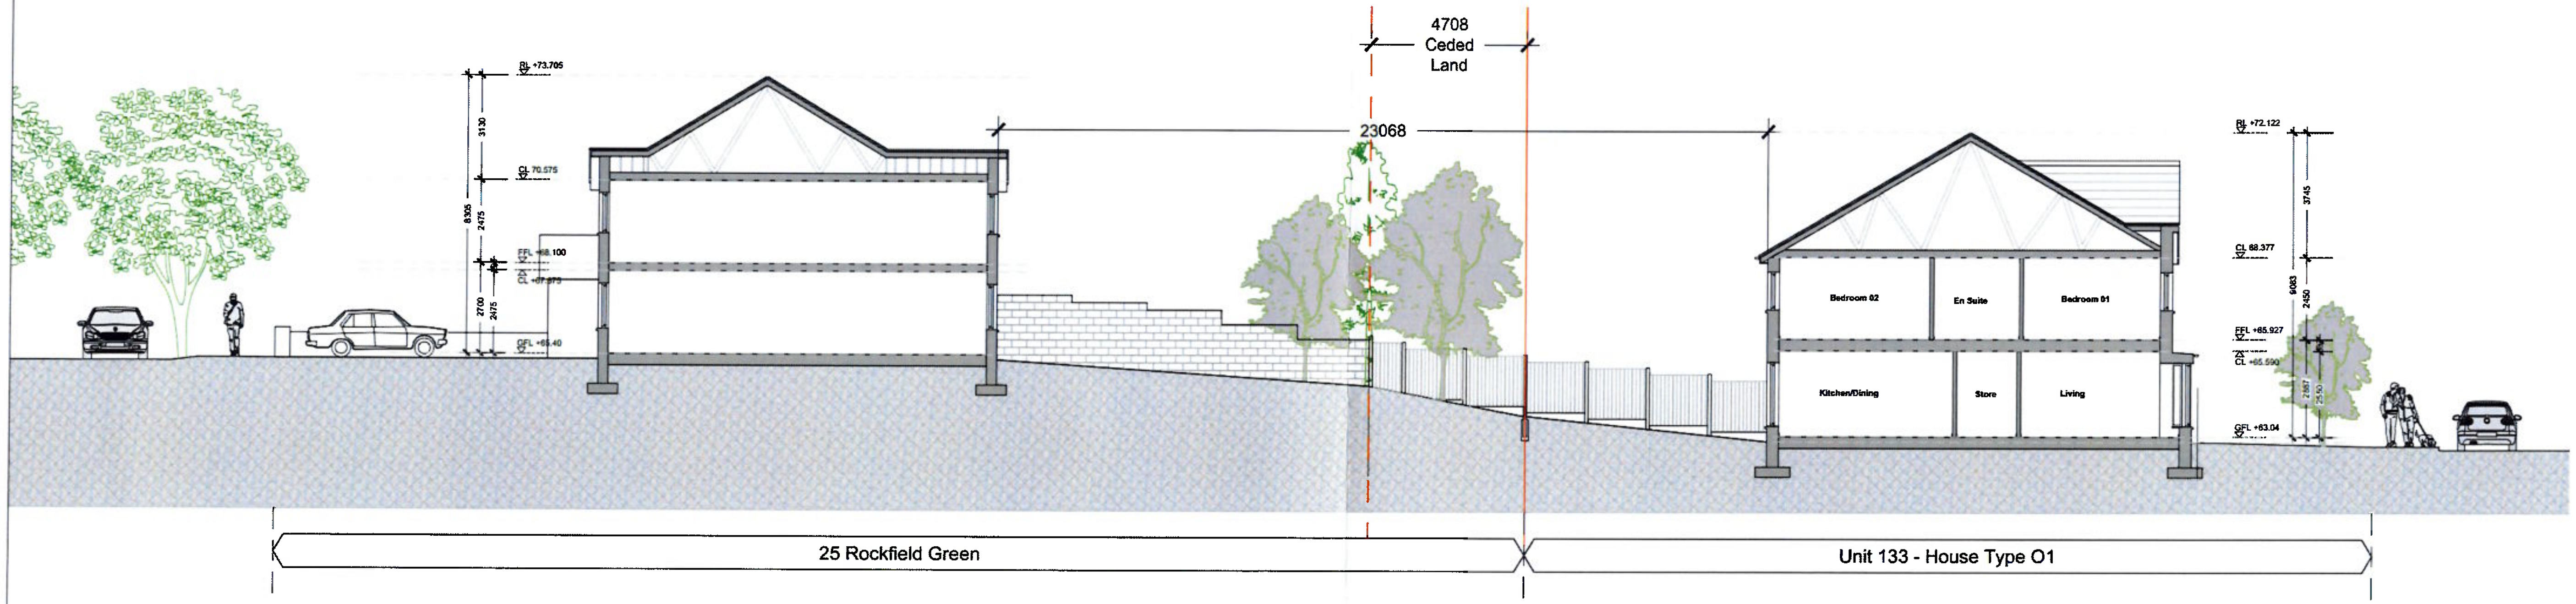

(01) Boundary Section 25 Rockfield Green
1:100 @ A1

[m]
0 1 2 3 4 5 10

JFA
ARCHITECTS
THE TREE HOUSE, 17 RICHVIEW OFFICE PARK
CLONSKEAGH D14 XR82 IRELAND
T (01) 6684889 E info@jfa.ie W www.jfa.ie

CLIENT
Cozone Ventures Limited

PROJECT
ACP Third Party Appeal Response
Railpark, Maynooth, Co. Kildare

DRAWING
Boundary Sections
25 Rockfield Green

SCALE 1:100 @ A1
JOB NO. 2411
DRAWN BY MT
DATE June 25
DRAWING NUMBER MRP-SE-ZZ-DR-JFA-AR-P5501
REVISION -
DRAWING LOCATION [illegible]

DRAWING STATUS
APPEAL RESPONSE