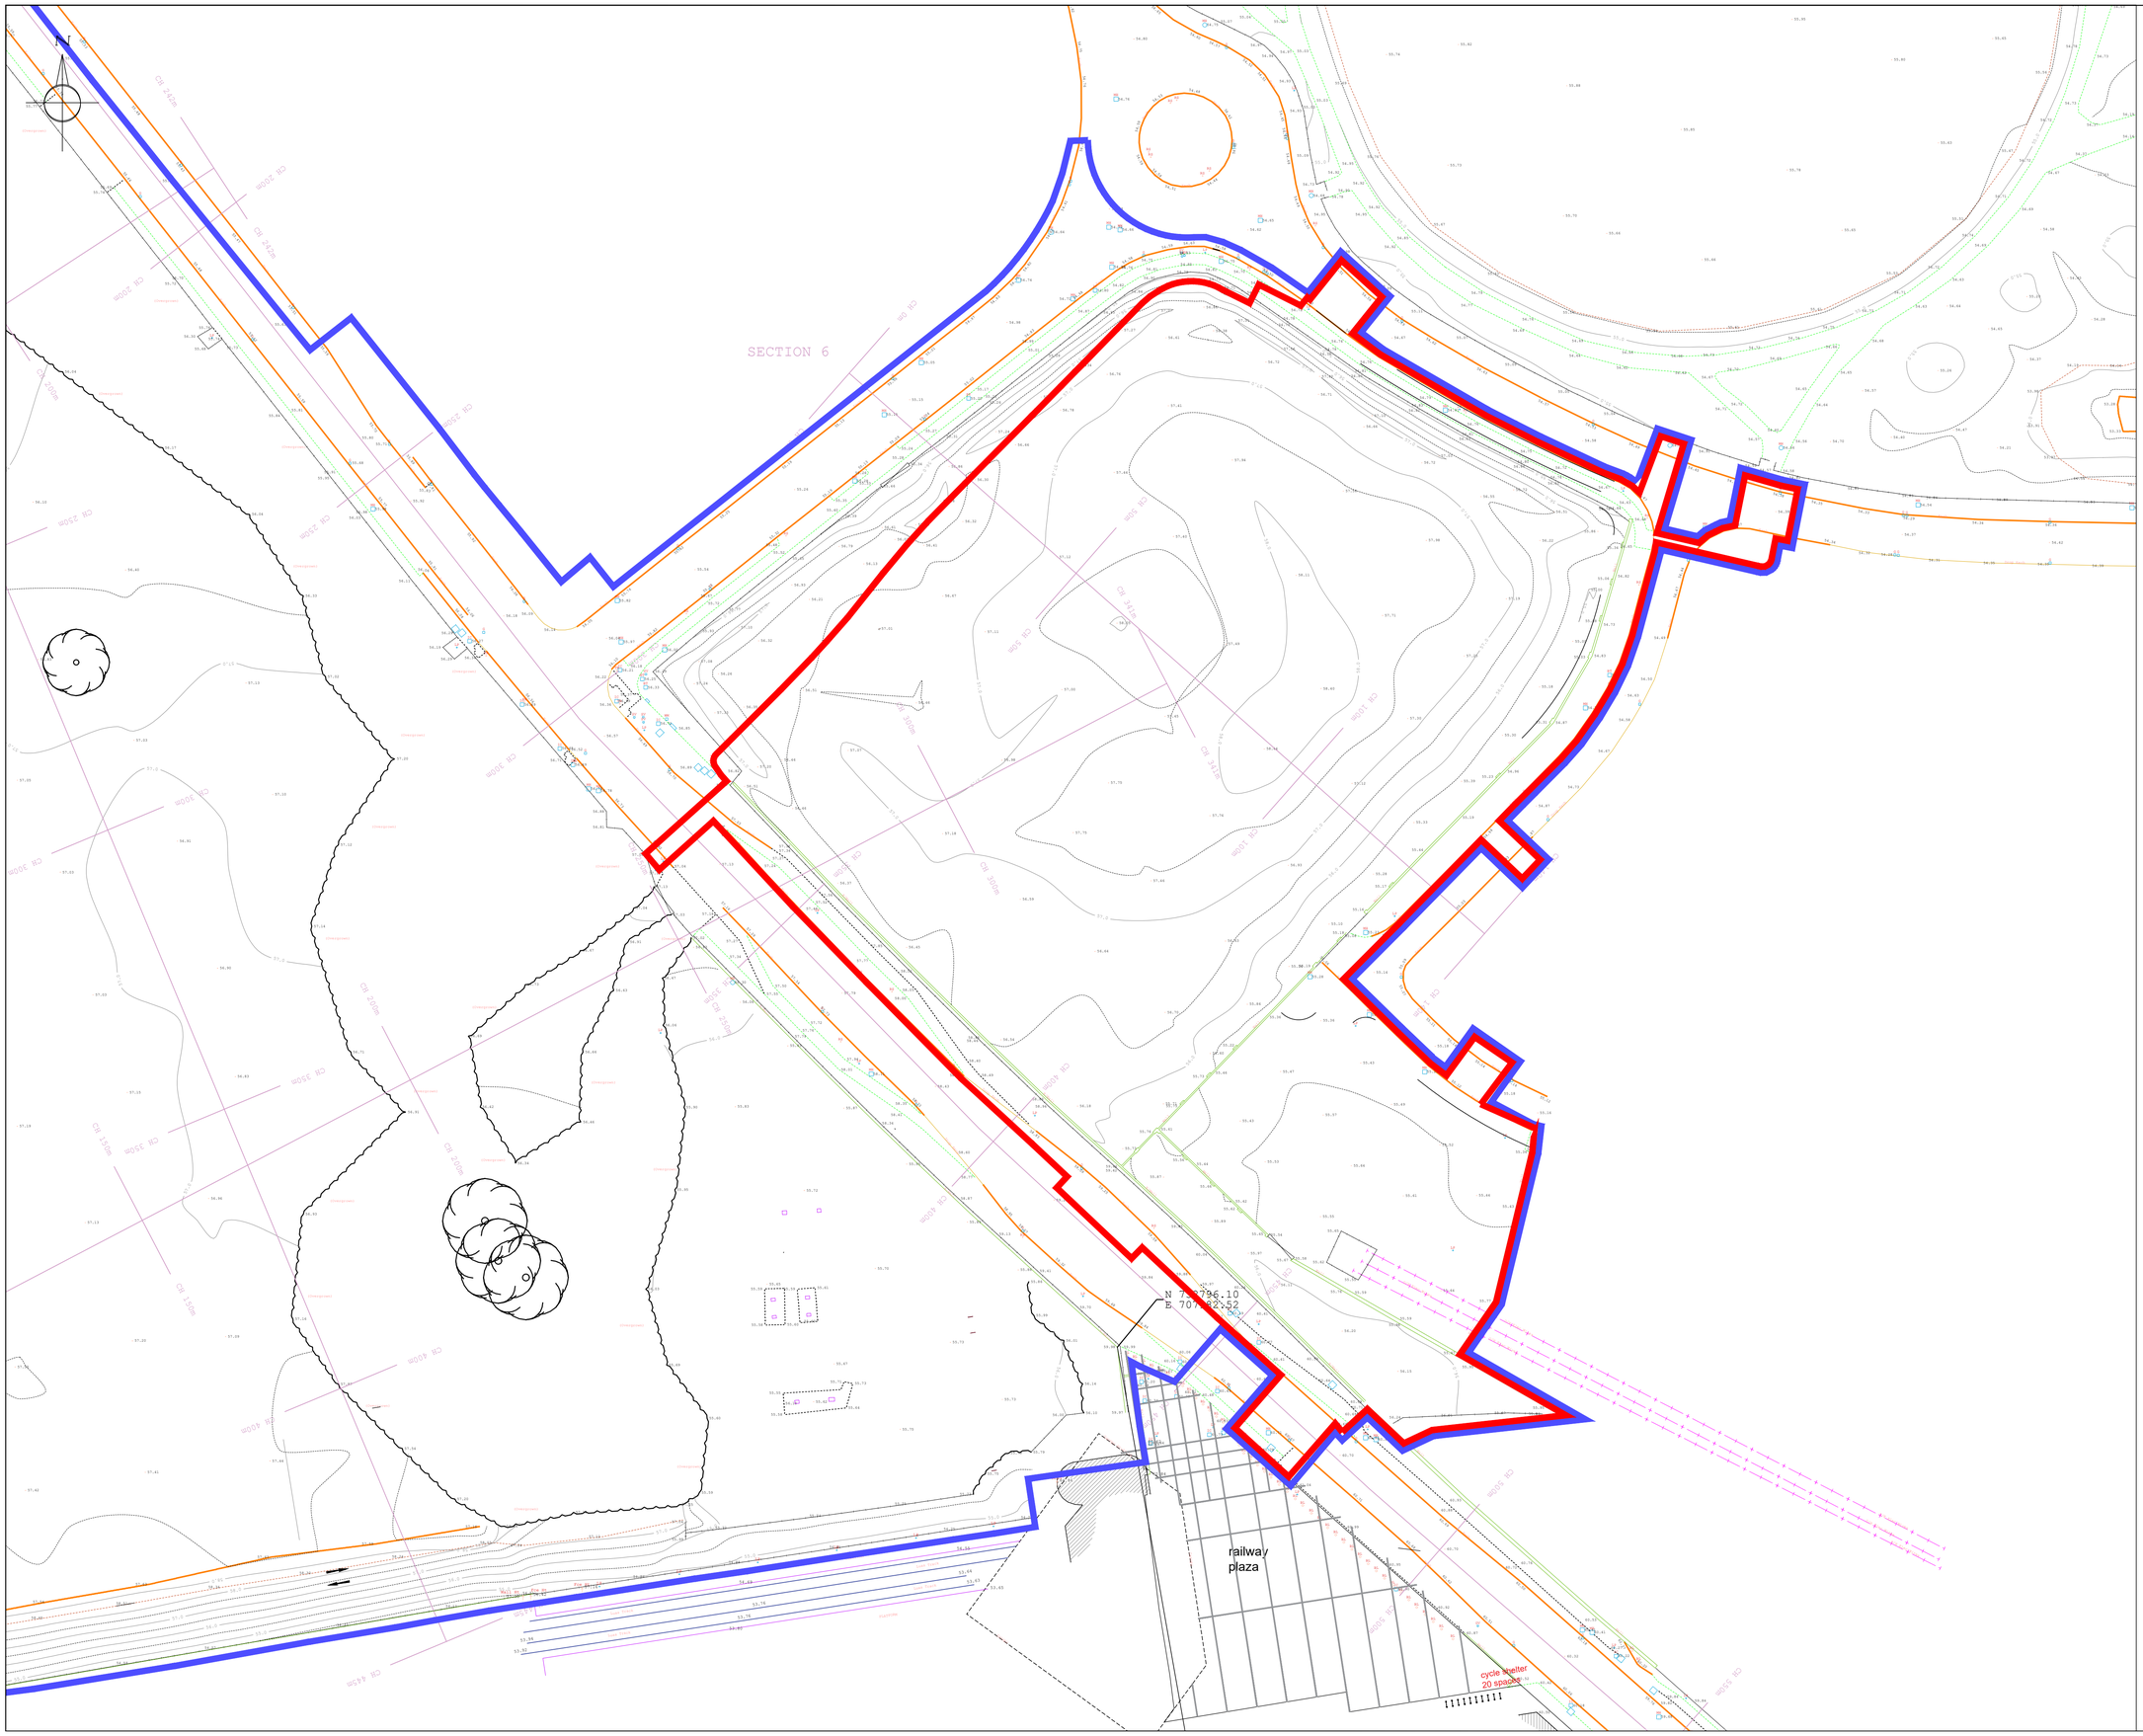


ANNOTATIONS:

AP	Anchor Point
AV	Air Valve
BH	Borehole
BS	Bus Stop
BS	Bus Stop
CL	Cover Level
C/MK	Cable Marker
CTV	Cable TV IC
CP	Control Pipe
DR	Drain
EIC	Electrical IC
EIR	Telecom IC
EP	Electricity Pole
FH	Fire Hydrant
FH	Fire Hydrant
FL	Floor Level
FS	Flagstaff
G	Grid
GV	Gas Valve
IC	Inspection Cover
IL	Invert Level
IL	Invert Level
JB	Junction Box
KO	Kerb Outlet
LP	Lamp Post
MH	Manhole
MH	Manhole
NB	Notice Board
OS	O.S. Trig. Station
OSBM	O.S. Bench Mark
PO	Post
PE	Pylon
PGM	Perm. Ground Marker
PZ	Piezometer
RG	Rain Gauge
RP	Reflector Post
RS	Road Sign
SA	Soakaway
SC	Stop Cock
SL	Sewer Level
ST	Telaf Pit
SS	Survey Station
ST	Stump
SV	Stop Valve
TBM	Temporary Mark
TL	Threshold Level
TOP	Top of Post
TOW	Top of Wall level
100.00	
TP	Telegraph Pole
TR	Traffic Light
WG	Water Gauge
WM	Water Meter

FENCE TYPES:

CBF	Close Boarded Fence
CLF	Chain Link Fence
IRF	Iron Railing Fence
OBF	Open Boarded Fence
PBW	Post and Barbed Wire
PCL	Post and Chain Link
PSW	Post and Strand Wire
PW	Post and Wire
PWM	Post and Wire Mesh

WALL TYPES:

BW	Brick Wall
CW	Concrete Wall
MW	Masonry Wall
RTW	Retaining Wall
SW	Stone Wall

Building
Building Foundation
Open Building
Gate
Bottom of Bank
Kerb
French Drain
Fence
Foliage Line
Footpath
Hedge (width varies)
Kerb
Overhead Line
Road Edge (No Kerb)
Rock Outcrop
Top of Bank
Track edge
Verge
Wall
Tree (spread varies)
Bush (spread varies)

Notes:
Do not scale this drawing

KEY:

Dublin City Council is the owner of the lands the subject of the application, outlined in red.

Dublin City Council is the owner, or has control, of other lands throughout its functional area. It is not possible to show all those lands. The adjacent lands subject to the accompanying EIAR are outlined in blue.

OSI Licence No. CYAL50456612
Centre Co-ordinates: ITM 707988, 732892

Rev	Rev. Date	Purpose of revision	Drawn	Checked	Approved
0	11/07/22		CC	CC	CC

CSS LAND SURVEYS LTD
31 Derry
haw Road, Tynan, Armagh
County Armagh BT60 4SS.
☎Tel: +44 (0) 28 3756 8049
Fax: +44 (0) 28 3754 9470
Web: WWW.CSSLANDSURVEYS.COM

CSS LAND SURVEYS

Client: Van Dijk

Project: Cherry Orchard - Dublin

Drawing title: Topographical Survey

Date: 11/07/2022

Scale	1:500 on A1
CSS No.	8480
Client no.	
Drawing number	8480_001.1
Rev	

Horizontal Datum: ITM
Vertical Datum: OSBM