
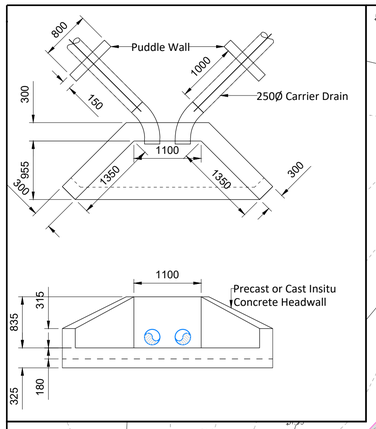


TYPICAL DETAIL : HEADWALL

Scale 1:50

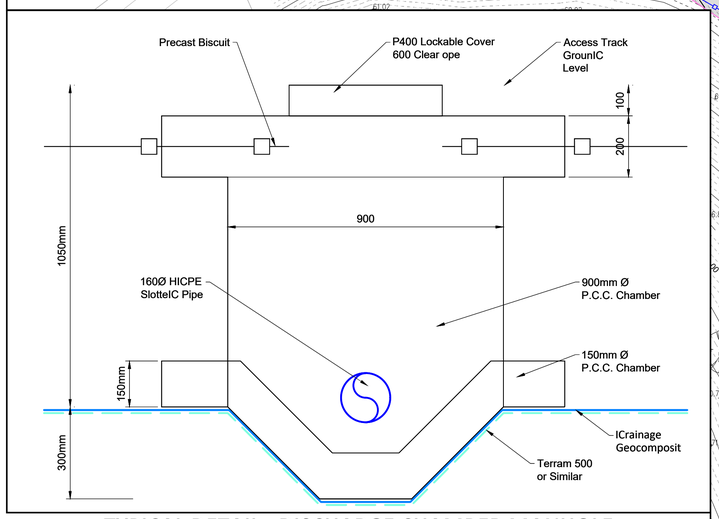

TYPICAL DETAIL : DISCHARGE CHAMBER MANHOLE

Scale 1:10

PLAN

Scale 1:500

Legend

- Proposed Landfill Capping Boundary (2.99Ha)
- Existing Watercourse
- Sub Surface Contour Drain
- Chamber
 - ICxx = Inspection Chamber
 - Dxx = Discharge Chamber
- Headwall (Hxx)

0m 5m 10m 15m 20m 25m 30m 35m 40m 45m 50m

Scale 1:500

If Applicable : Ordnance Survey Ireland Licence No. CYAL50221678 © Ordnance Survey Ireland and Government of Ireland

FEHILY TIMONEY

Cork | Dublin | Carlow

www.fehilytimoney.ie

No part of this document may be reproduced or transmitted in any form or stored in any retrieval system of any nature without the written permission of Fehily Timoney & Company as copyright holder except as agreed for use on the project for which the document was originally issued. Do not scale. Use figured dimensions only. If in doubt - Ask!

Rev.	Description	App By	Date
P01	ISSUE FOR PLANNING APPLICATION	JON	21.08.26

PROJECT: KILLYCRONAGHAN HISTORIC LANDFILL

CLIENT: MONAGHAN COUNTY COUNCIL

SHEET: PROPOSED SURFACE AND SUB-SURFACE DRAINAGE

Date: 21.08.26	Project number: P26-140	Scale (@ A1-): 1:500	
Drawn by: SK	Drawing Number: P26140-FT-EGN-XX-DR-CE-0401		Rev: P01
Checked by: JON			

O:\ACAD\2026\P26-140\P26140-FT-EGN-XX-DR-CE-0401

Monday 31 August 2026