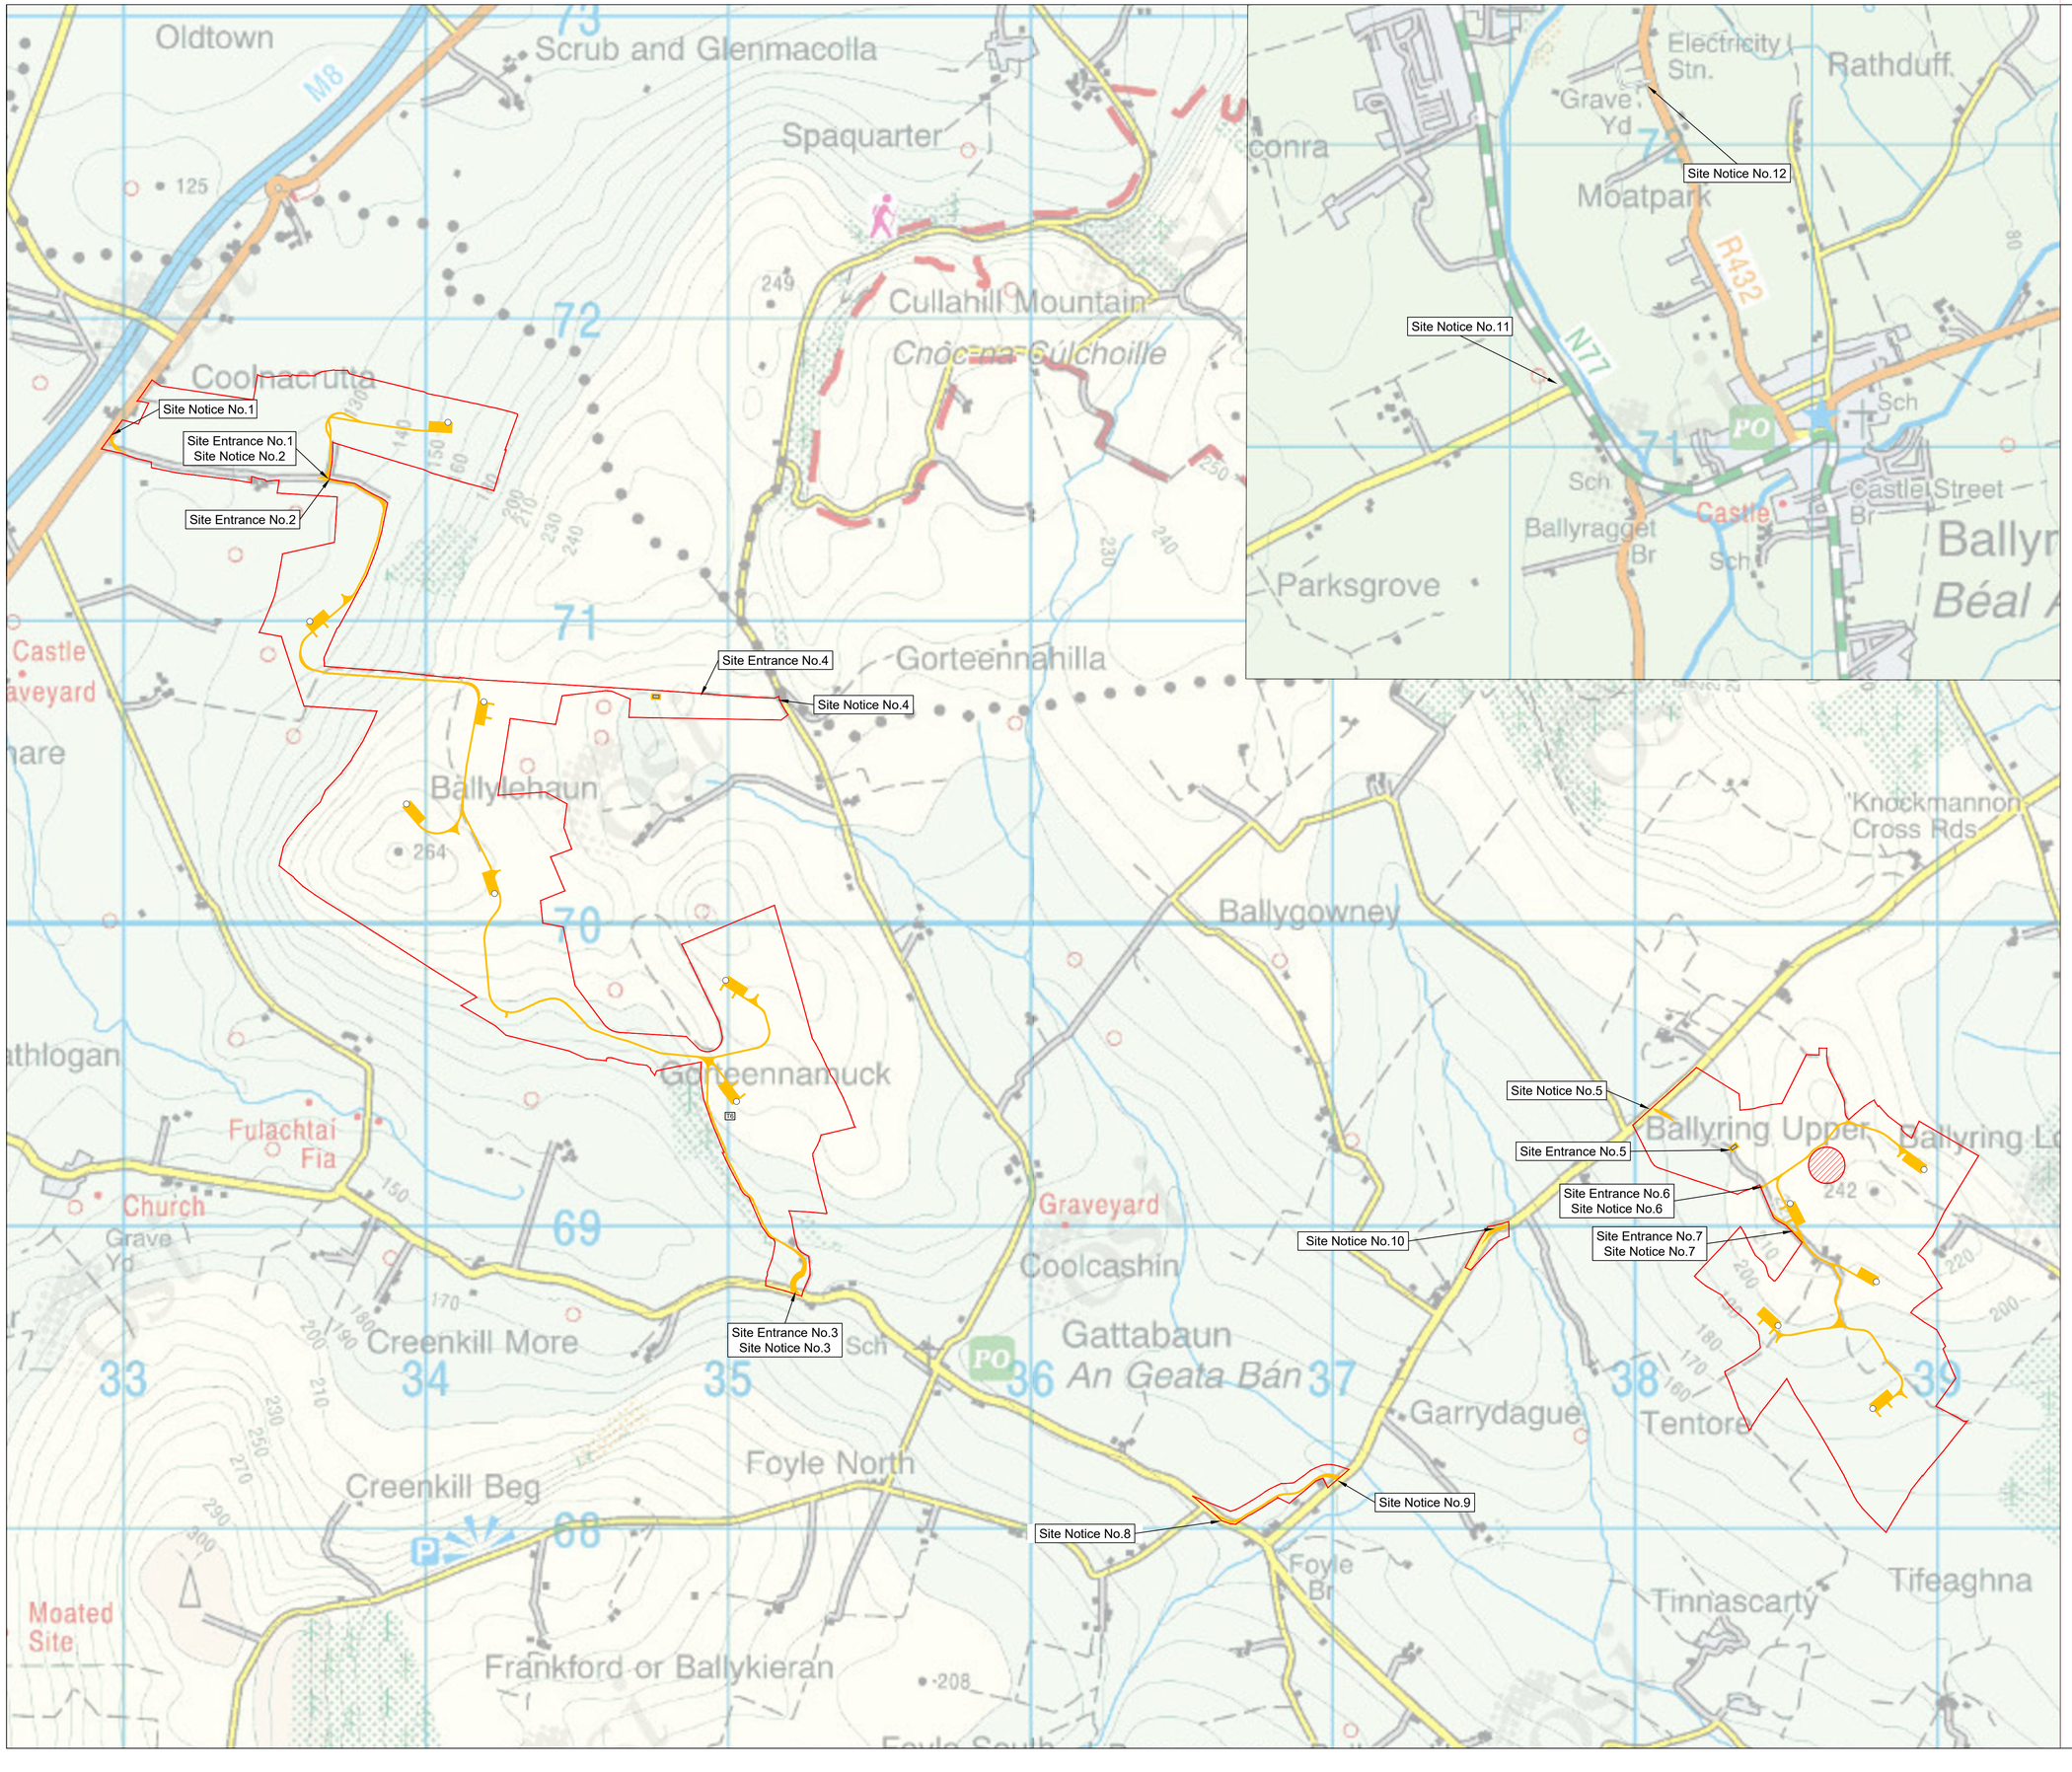


LEGEND

- Site Boundary outlined in red
- Turbine
- Hardstands and Roadways
- Windfarm Control Building
- Excluded Area from the Site Boundary

N

Notes:
1. All dimensions in meters
2. Maps Printed under Ordnance Survey Ireland Licence No. CYAL50556753 Copyright Ordnance Survey Ireland Government of Ireland OSI Sheet(s): ITM_2216

Project:
Gathabawn Windfarm

Drawing Title:
Location of Site Notices and Site Entrances

Drawing Number: GWF-02

Sheet Size:		Scale:
A1		1:10000
Drawn by:	Checked by:	Date produced:
Aoife Butler	Conor Brett	26 September 2026

Aoife Butler
Ecopower Limited
Zetec House, Purcellsinch IDA Business Park
Dublin Road, Kilkenny - R95 WV80

Landline - 056-7750140

ECOPOWER