Scale 1:200,000

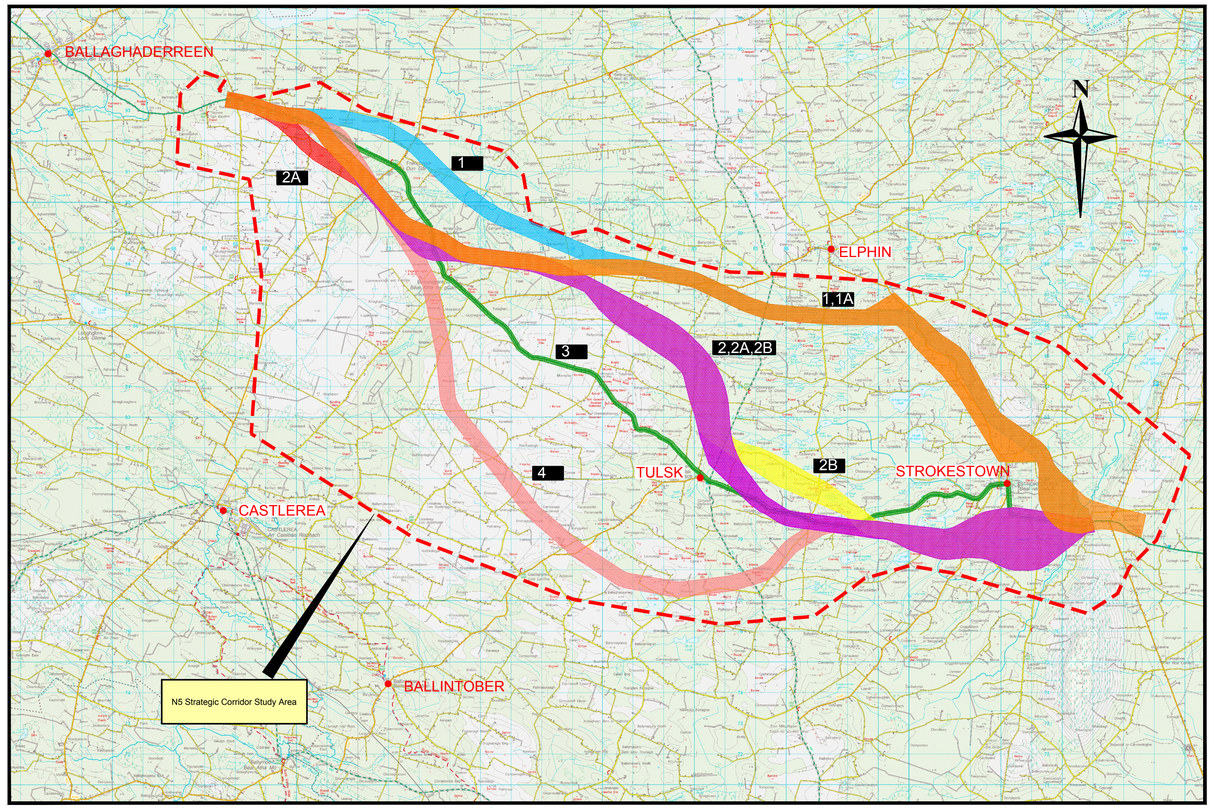

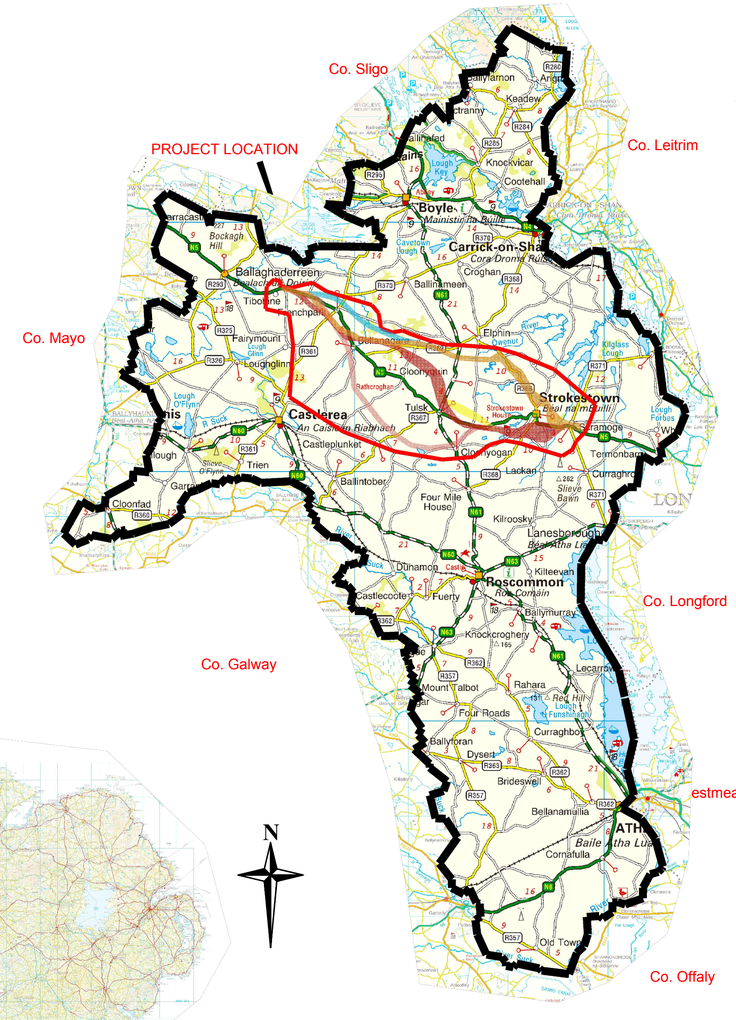

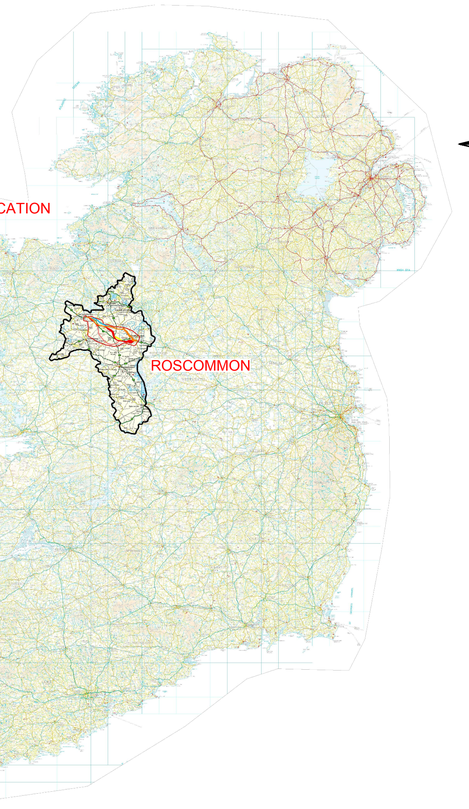

NDP PLEAN FORBARTHA NÁISIÚNTA

NRA National Roads Authority An tÚdarás um Bóithre Náisiúnta

ROSCOMMON COUNTY COUNCIL

Courthouse,
Roscommon.
Phone: 090–6637100

Majella Hunt
Director of Services

NATIONAL ROADS DESIGN OFFICE ROSCOMMON

Racecourse Rd.
Roscommon.
Phone: 090 6627004

Martin Curley, B.E., CEng.,
Senior Engineer.

Rev	Description	Checked	Approved	Date
1	Post Peer Review			28/02/08

Project No. & Desc.: RN 04250 N5 Strategic Corridor Study - Route Corridor Selection

Drawing Title: Location Overview

File Folder: P:\Proj\2014\14155\14155-13-RECDOCS\181 - RSR Drawings\ROD December 2017\RN04250-12-345 Layout maping.dwg

Drawn: Brian Earley

Drawing No.: RN 04250-12-345

Scale V: 1:XX

Scale H: 1:20,000

Layout: 1 of 1

Date: September 2007