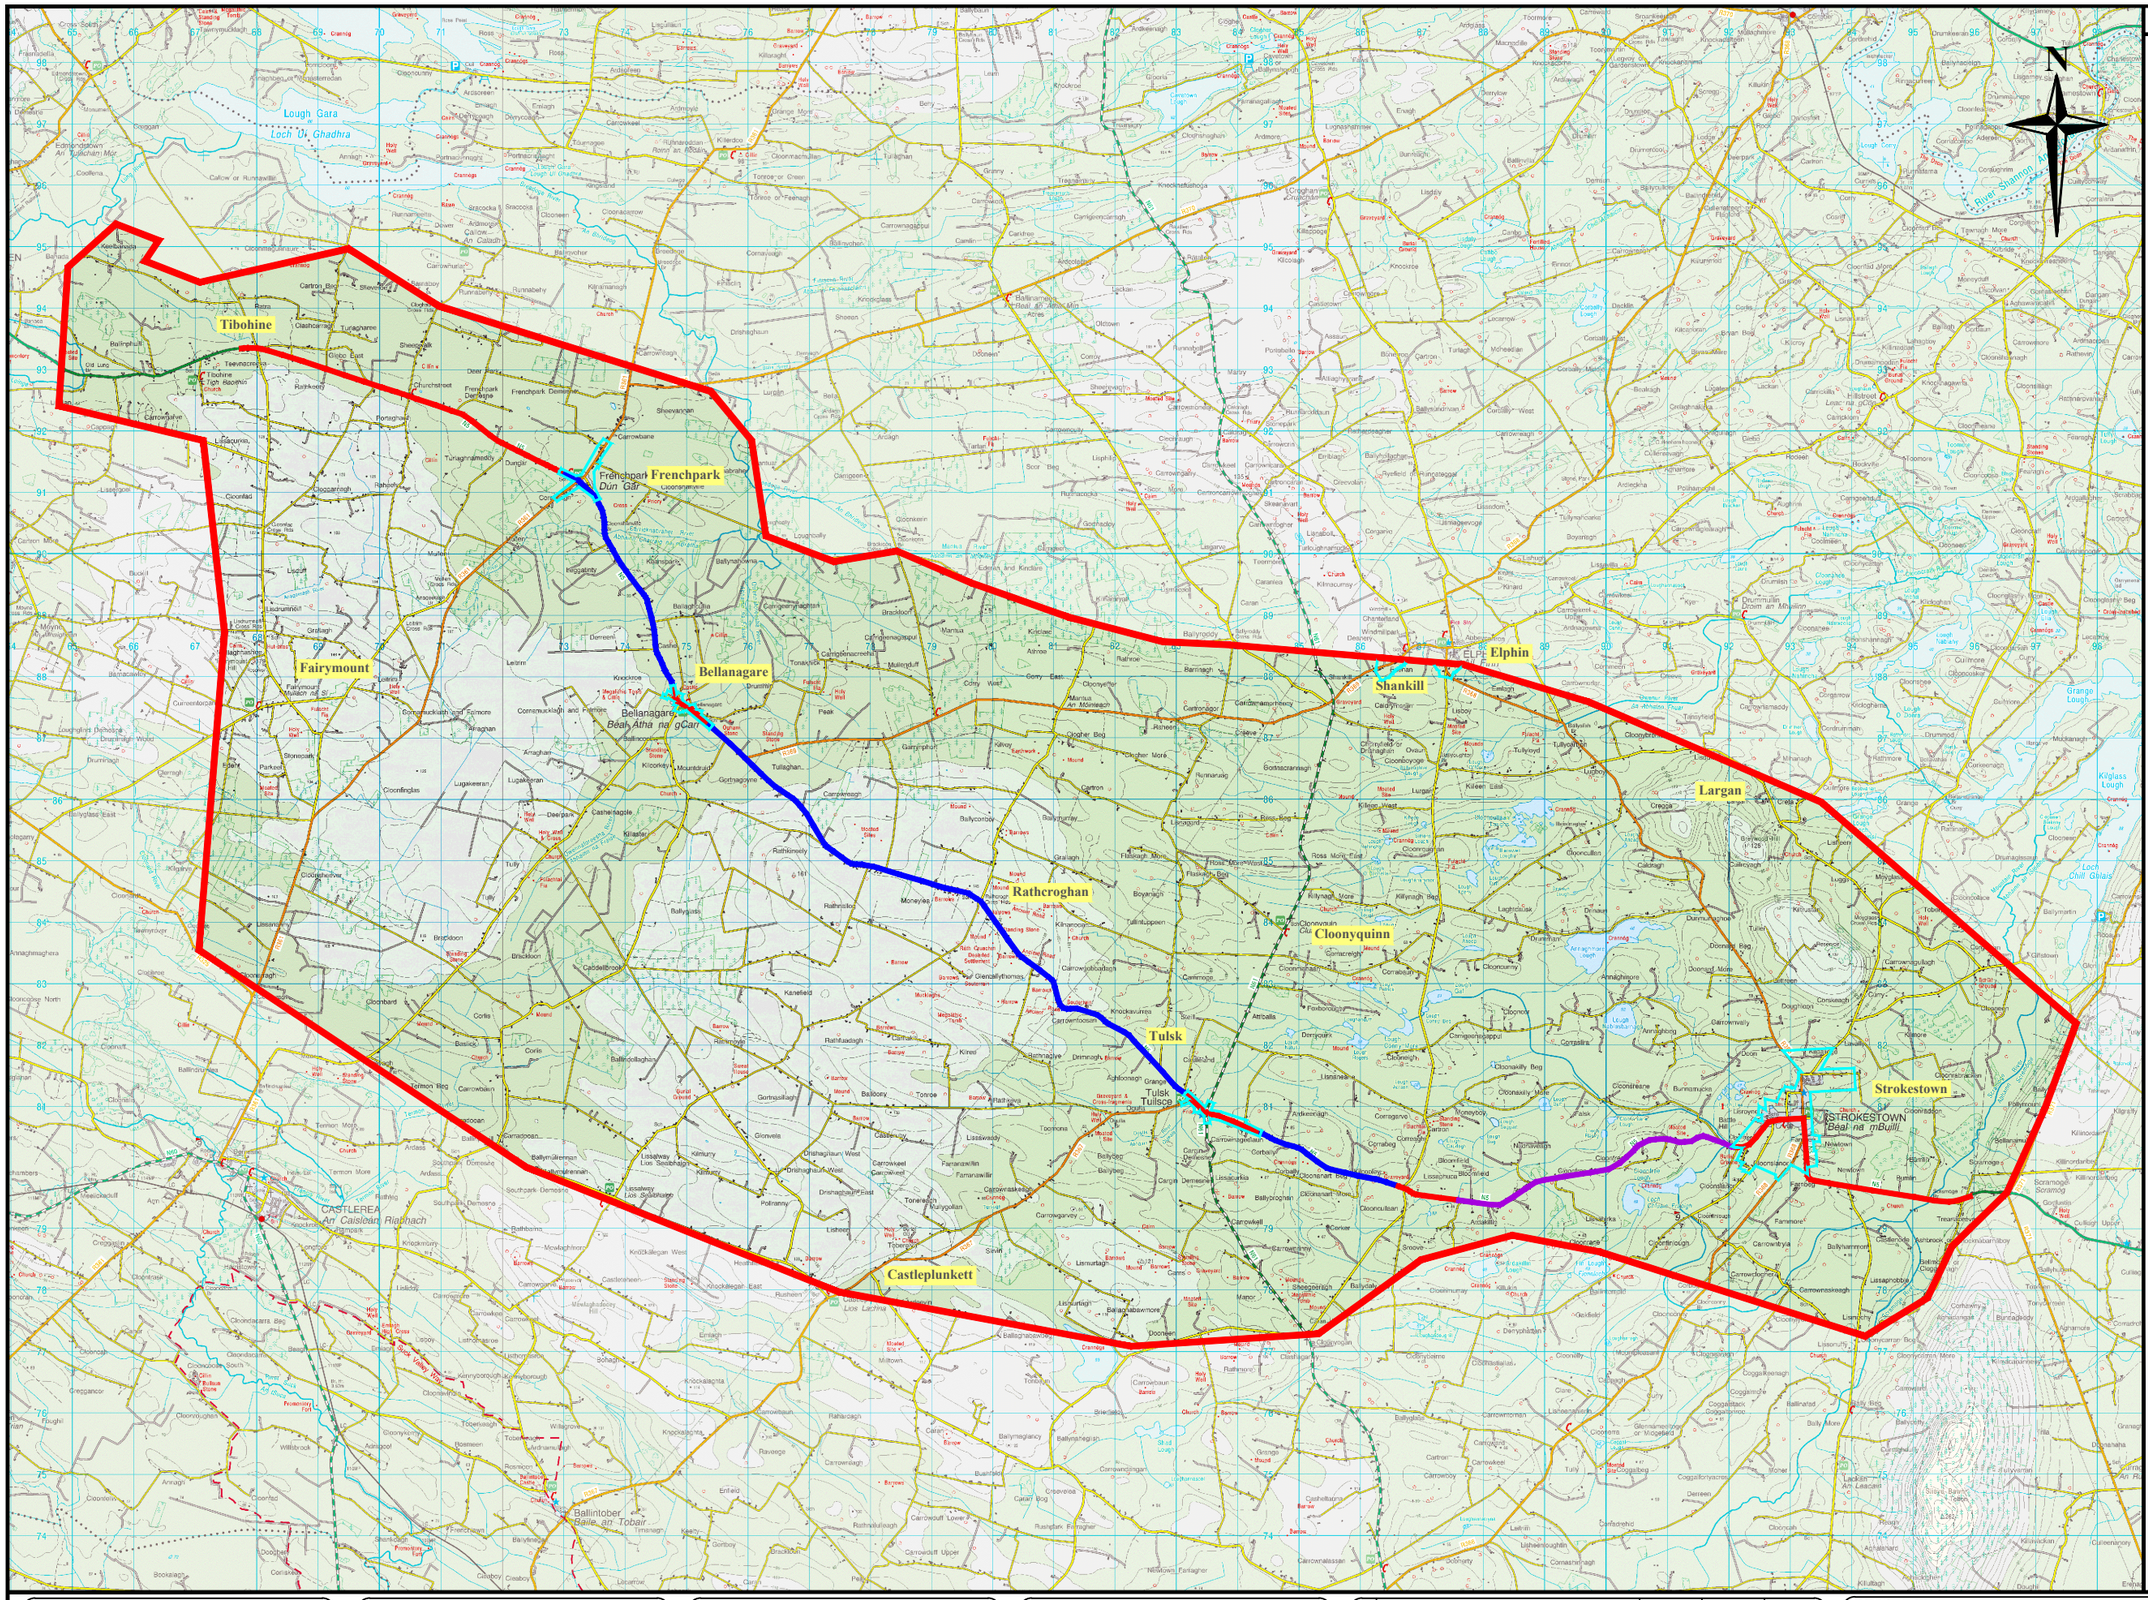

NDP
PLEAN FORBARTHA NÁISIÚNTA

NRA
National Roads Authority
An tÚdarás um Bóithre Náisiúnta

ROSCOMMON COUNTY COUNCIL
Courthouse,
Roscommon.
Phone: 090-6637100
Majella Hunt
Director of Services

NATIONAL ROADS DESIGN OFFICE ROSCOMMON
Racecourse Rd.
Roscommon.
Phone: 090 6627004
Martin Curley, B.E., CEng.,
Senior Engineer.

Rev	Description	Checked	Approved	Date
1	Post Peer Review			28/02/08

Project No. & Desc.: RN04250 N5 Strategic Corridor - Route Corridor Selection
Drawing Title: N5 Pavement Widths
File Folder: P:\Proj\2014\14155\14155-13-RECDDOCS\181 - RSR Drawings\ROD December 2017\RN04250-12-351 (Road Widths).dwg
Drawing No.: RN04250-12-351
Layout: 1 of 1
Drawn: CG
Scale V: N/A
Scale H: 1:100,000
Date: September 2007