NOTE:
- DO NOT SCALE. USE FIGURED DIMENSIONS ONLY
- THIS DRAWING IS TO BE READ IN CONJUNCTION WITH ALL RELEVANT SPECIFICATIONS AND DRAWINGS.
- ALL DIMENSIONS TO BE CHECKED ON SITE.
- IN THE EVENT OF ANY DISCREPANCIES BETWEEN DRAWINGS THE CONTRACTOR IS TO INFORM THE ARCHITECT IMMEDIATELY

REV.	DATE	DESCRIPTION	DRWN	CHKD.	APPRD.
	03.07.17	ISSUE TO CLIENT + CONSULTANTS	MR	BW	PH
A	23.11.17	ISSUE TO PLANNING CONSULTANT	MF	MR	
B	18.09.18	UPDATES TO BUILDING LAYOUT	MF	MR	

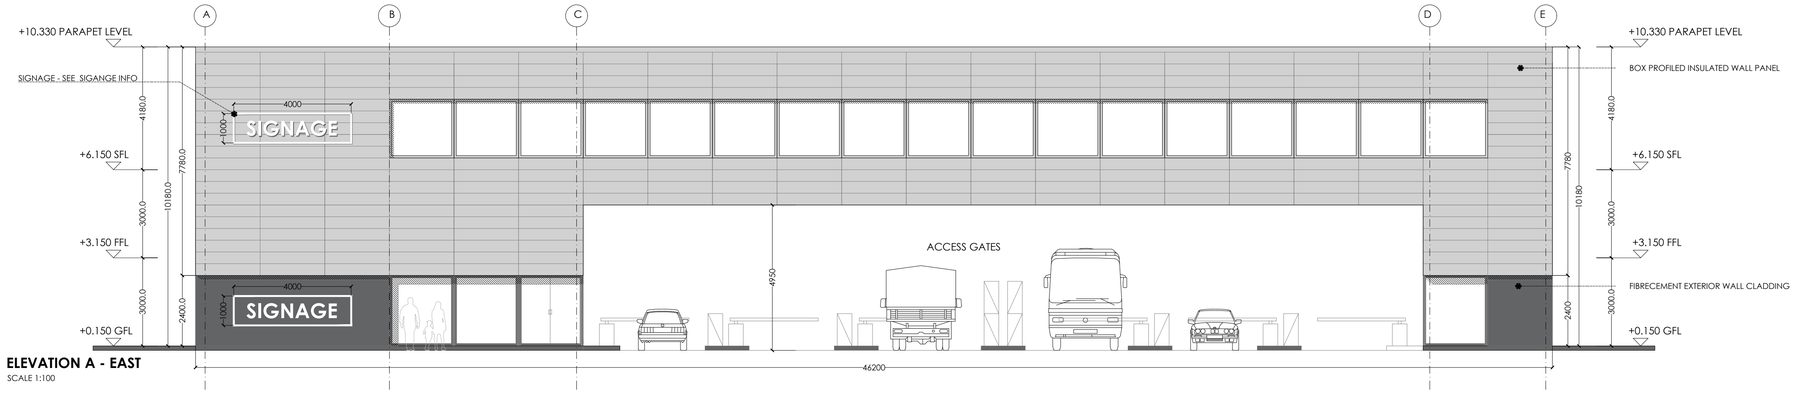

ELEVATION A - EAST
SCALE 1:100

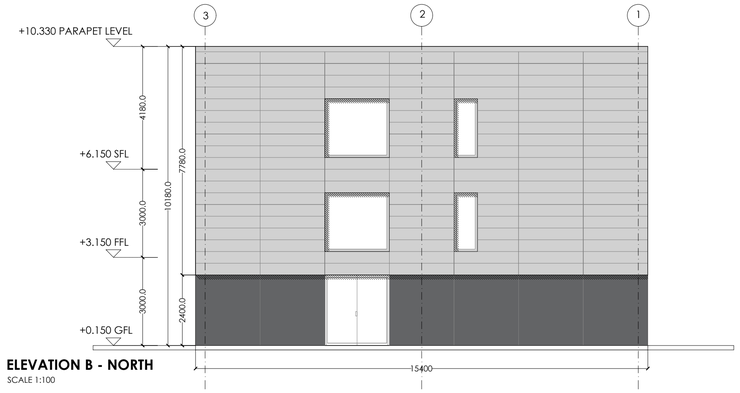

ELEVATION B - NORTH
SCALE 1:100

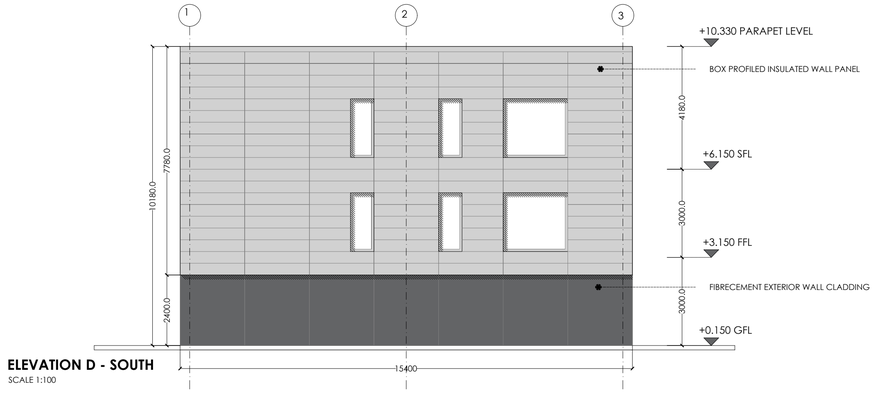

ELEVATION D - SOUTH
SCALE 1:100

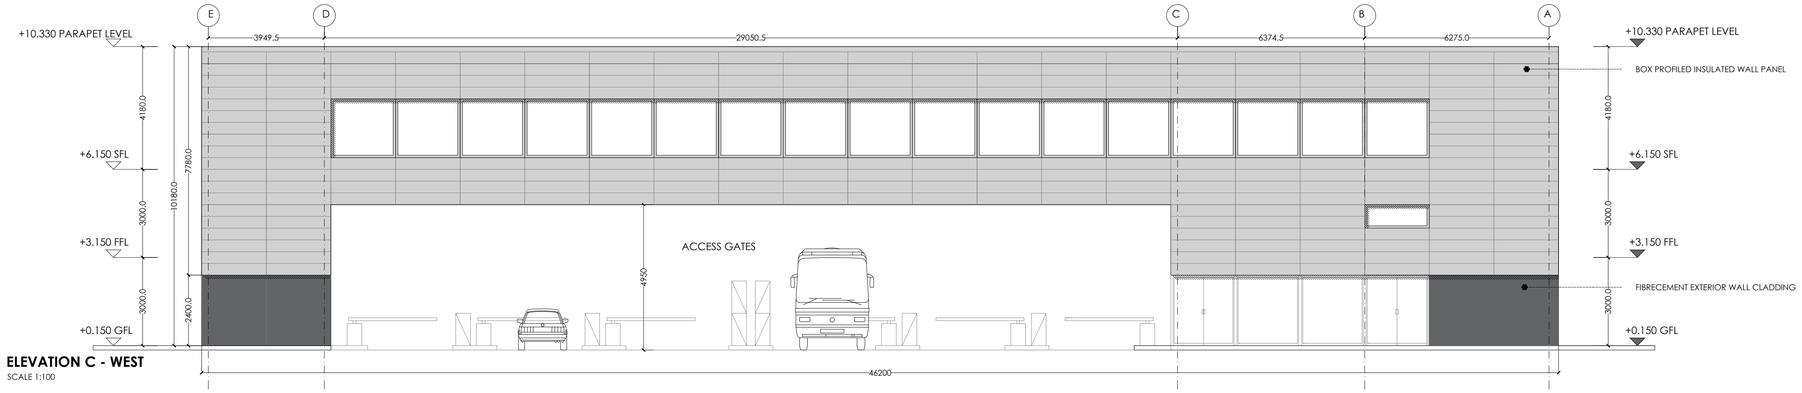

ELEVATION C - WEST
SCALE 1:100

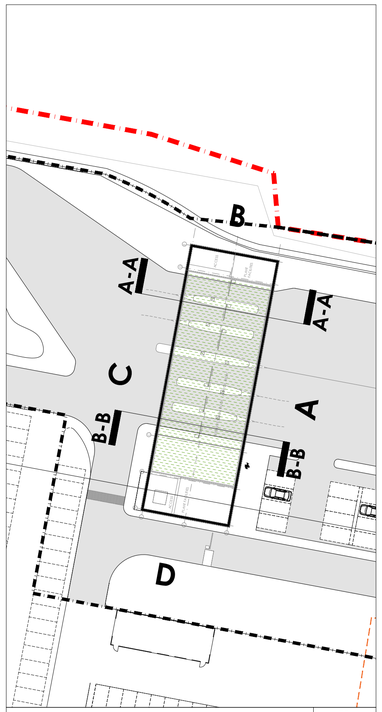

KEY PLAN
SCALE 1:500

TRUE NORTH

NOTE: NORTH PLAN for use with KEY PLANS

SIGNAGE INFO
SCALE 1:50

Surface mounted, internally led signage panel

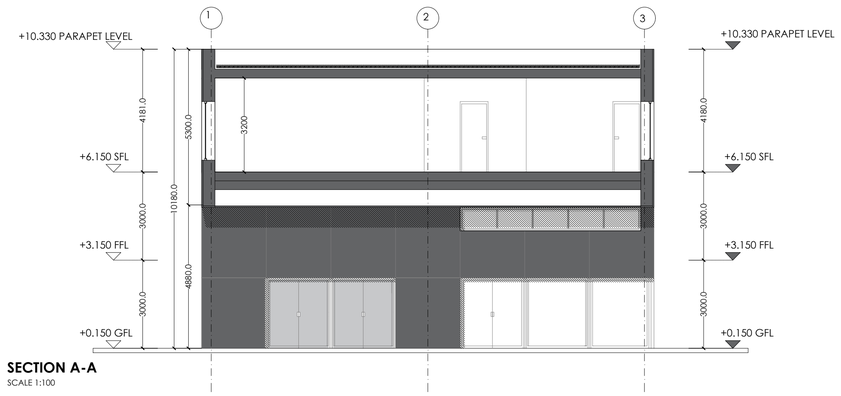

SECTION A-A
SCALE 1:100

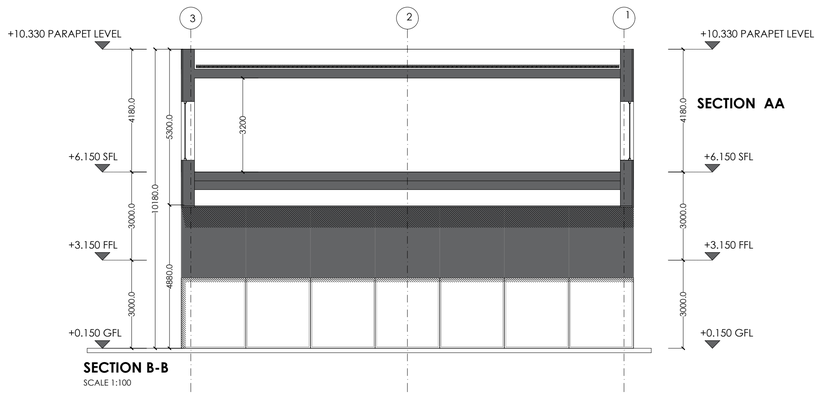

SECTION B-B
SCALE 1:100

SECTION AA

WILSON ARCHITECTURE

51 Patricks Place, Wellington Road, Cork t: 021 455 5255 e: info@wilsonarchitecture.ie
36 Pembroke Road, Dublin 4 t: 01 906 6391

Proposed Carpark Entrance Building
Quick Park Carpark at
Dardistown,
Applicant: Gerard Gannon

PROPOSED ELEVATIONS,
SECTION A-A AND SECTION B-B

SCALE	DATE	DRAWN BY	CHECKED	REVISION No	DRAWING NO
AS SHOWN @ A1	03-07-2017	MR		B	1610-P-401

© COPYRIGHT This drawing or design may not be reproduced without permission