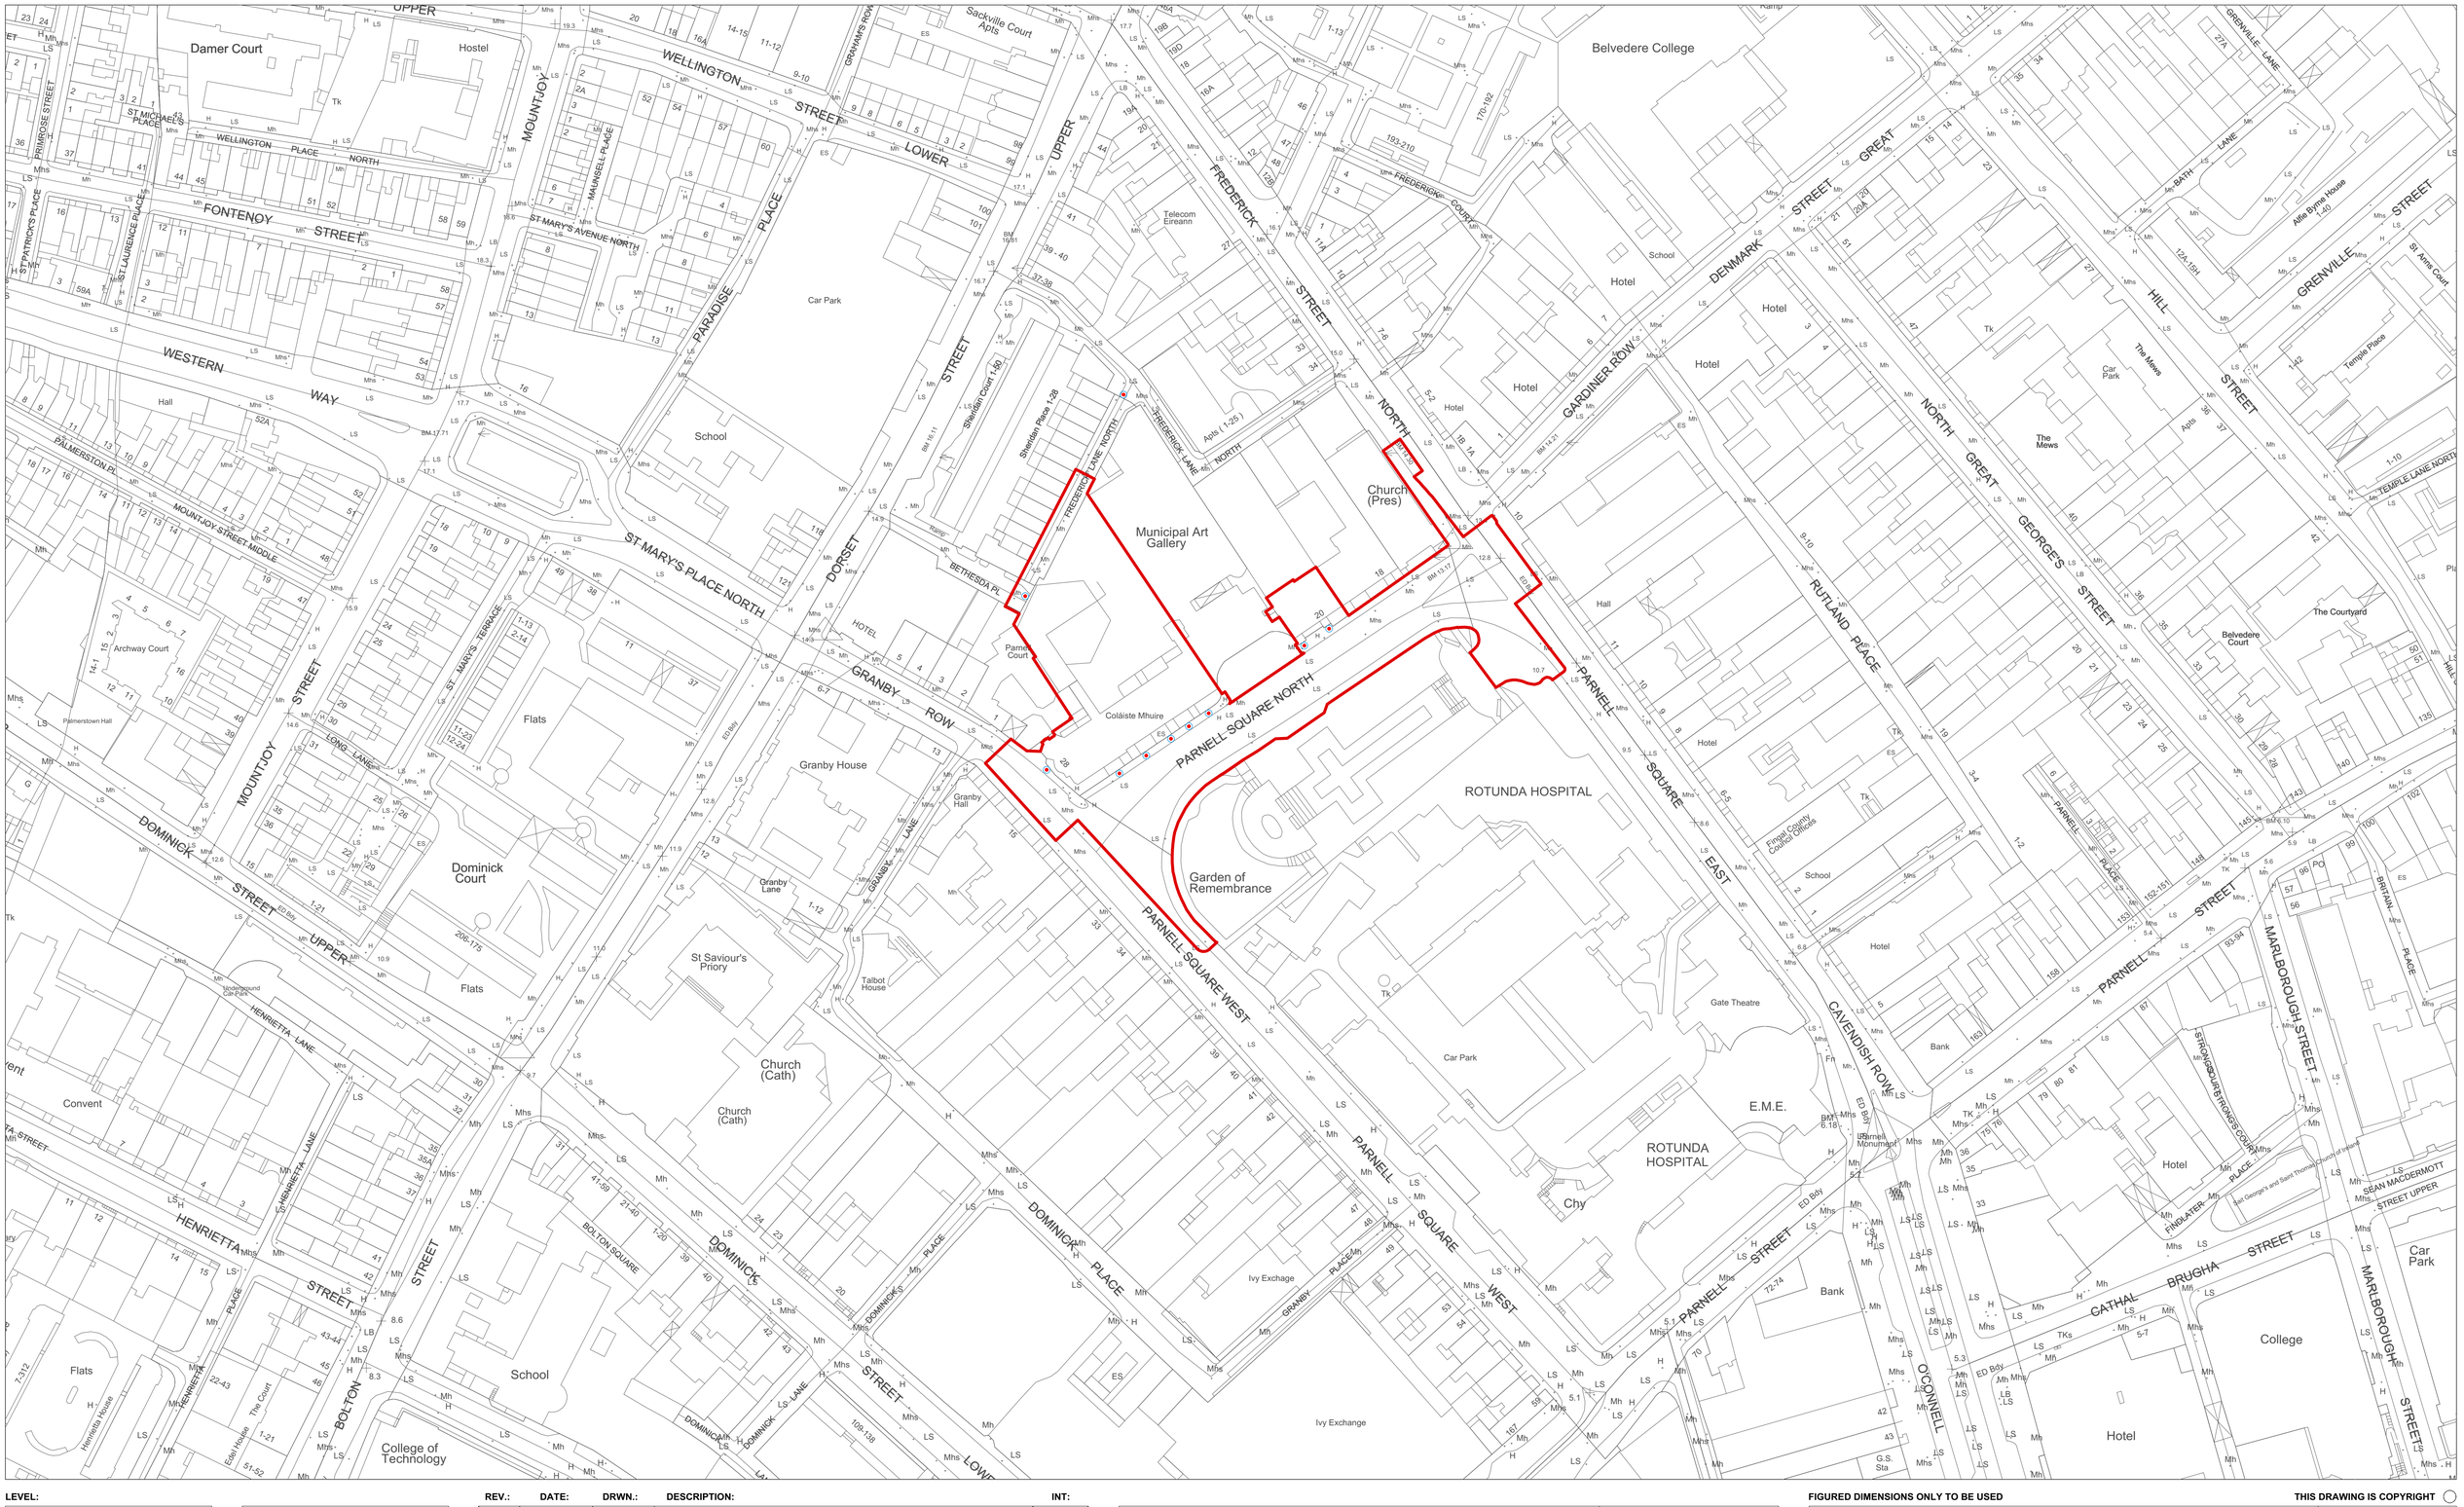

LEVEL:

SUBJECT LANDS TO WHICH THIS APPLICATION RELATES

APPROXIMATE LOCATION OF SITE NOTICES

NORTH:

N

REV.:	DATE:	DRWN.:	DESCRIPTION:	INT:

Includes Ordnance Survey Ireland data reproduced under OSi Licence number 2018/23/CCMA/DublinCityCouncil. Unauthorised reproduction infringes Ordnance Survey Ireland and Government of Ireland copyright. © Ornance Survey Ireland,2018

grafton architects

SHAFFREY ASSOCIATES ARCHITECTS

12 -14 COLLEGE GREEN
DUBLIN 2

(T) ++ 353-1-671 3365
(F) ++ 353-1-671 3178

email : pscq@graftonarchitects.ie

FIGURED DIMENSIONS ONLY TO BE USED

THIS DRAWING IS COPYRIGHT ©

PROJECT TITLE :

Parnell Square Cultural Quarter

DATE : October 2018

For Planning

Title	Page Size	Scale
Site Location Plan	A1	1:1000

Project	Sub Project	Originator	Zone	Level	Type	Role	Number	Suitability	Revision
PSCQ	P	GASA	XX	ZZ	DR	A	020000	S2	PA1