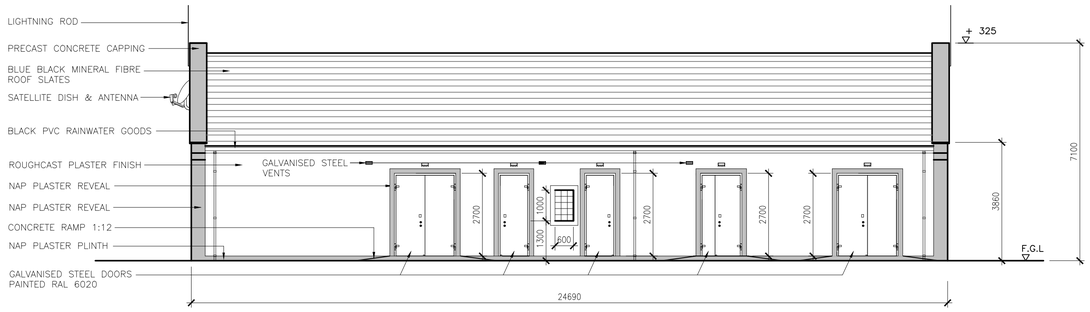

SOUTH EAST ELEVATION
Scale 1:100

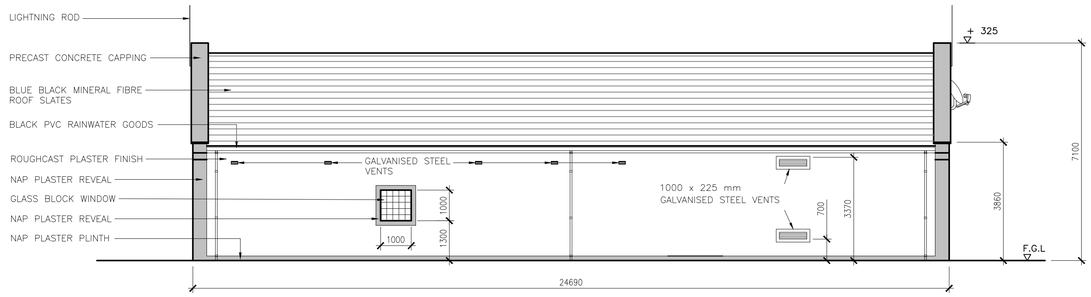

NORTH WEST ELEVATION
Scale 1:100

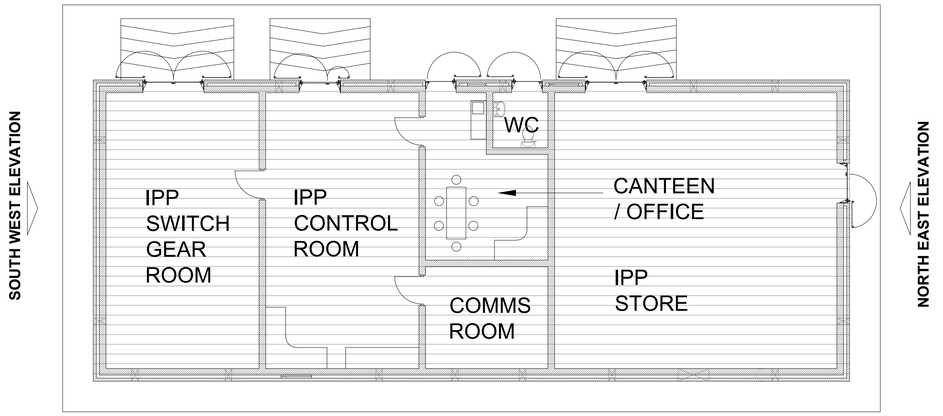

KEY PLAN
Scale 1:100

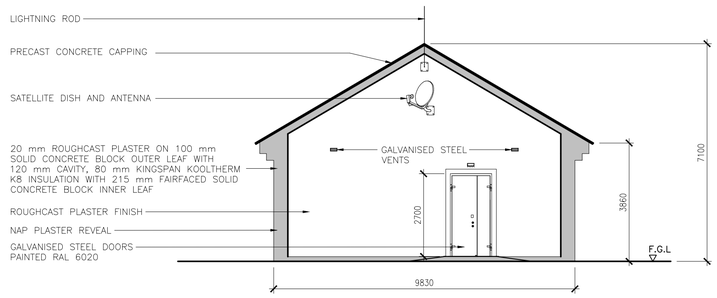

NORTH EAST ELEVATION
Scale 1:100

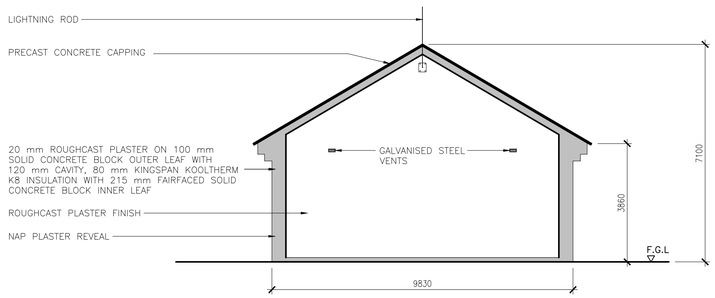

SOUTH WEST ELEVATION
Scale 1:100

REV.	DATE	REVISION DESCRIPTION	DRN	PROD	VER	APP
1	06.12.18	CLIENT NAME REVISED	SB	SB	BL	DS
0	16.02.18	ISSUED FOR PLANNING	RK	RK	BL	DS

PURPOSE OF ISSUE - PRELIMINARY UNLESS INDICATED

TENDER ☐ CLIENT APPROVAL ☐ CONSTRUCTION ☐ AS-BUILT ☐ REVISED ☐

Client: ESB WIND DEVELOPMENT LTD. AND BORD NA MÓNA POWERGEN LTD.

Project: TIMAHOE NORTH SOLAR FARM

Contract:

Drawing Title: TIMAHOE NORTH SOLAR FARM IPP SWITCHGEAR BUILDING ELEVATIONS

Production Unit: ESB WIND DEVELOPMENT LTD

ESB INTERNATIONAL
One Dublin Airport Central,
Dublin Airport, Cloghran, Co. Dublin
Tel: 353 1 703 8000 **Email:** marketing@esbi.ie
Web: www.esbinternational.ie
ESB International is a trading name of ESBI Engineering & Facility Management Ltd.
Registered Office: as above **Registered in Ireland No.** 155249

DRAWN	PRODUCED	VERIFIED	APPROVED	APPD DATE
S.Bolton				

CLIENT REF	No. of Shts	SIZE	SCALE
TC219345	1	A1	AS SHOWN

DRAWING NUMBER: PE605-D025-006-001-001 (SHEET, REV)

COPYRIGHT © ESBI ENGINEERING & FACILITY MANAGEMENT LIMITED.
All rights reserved. No part of this work may be modified or reproduced or copied in any form or by any means - graphic, electronic or mechanical, including photocopying, recording, taping or information-and-retrieval system, or used for any purpose other than its designated purpose, without the written permission of ESBI Engineering & Facility Management Ltd.