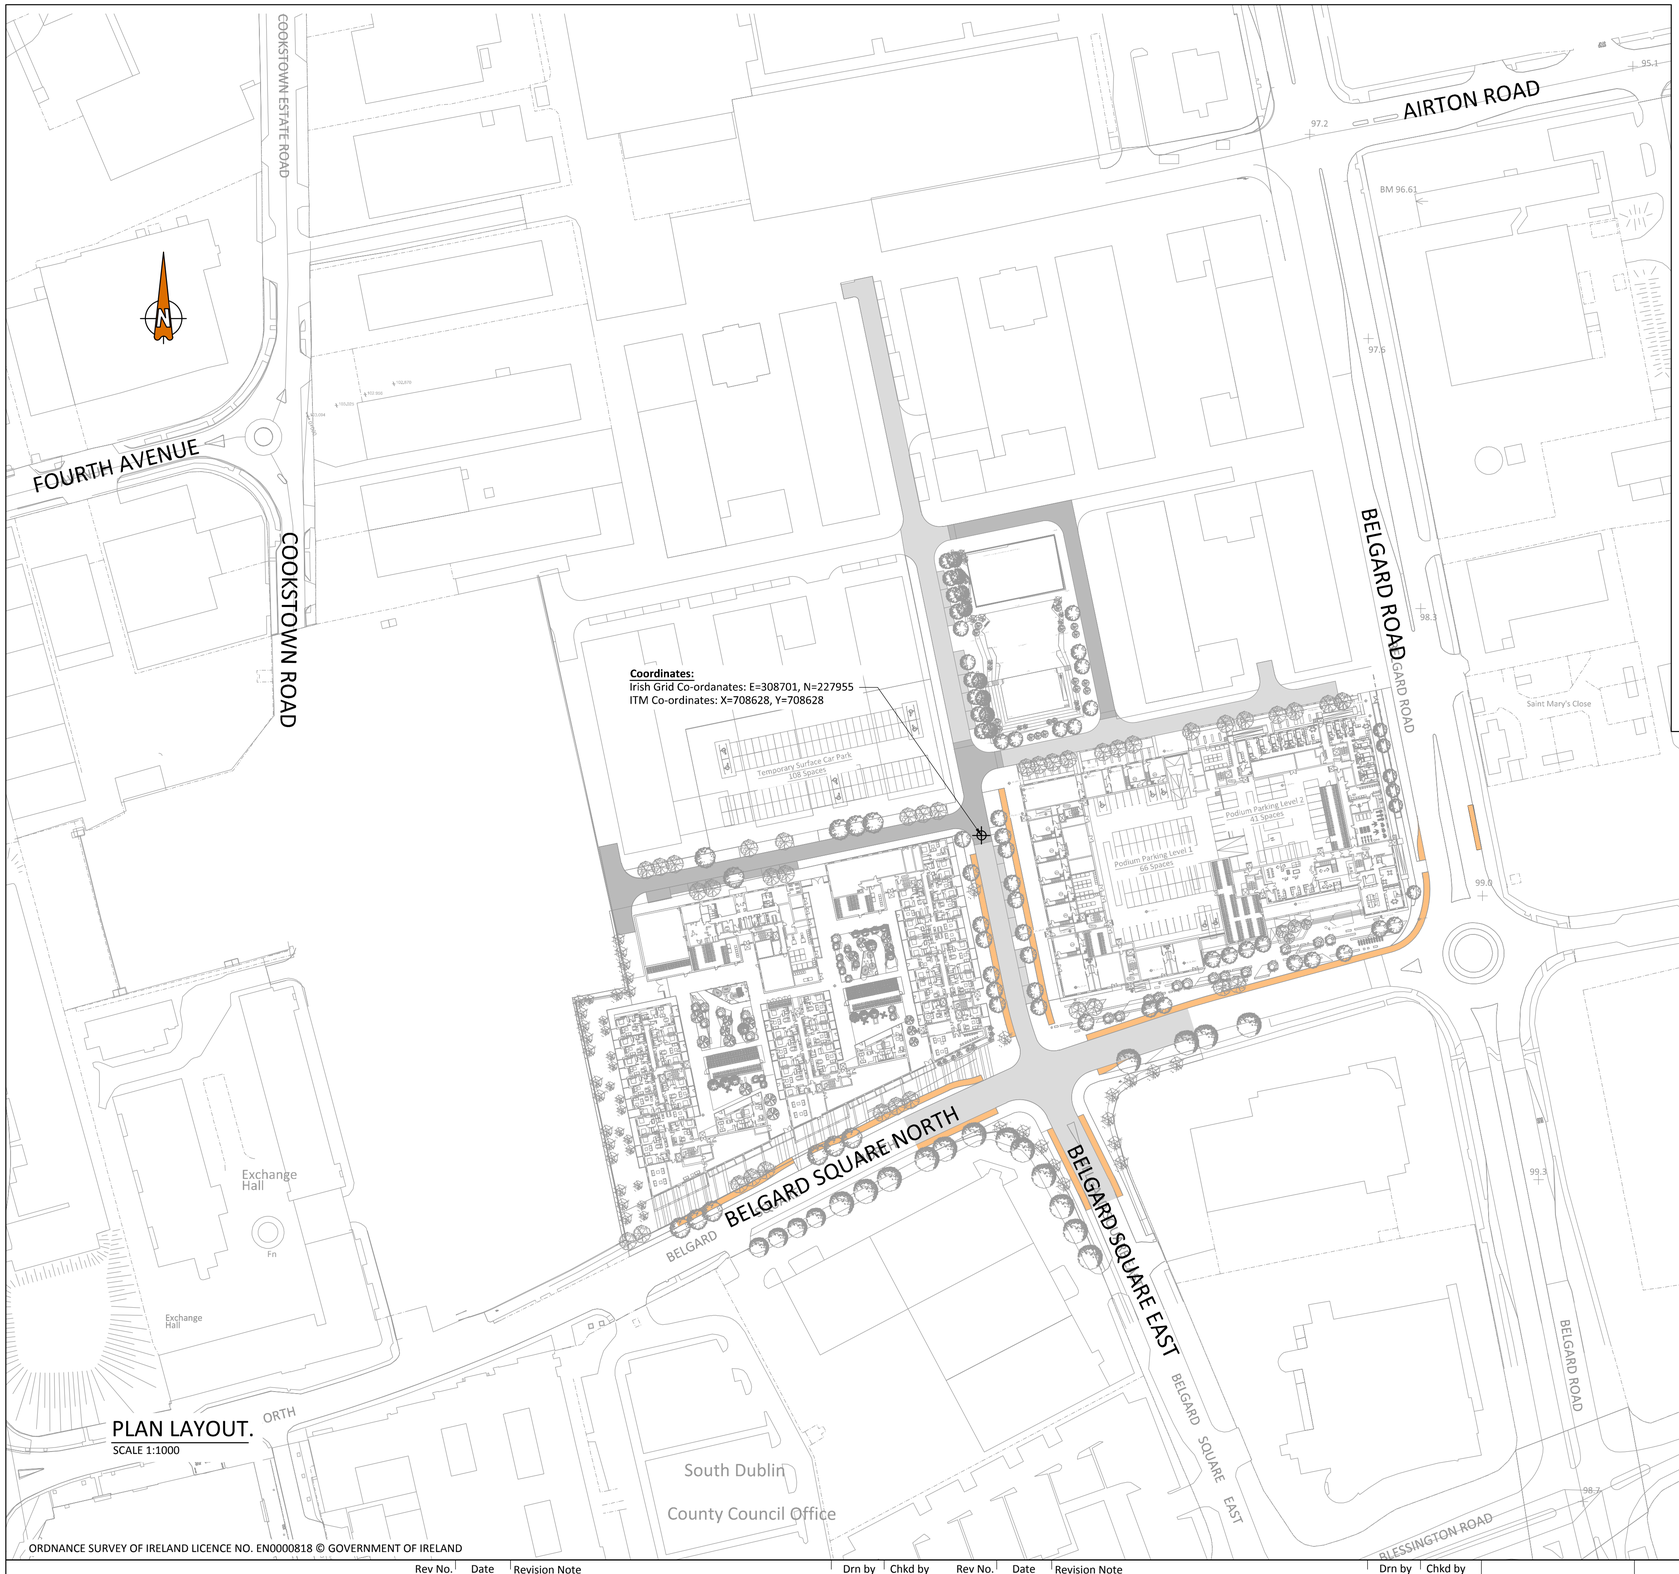

PLAN LAYOUT.
SCALE 1:1000

SITE LOCATION.
SCALE N.T.S

ORDNANCE SURVEY OF IRELAND LICENCE NO. EN0000818 © GOVERNMENT OF IRELAND

PLANNING DRAWING.
NOT FOR CONSTRUCTION.
ALL LEVELS GIVEN ARE
RELATIVE TO ORDENANCE DATUM.
THIS DRAWING HAS BEEN ISSUED FOR INFORMATION
PURPOSES ONLY AND MUST NOT BE USED
FOR CONSTRUCTION UNDER ANY CIRCUMSTANCES

- FOR SETTING OUT REFER TO ARCHITECT'S DRAWINGS.
- THIS DRAWING TO BE READ IN CONJUNCTION WITH ALL OTHER ARCHITECTURAL AND ENGINEERING DRAWINGS AND ALL OTHER RELEVANT DRAWINGS AND SPECIFICATIONS.
- DO NOT SCALE THIS DRAWING. USE FIGURED DIMENSIONS ONLY.
- NO PART OF THIS DOCUMENT MAY BE REPRODUCED OR TRANSMITTED IN ANY FORM OR STORED IN ANY RETRIEVAL SYSTEM OF ANY NATURE WITHOUT THE WRITTEN PERMISSION OF O'CONNOR SUTTON CRONIN AS COPYRIGHT HOLDER EXCEPT AS AGREED FOR USE ON THE PROJECT FOR WHICH THE DOCUMENT WAS ORIGINALLY ISSUED.

Rev No.	Date	Revision Note	Drn by	Chkd by
P01	01.06.18	SUITABLE FOR REVIEW/COMMENT	IK	LG
P02	08.06.18	SUITABLE FOR REVIEW/COMMENT	JS	AH
P03	13.06.18	SUITABLE FOR REVIEW/COMMENT	IK	OG
C01	19.06.18	ISSUED FOR PLANNING	HS	OG
P04	19.09.18	SUITABLE FOR REVIEW/COMMENT	IK	LG
P05	15.10.18	SUITABLE FOR REVIEW/COMMENT	IK	LG
C02	14.11.18	STAGE COMPLETE - PLANNING	AF	LG

Rev No.	Date	Revision Note	Drn by	Chkd by

Head Office,
9 Prussia Street,
Dublin 7,
D07 KT57

TEL +353 (0)1 8682000

e: contactus@ocsc.ie
w: www.ocsc.ie

Dublin | London | Belfast | Galway | Cork

Client: ATLAS GP LTD
Project: BELGARD GARDENS TALLAGHT

Title: SITE LOCATION

Code	Originator	Zone	Level	Type	Role	Number	Status	Revision
A557	OCSC	XX	XX	DR	C	0100	A1	C02

Date: 01.06.18 Scale: AS SHOWN @ A1 Drn by:IK Chkd by:JS Aprvd by:AH