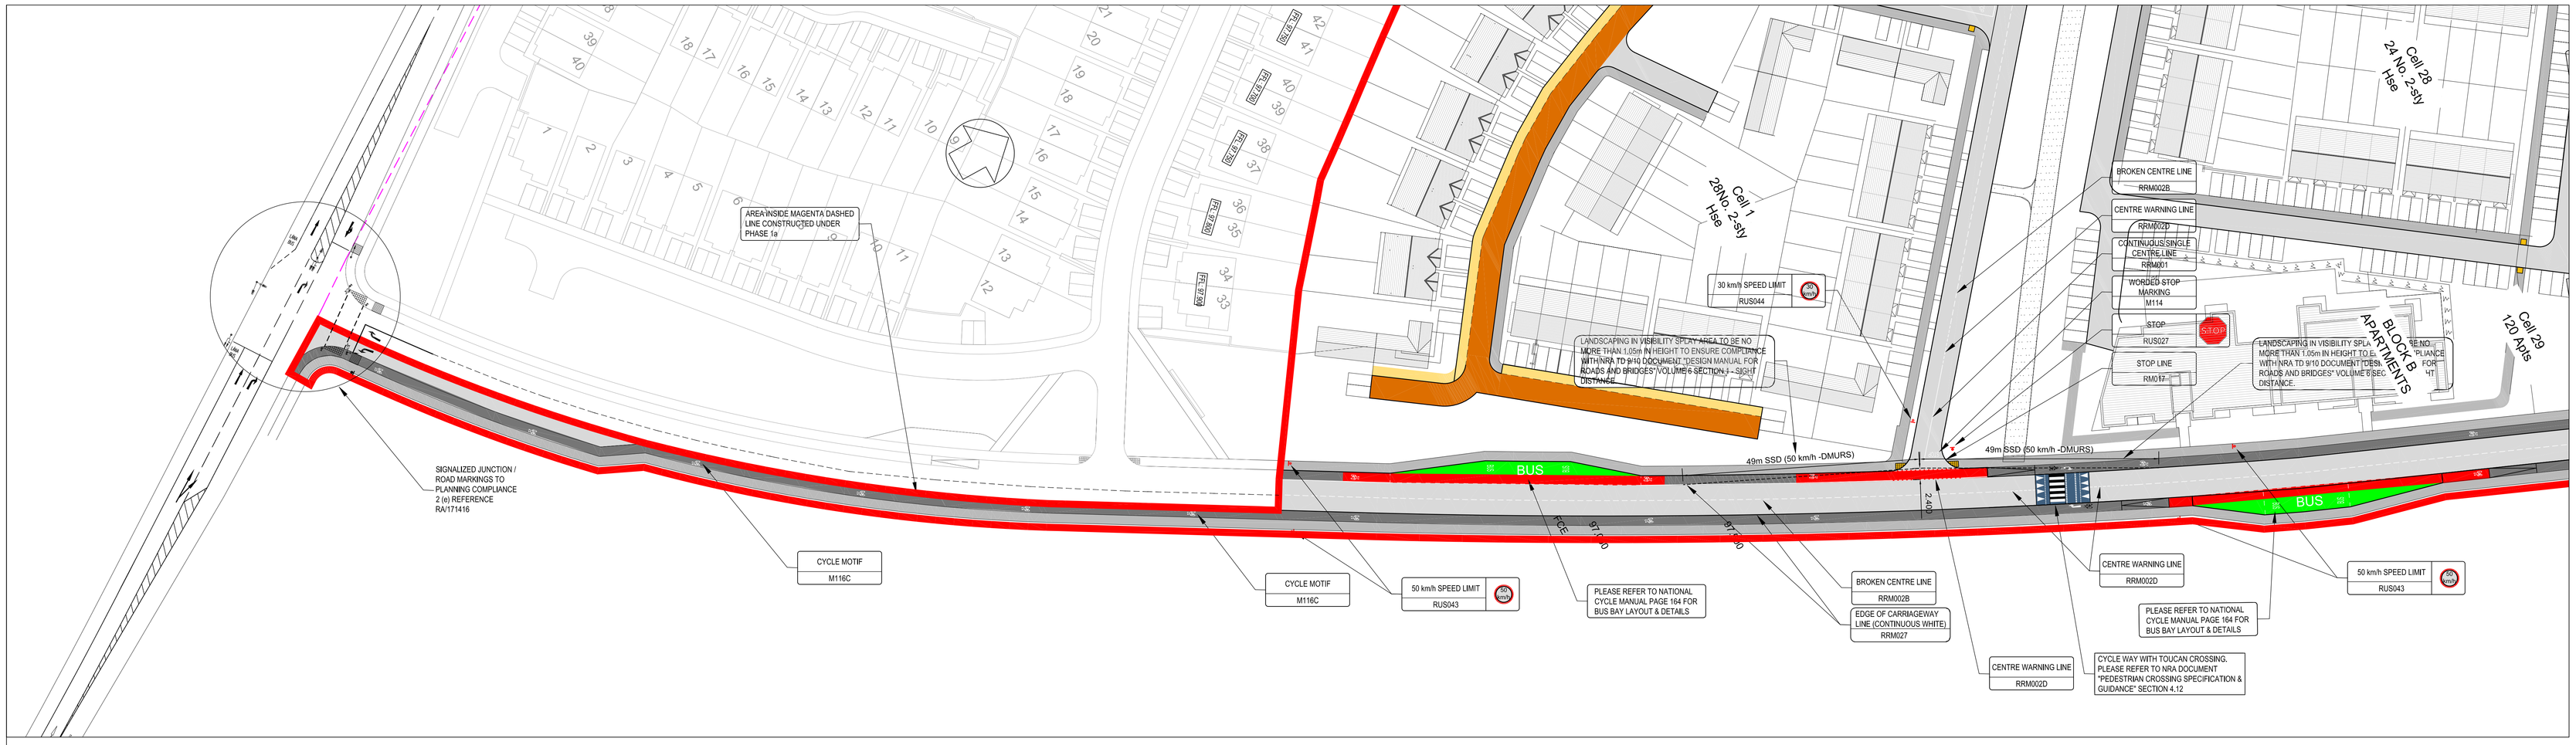

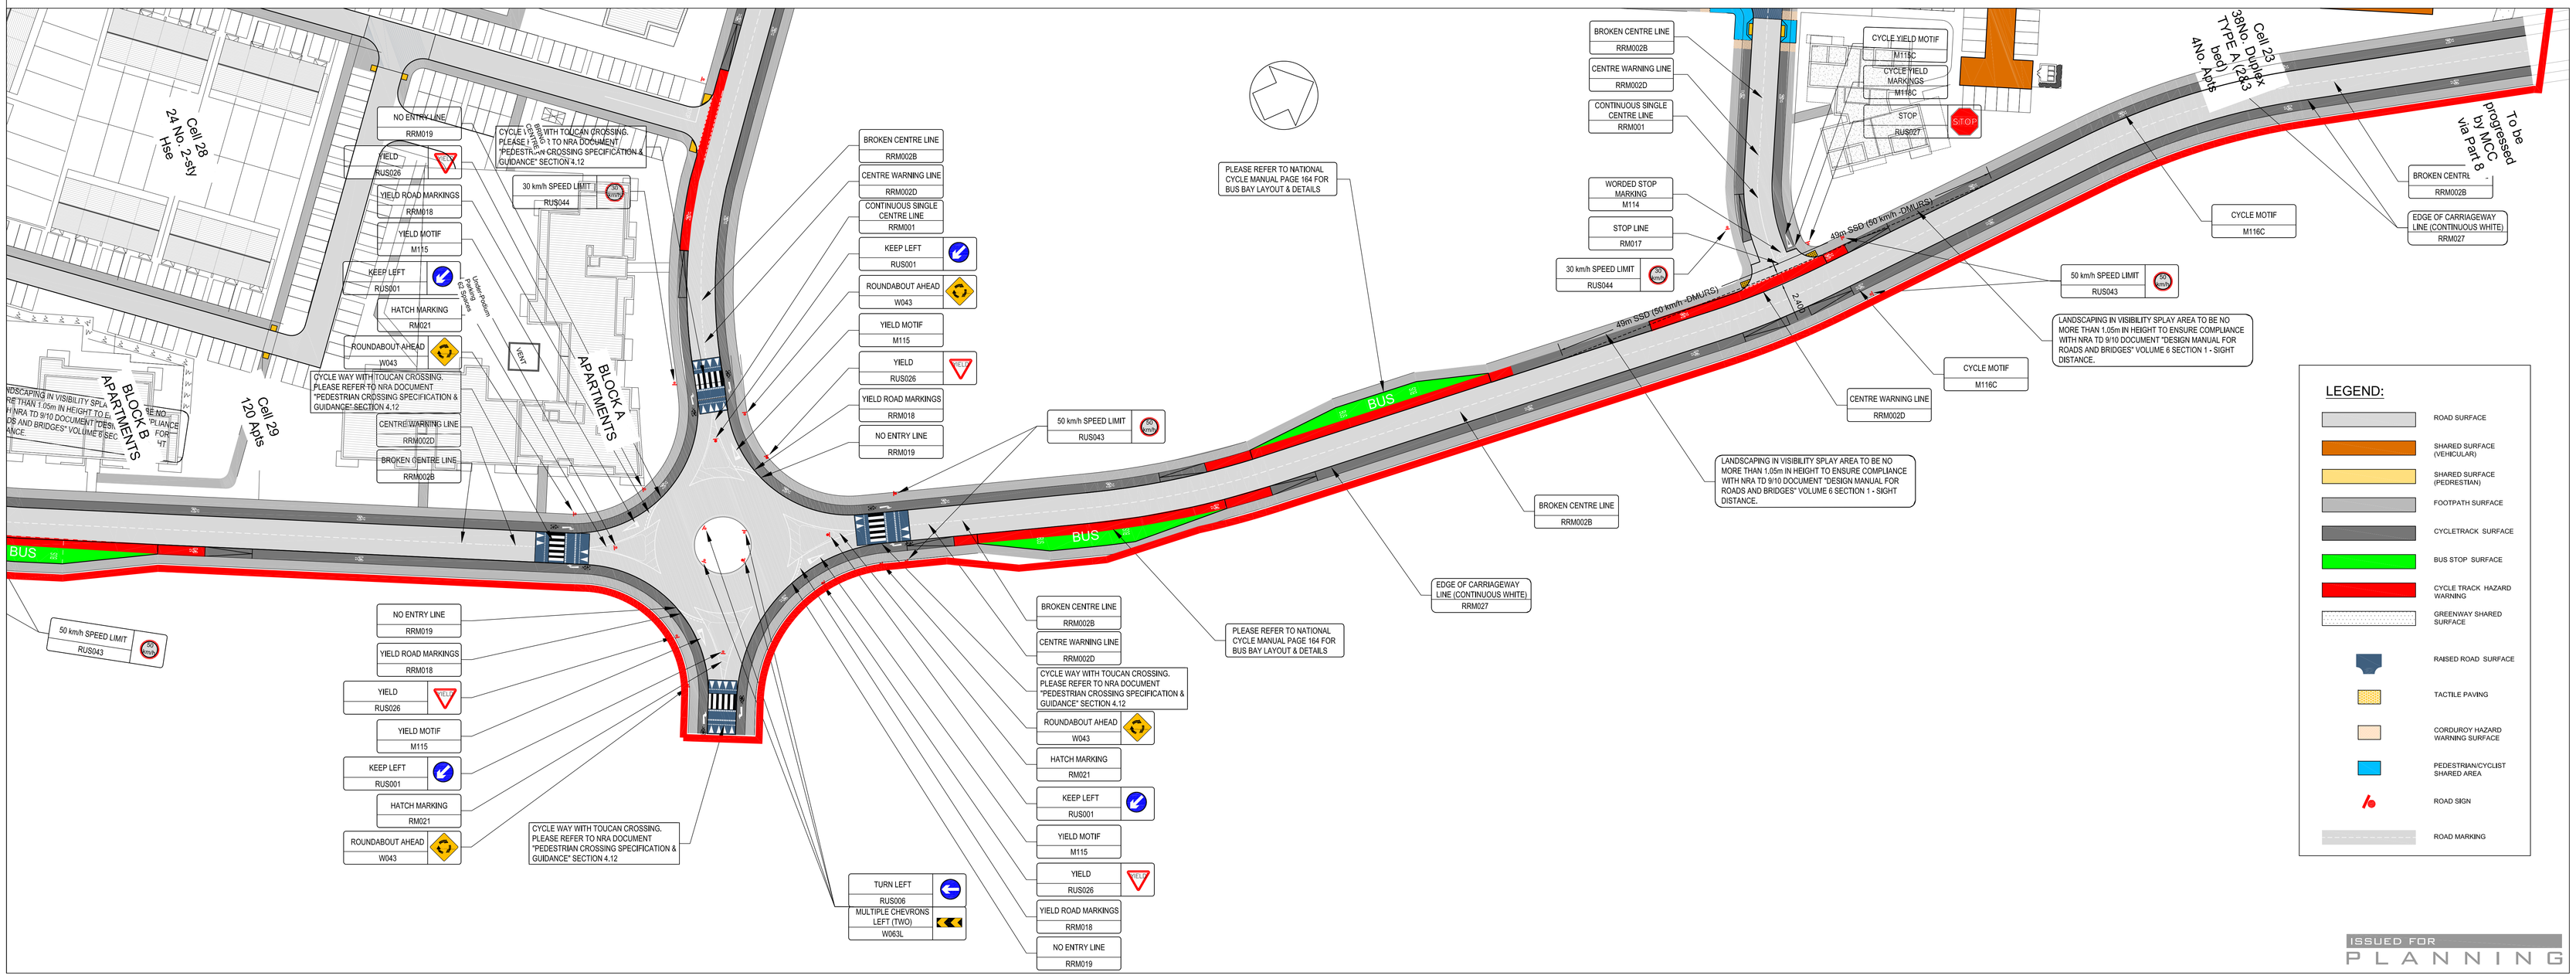

DIMENSIONS

Figured dimensions only to be taken from this drawing.
All dimensions to be checked on site.
Architects to be informed immediately of any discrepancies before work proceeds.

© COPYRIGHT

This drawing and any design hereon is copyright of JOR Consulting Engineers and must not be reproduced in whole or in part without their express written consent.

REV	DATE	DETAILS
A	07/12/18	ISSUED FOR PLANNING
4	06/12/18	REVISED AS PER AUDIT
3	20/11/18	REVISED AS PER AUDIT
2	16/11/18	REVISED FOR ROAD SAFETY AUDIT
1	13/11/18	ISSUED FOR ROAD SAFETY AUDIT

jor Joseph O'Reilly
Consulting Civil & Structural Engineers
Tel: 046 9077032 Fax: 046 9077932
Email: mail@jor.ie Web: www.jor.ie
Unit 1, St. Therese's Place, Flowerhill, Navan, Co. Meath

CLIENT
Rockture1 Limited

PROJECT
Proposed Strategic Housing Development at Dunshaughlin East

TITLE
Road Signage & Markings
Layout Plan
Sheet 3 of 3

SCALE	DATE	DRAWN BY:	SC
1:500 @ A0	NOVEMBER 2018	CHECKED BY:	MS

JOB No.	DRAWING No.	REV
J18-001	034	A