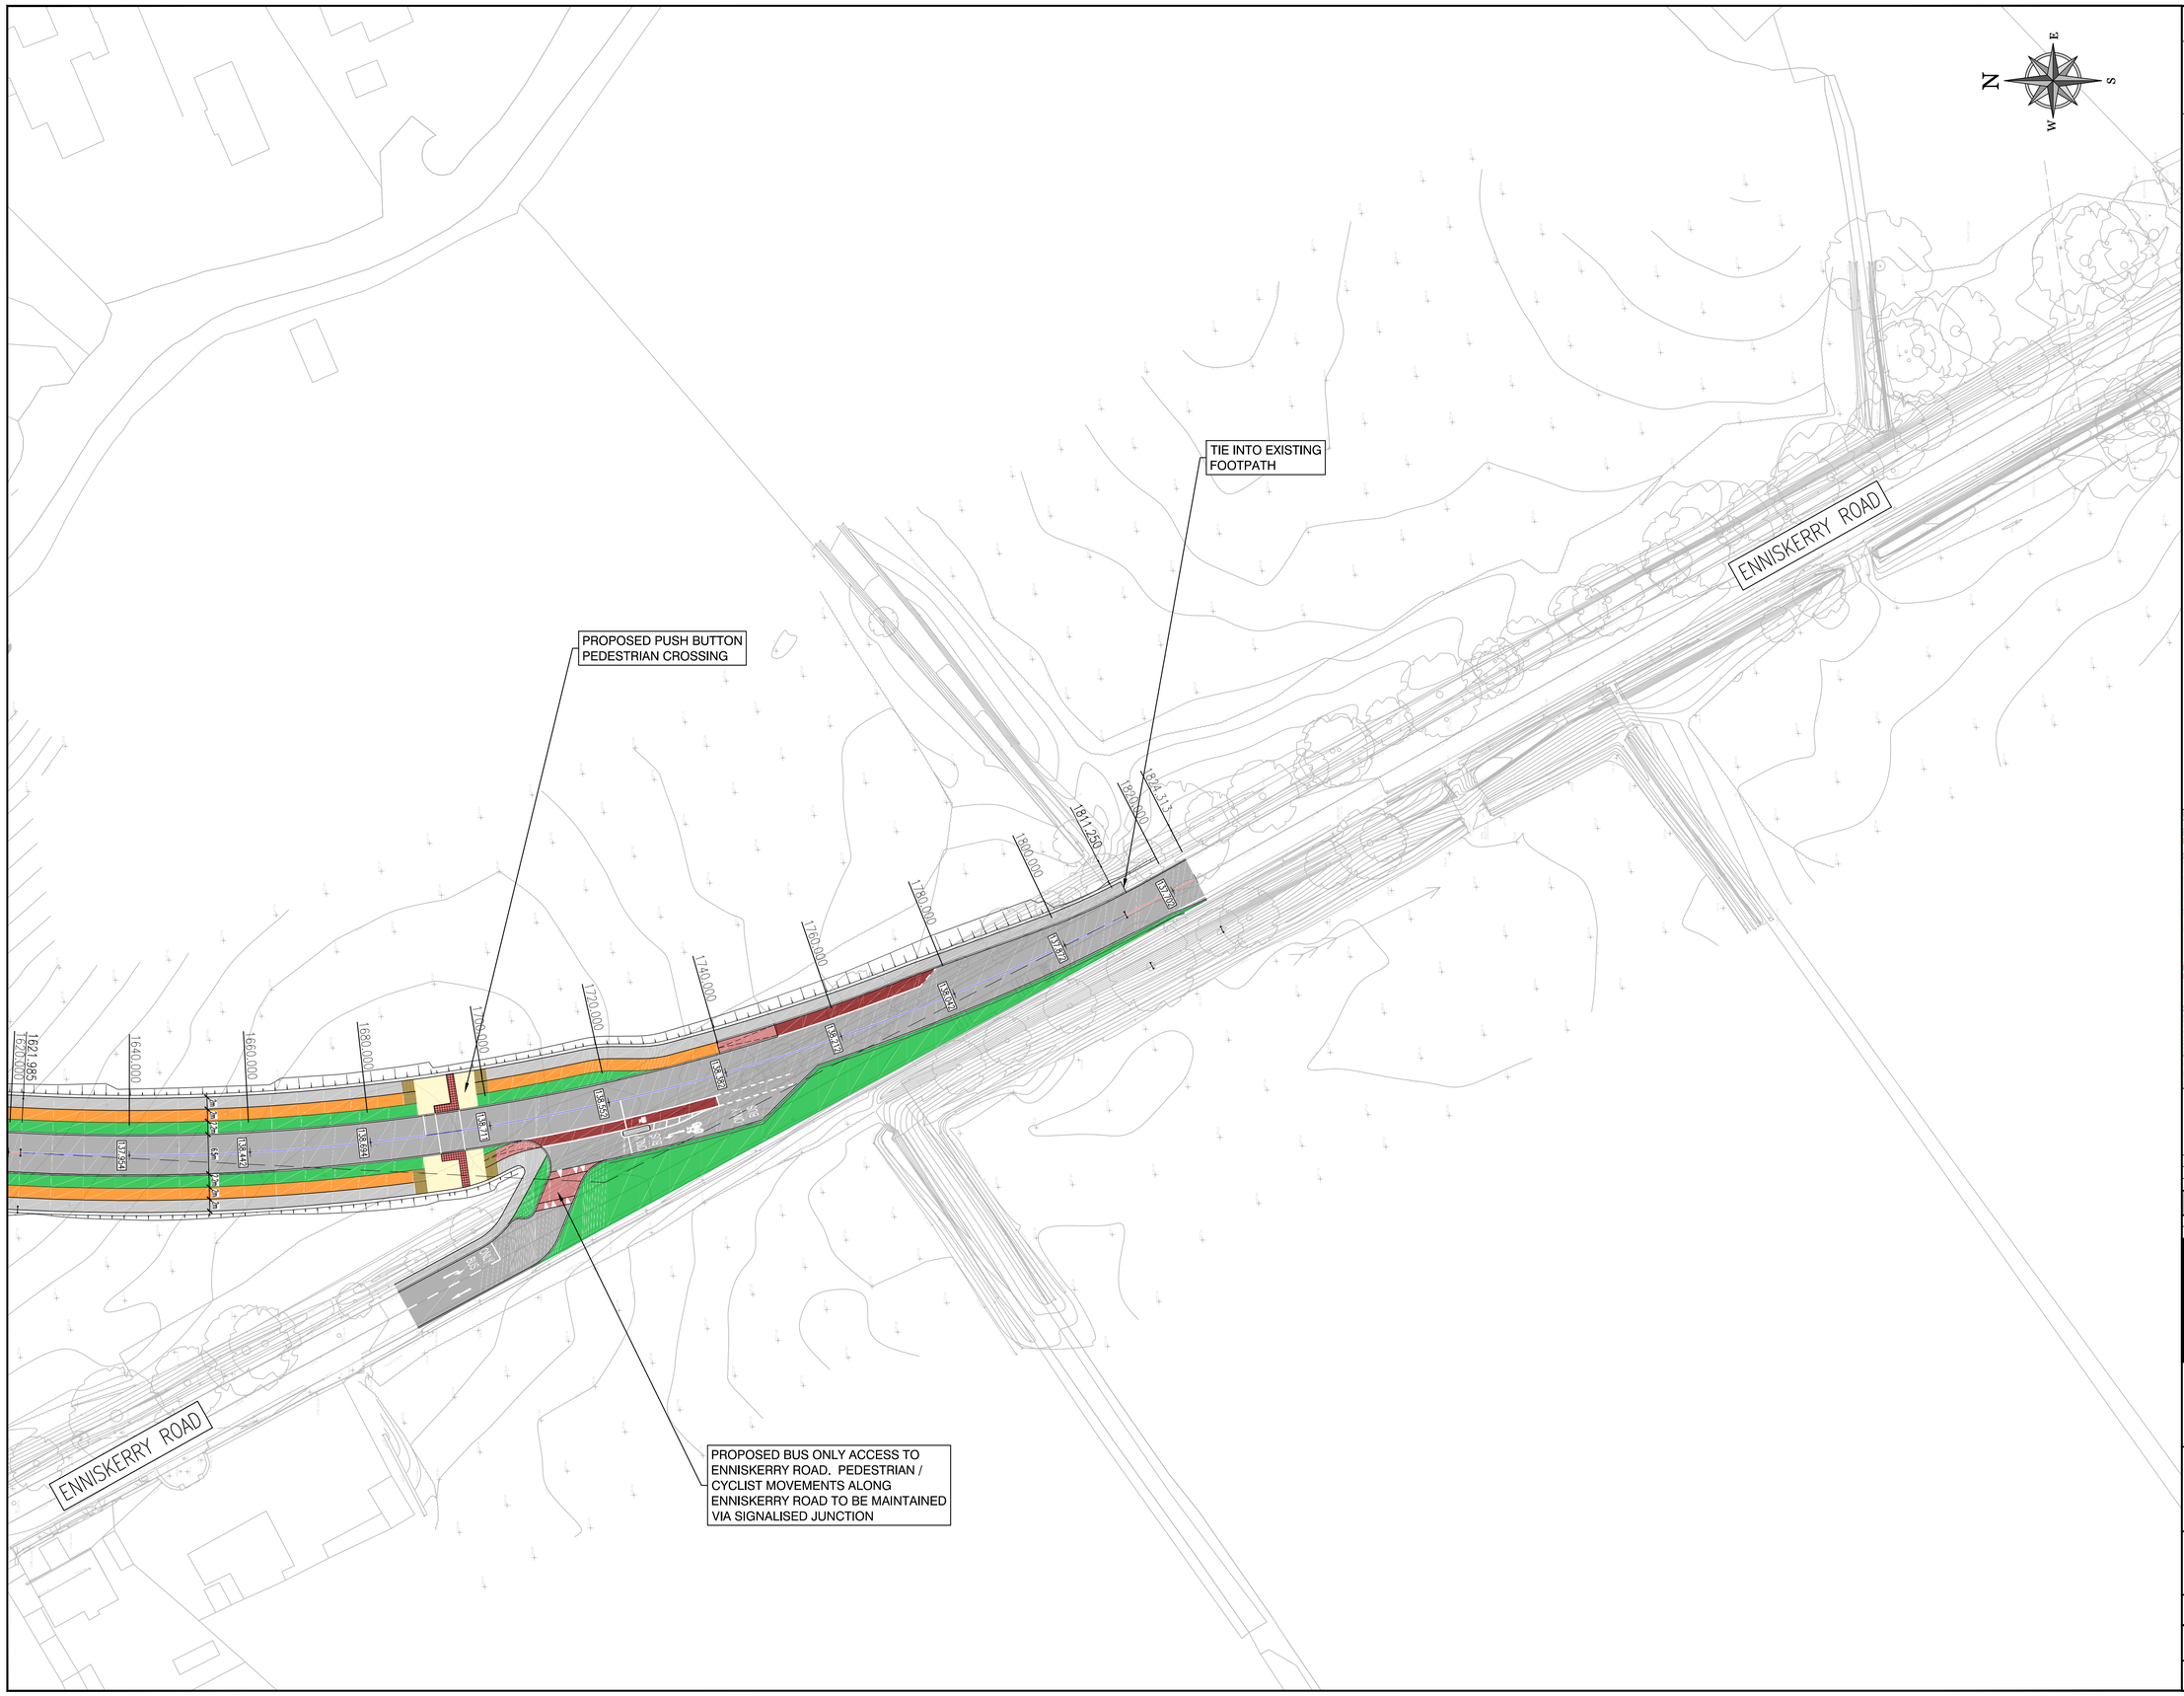

© COPYRIGHT OF THIS DRAWING IS RESERVED BY DBFL CONSULTING ENGINEERS. NO PART SHALL BE REPRODUCED OR TRANSMITTED WITHOUT THEIR WRITTEN PERMISSION.

ON ORIGINAL

0 5 10 15 20 25 30 40 50mm

NOTES:

1. ALL DETAILS SHOWN ARE PRELIMINARY DESIGNS FOR PLANNING ONLY AND ARE SUBJECT TO FURTHER DEVELOPMENT DURING DETAILED DESIGN

LEGEND

- PROPOSED ROAD
- PROPOSED FOOTPATH
- GRASS VERGE/LANDSCAPING
- SHARED PEDESTRIAN/CYCLE FACILITY
- OFF-ROAD CYCLE TRACK
- ON-ROAD CYCLE LANE
- BUFFER STRIP FROM FUTURE PARKING
- PROPOSED TACTILE PAVING
- PROPOSED CORDUROY PAVING
- INDICATIVE FUTURE JUNCTION
- PROPOSED ATTENUATION POND [DARK BLUE = PERMANENT WATER LEVEL LIGHT BLUE = Q100 WATER LEVEL]

KEY PLAN

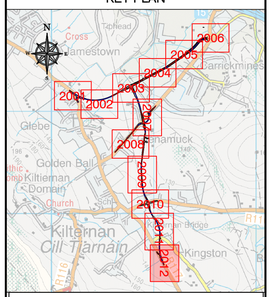

© ORDNANCE SURVEY IRELAND. ALL RIGHTS RESERVED. LICENCE NUMBER 2013/15CCMA/ DUN LAOGHAIRE-RATHDOWN COUNTY COUNCIL

REV.	DATE	DESCRIPTION	BY	CHKD.
P1	13-03-19	ISSUED FOR PLANNING	DJG	JPC

DRAWING SUITABILITY: S2 - FOR INFORMATION

PLANNING

DESIGNED	JPC	PREPARED	DJG
DATE	APR 2018	CHECKED	RJK

DBFL Consulting Engineers

DUBLIN OFFICE Ormond House, Upper Ormond Quay, Dublin 7, Ireland. PHONE +353 1 400 4000 FAX +353 1 400 4050

WATERFORD OFFICE Unit 2, The Chandlery, 1-2 O'Connell Street, Waterford, Ireland. PHONE +353 51 309 500 FAX +353 51 844 913

EMAIL info@dbfl.ie SITE www.dbfl.ie

PROJECT

GLENAMUCK DISTRICT ROADS SCHEME

DRG. TITLE

ROADS LAYOUT SHEET 12

CLIENT

dlr Comhairle Contae County Council

SCALE 1:500 @A1 1:1000 @A3

FILE REF: 170172-DBFL-01-XX-DR-C-2000

DBFL DRG. NO. 170172-DBFL-01-XX-DR-C-2012 P1

EIAR FIGURE REF

FIGURE 5-16