APARTMENT BLOCK 'B' (5 storey)

18 X 2 BED
12 X 1 BED

TOTAL 30 UNITS

APARTMENT BLOCK 'C' (4 storey)

14 X 2 BED
10 X 1 BED
TOTAL 24 UNITS

APARTMENT BLOCK 'D' (5 storey)

23 X 2 BED
21 X 1 BED

TOTAL 44 UNITS

TOTAL 98 APARTMENTS
55no 2 BED
43no 1 BED

THIS DRAWING IS FOR PLANNING PERMISSION PURPOSES ONLY. FURTHER DRAWINGS AND STUDIES WILL BE REQUIRED FOR CONSTRUCTION AND TO ENSURE COMPLIANCE WITH RELEVANT BUILDING REGULATIONS AND STANDARDS.

NOTE:
Refer to 1:500 site layout drawings 18205-PLA-004, 18205-PLA-005, 18205-PLA-006, 18205-PLA-007, 18205-PLA-008, 18205-PLA-009 & 18205-PLA-010 for further details including all finished floor levels (FFL) & dimensioning.

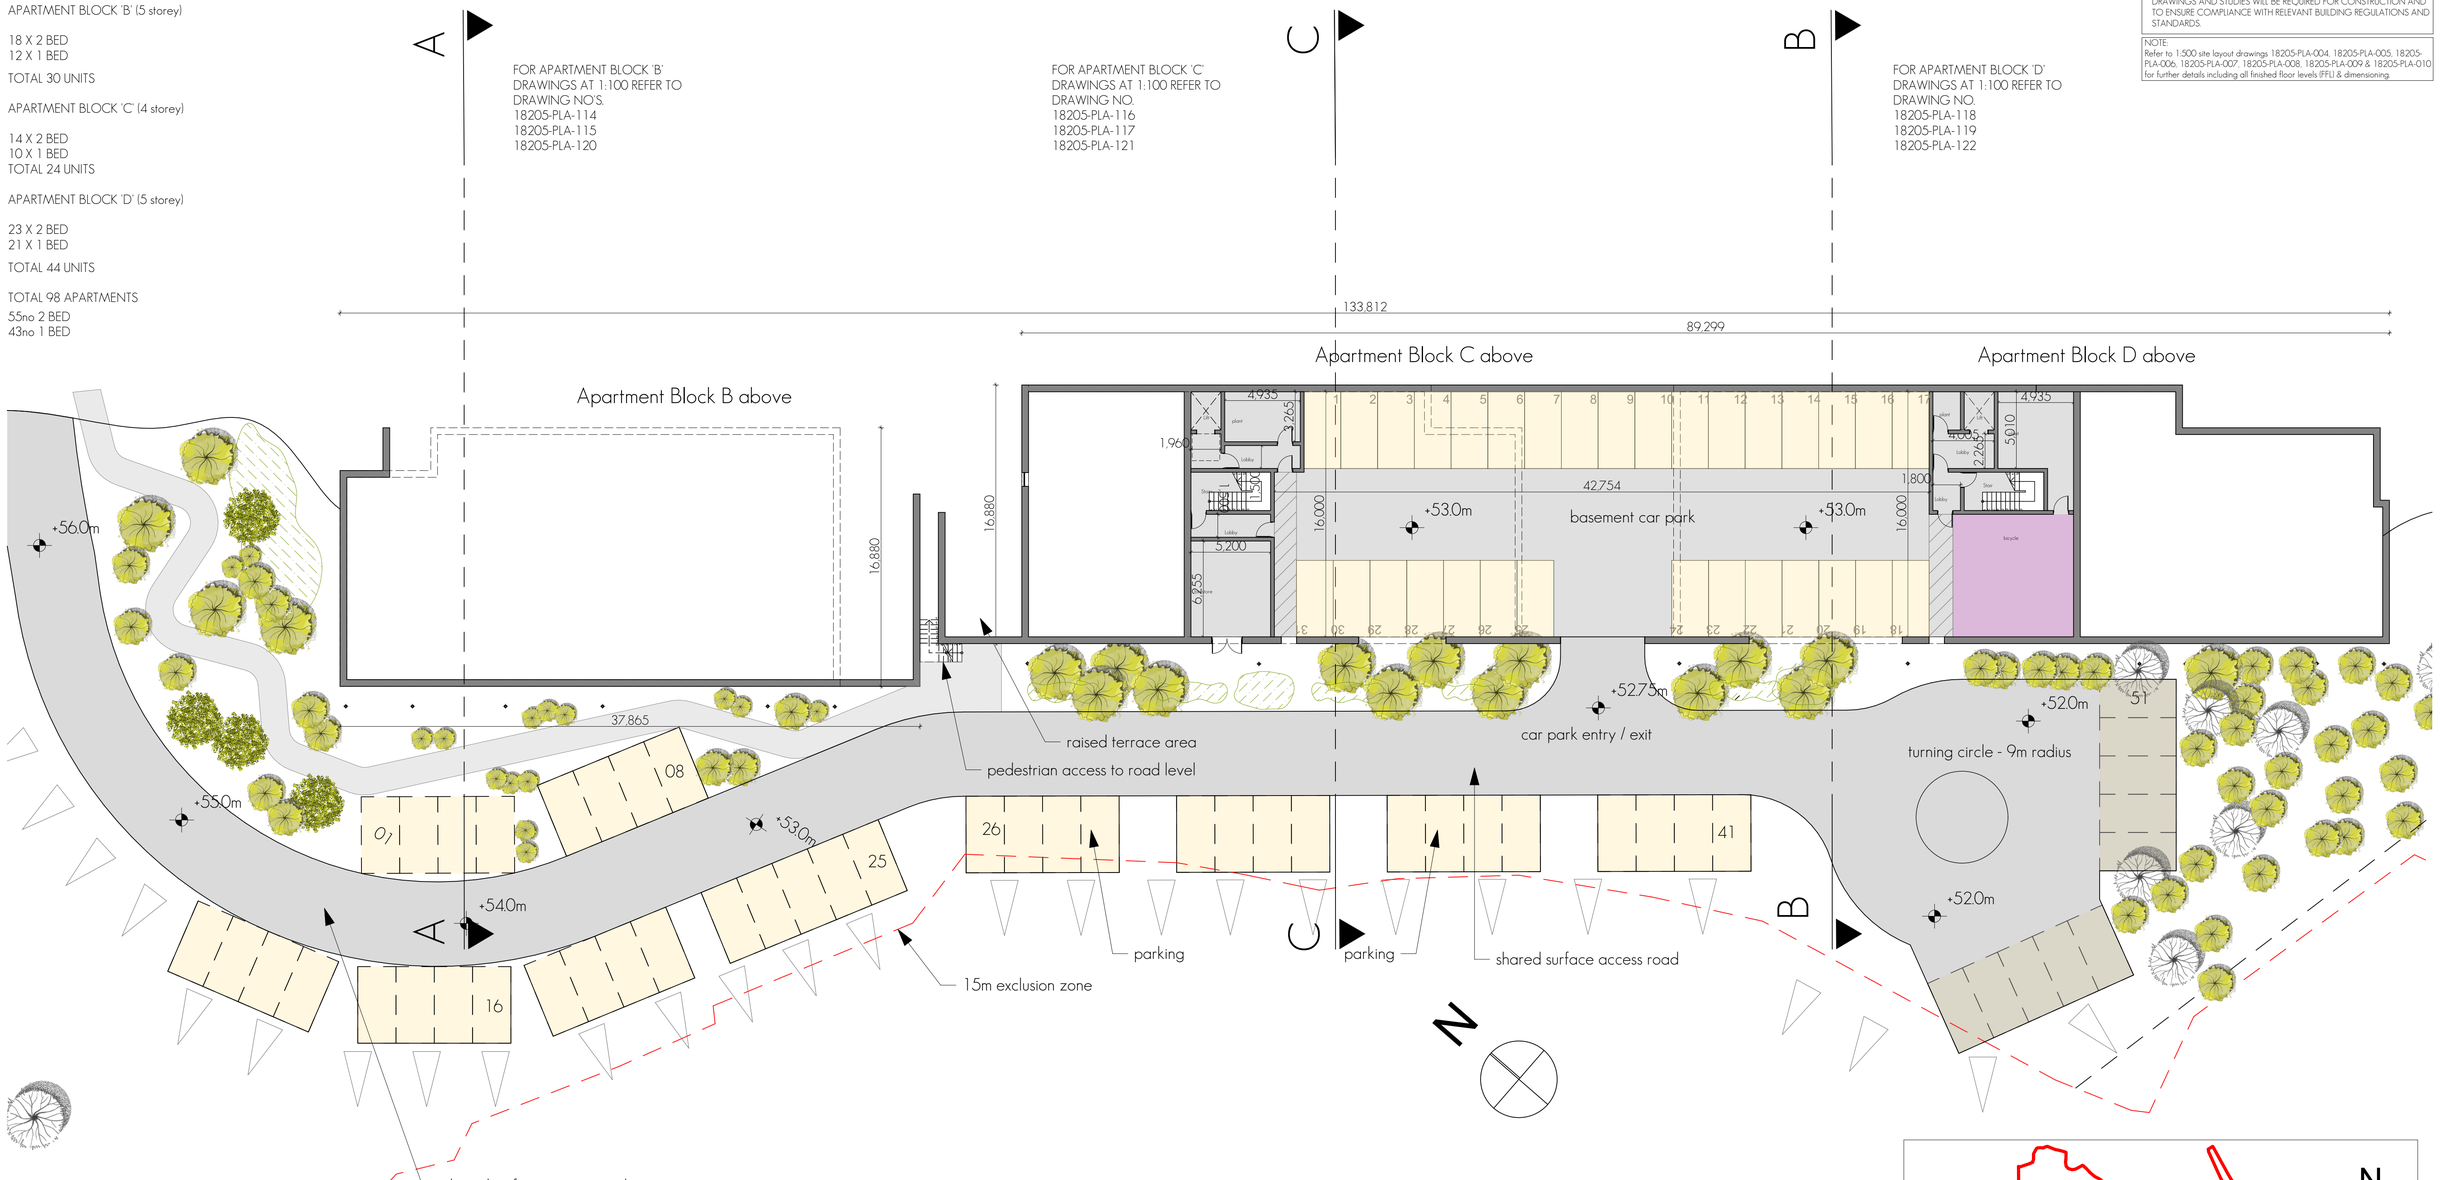

SITE LAYOUT
1:200

Section A-A
1:200

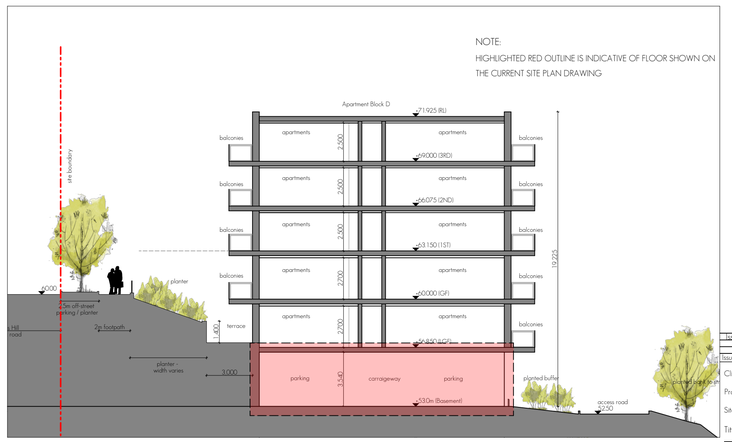

Section B-B
1:200

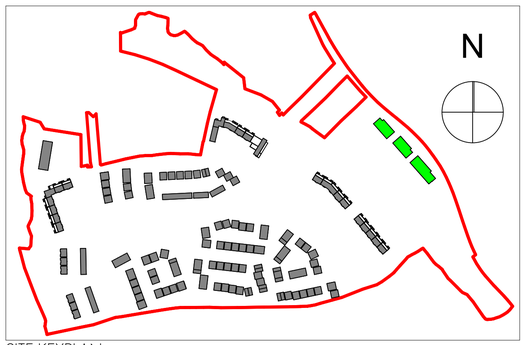

SITE KEYPLAN
1:5000

CONTEXTUAL LAYOUT ONLY

PLEASE REFER TO DWGS 18205-PLA-114 TO 18205-PLA-115 FOR GENERAL ARRANGEMENT & DIMENSIONING OF BLOCK B.
PLEASE REFER TO DWGS 18205-PLA-116 TO 18205-PLA-117 FOR GENERAL ARRANGEMENT, DIMENSIONING & SECTION OF BLOCK C.
PLEASE REFER TO DWGS 18205-PLA-118 TO 18205-PLA-119 FOR GENERAL ARRANGEMENT & DIMENSIONING OF BLOCK D.

PLEASE REFER TO HQA, REPORT 18205-REP-015 FOR ALL UNIT NUMBERS, ORIENTATIONS ETC

Issue Description	drn.	ckd.	date	rev.
Issued for Planning	VTI		12/04/2019	A

Client: CAIRN HOMES PROPERTIES LTD.
Project: RESIDENTIAL DEVELOPMENT
Site: CASTLETREASURE, DOUGLAS, CO. CORK
Title: BLOCKS B/C/D - SITE LAYOUT WITH BASEMENT

RIAI Registered Architect 2019 | Architect Accredited in Conservation Q3 | RIAI Accreditation P

Meitheal design partners Architects

Project Architect: PATRICK O TOOLE
A1 Sheet Scale: AS

© This drawing is copy right no part of the document may be re-produced or used for any other purpose than that for which it is intended or any nature without the written permission of the architect as copyright holder except as agreed for use on the project for which the document was originally issued.

Project No: 18205-PLA-110
Issue: A

S:\2018 CORK\18205\Working drawings\18205-DES-110-T (Apts-G)pln 12 April 2019