OMP GIA Legend

- 1 Bed
- 2 Bed
- 3 Bed
- 3 Bed Duplex
- Studio

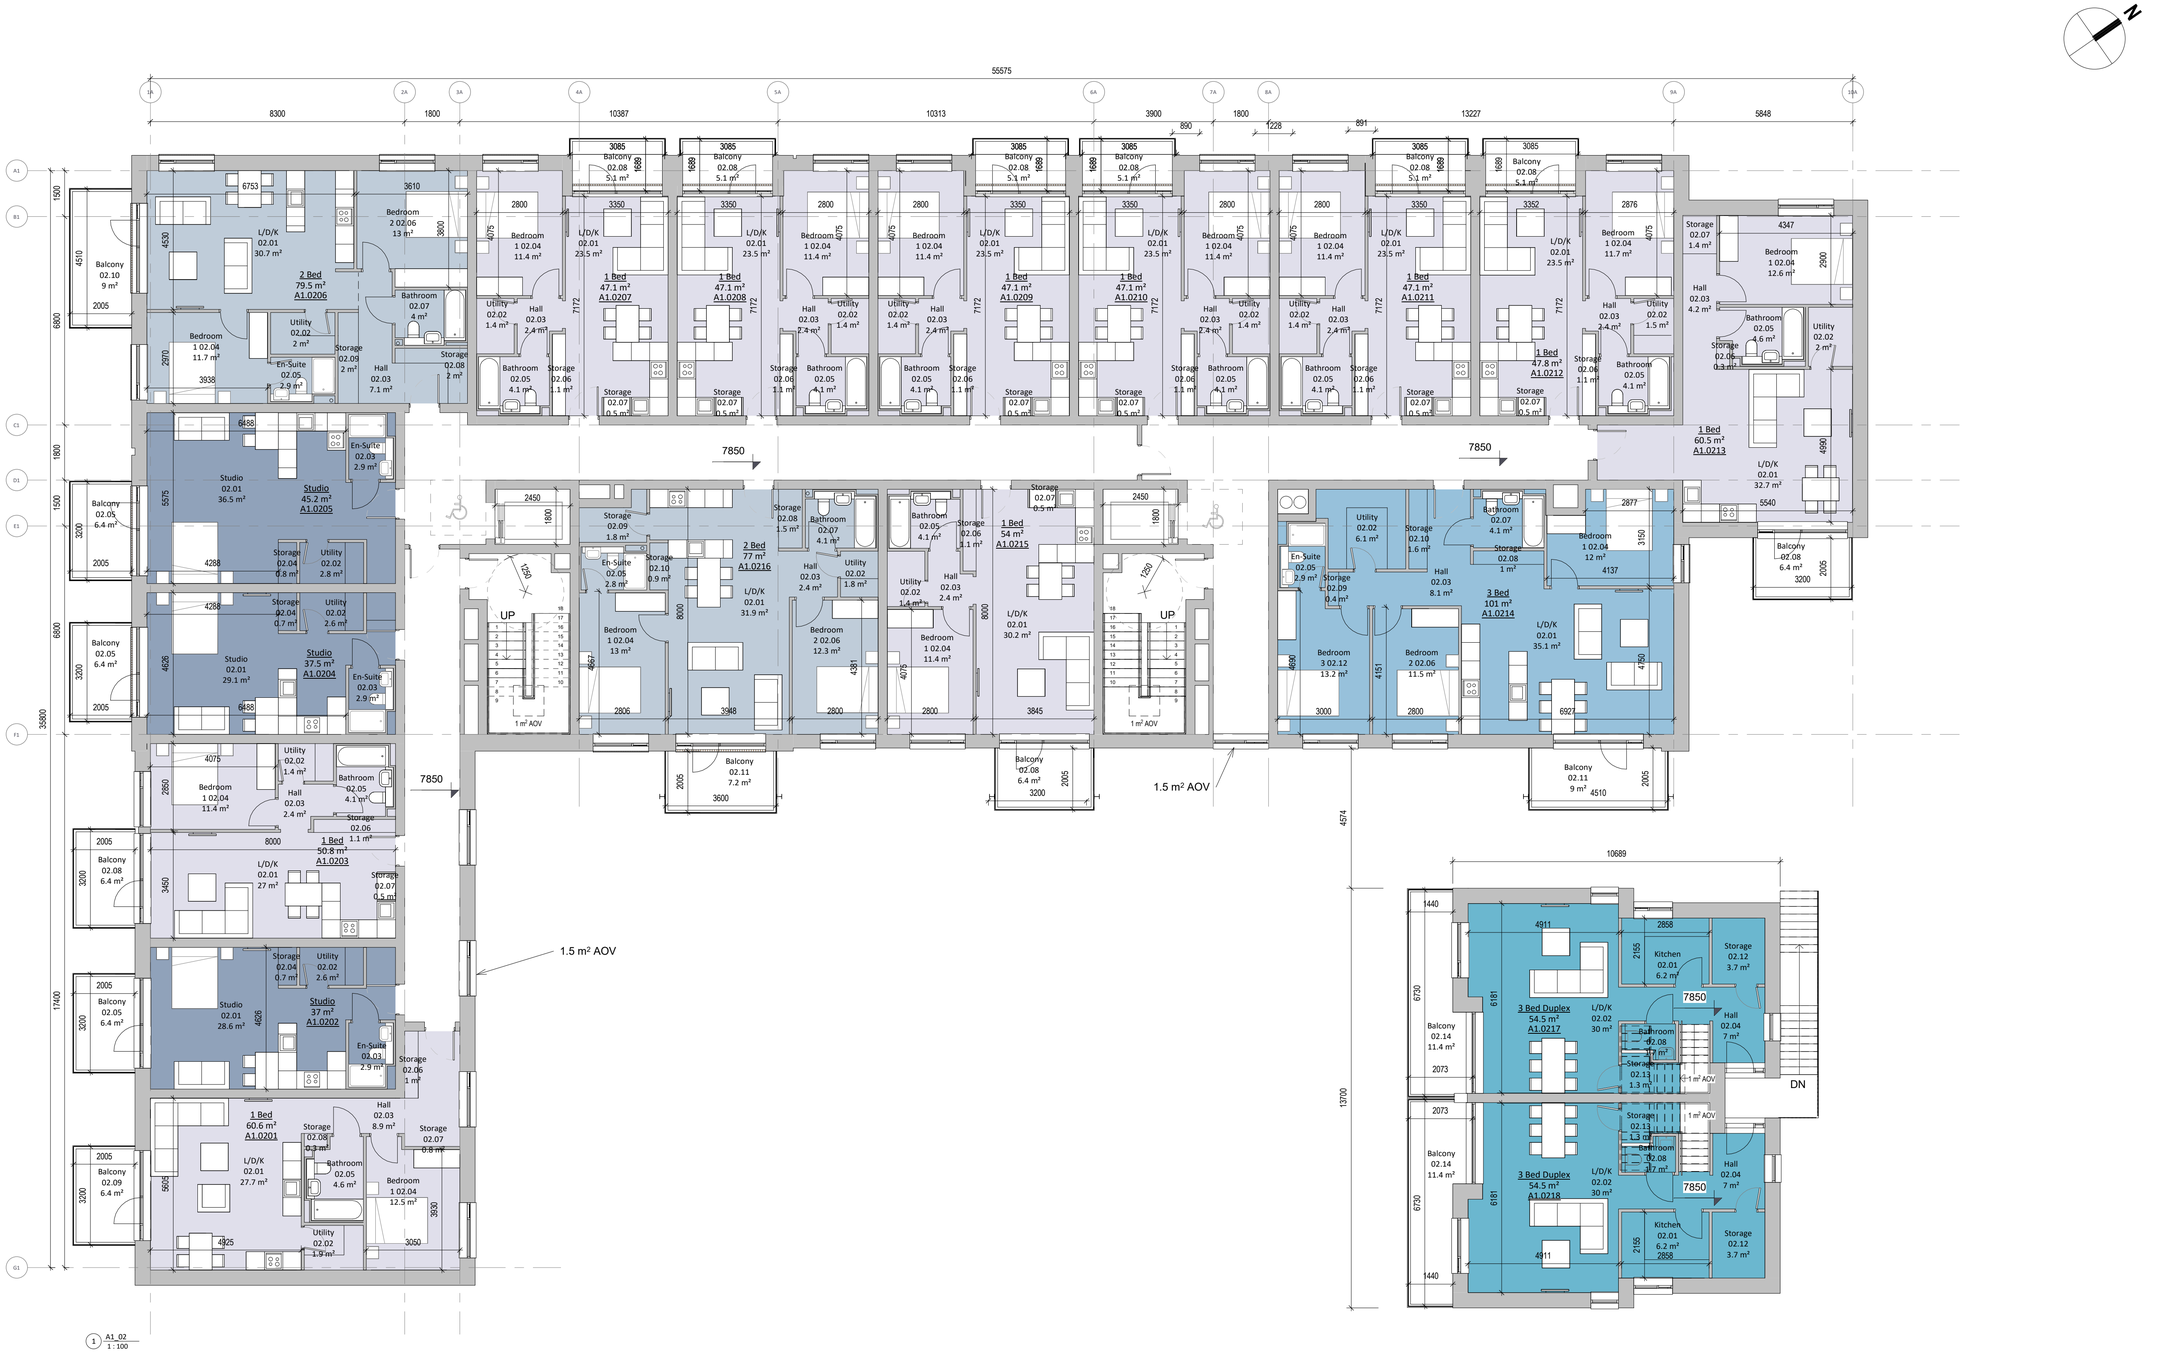

Block A1_Level 02

0 1 5 10 m
1:100

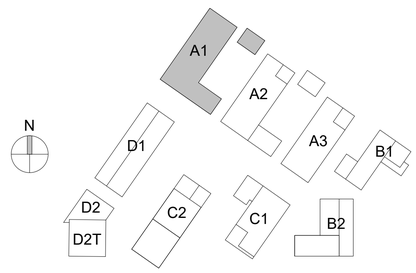

Revision Description	Date	Rev. No.	Issued by
SHD Lodgment to ABP	24-04-2019	1	JS/ES

Figured dimensions only to be used. This drawing is copyright of O'Mahony Pike Architects Ltd. All information is shared as per approved use in accordance with BS1192(2007) + A2(2016), Table 5; Standard Codes for Suitability of Models and Documents. If 'Information Approval Check' is empty, this information has been shared at S0 - WIP.

o'mahony pike
architecture|urban design
email: info@omahonypike.com
tel: +353 1 202 7400
fax: +353 1 283 0822
www.omahonypike.com
Dublin
The Chapel
Mount St. Anne's
Milltown, Dublin 6
D06 XN52 Ireland
Cork
26 South Mall
Cork City
Co. Cork
T12 R2RV Ireland

Project No.: 1804 **Scale @ A1:** 1 : 100
Project Lead: DM **Date Printed:** 24-04-2019
Drawn By: JS/ES **Current Rev.:** 1
Model No.: 1804-OMP-ZZ-ZZ-M3-A-XX-00001
Purpose: Planning

Project: East Rd SHD
Location: East Wall, Dublin 3
Client: Glenveagh Living Ltd.

Drawing Title: Block A1_Level 02
Drawing No.: 1804-OMP-A1-02-DR-A-XX-11002

Suitability - Checked By - Date