NOTES:

1. DO NOT SCALE. USE FIGURED DIMENSIONS ONLY.
2. THIS DRAWING IS TO BE READ IN CONJUNCTION WITH ALL OTHER RELEVANT ARCHITECTURAL AND ENGINEERING DRAWINGS.

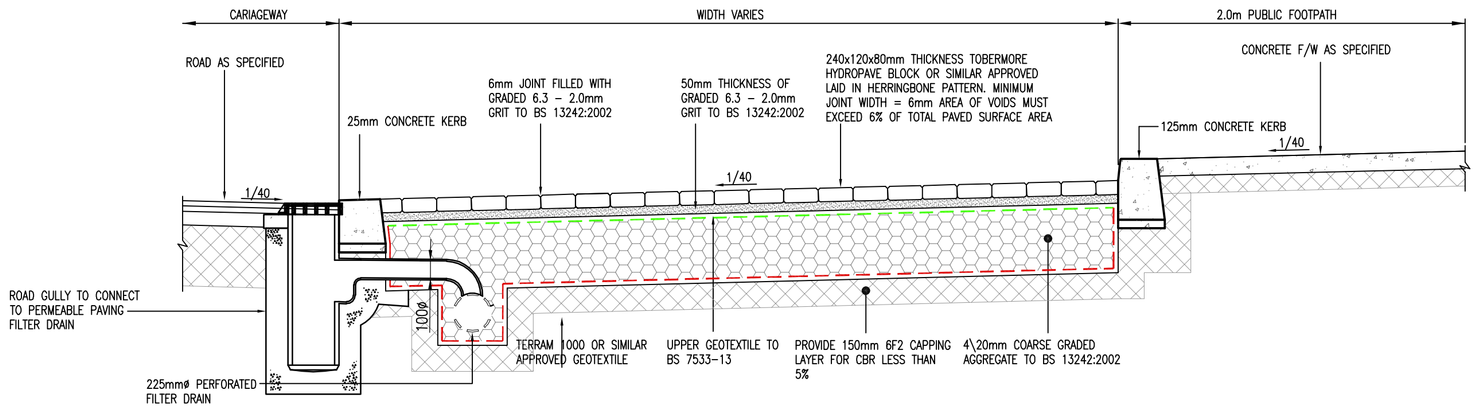

TYPICAL SECTION THROUGH PUBLIC PARKING BAY PERMEABLE PAVING

SCALE 1:25

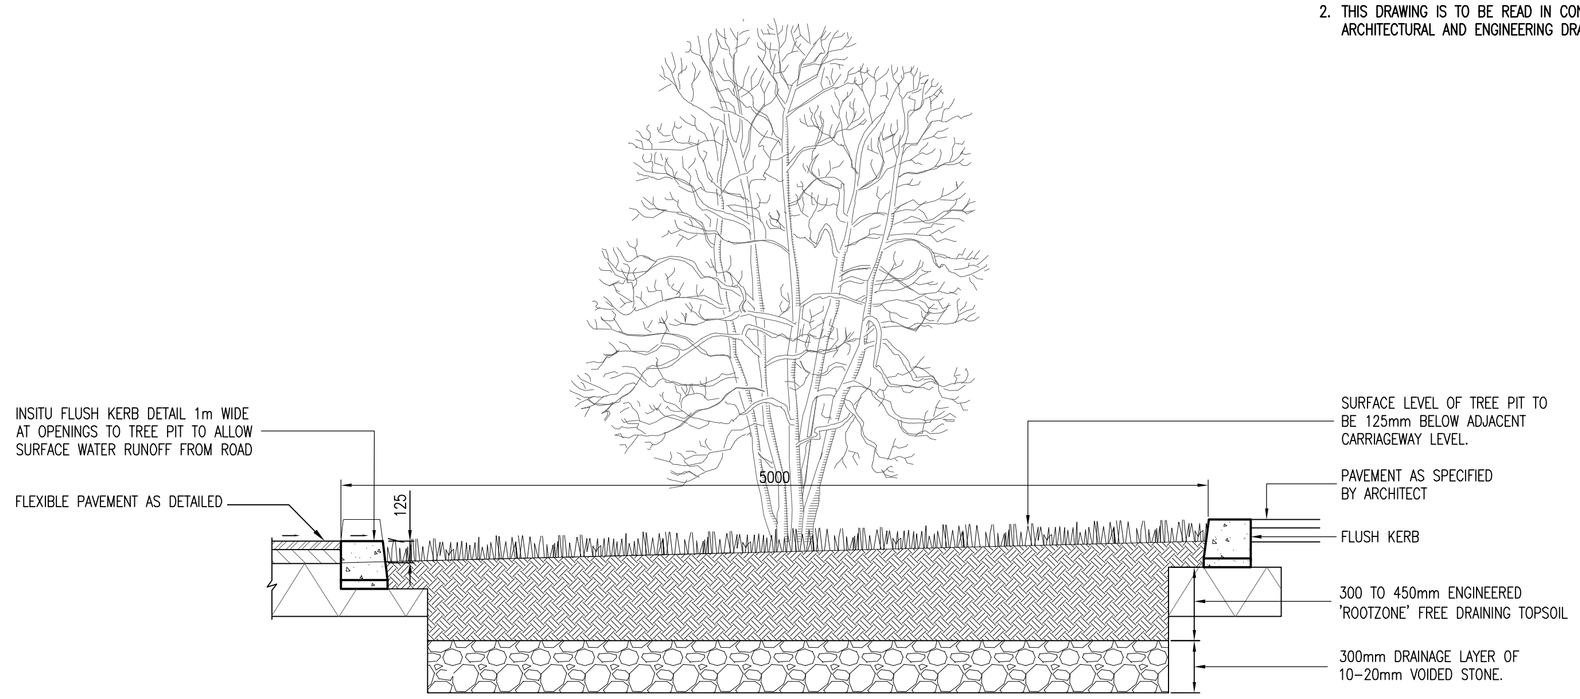

TYPICAL SECTION THROUGH BIO-RETENTION TREE PIT OR PLANTED AREAS

SCALE 1:25

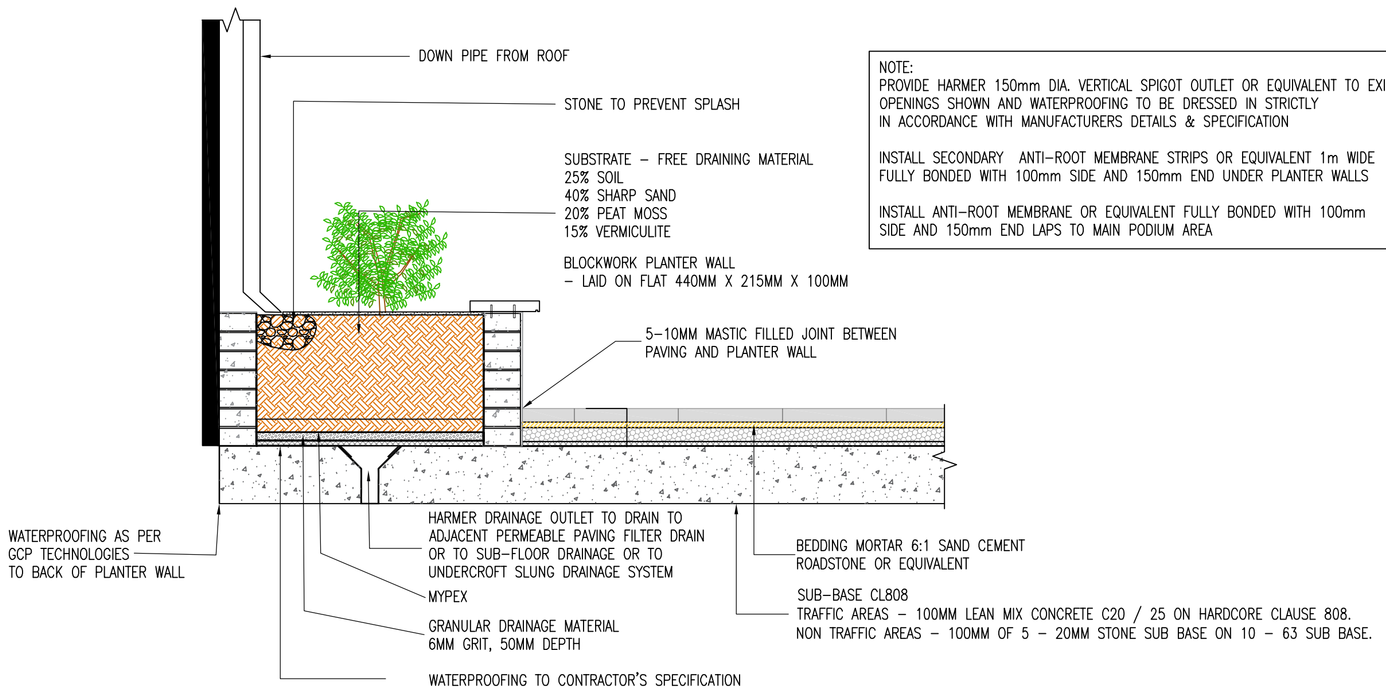

NOTE:
PROVIDE HARMER 150mm DIA. VERTICAL SPIGOT OUTLET OR EQUIVALENT TO EXISTING OPENINGS SHOWN AND WATERPROOFING TO BE DRESSED IN STRICTLY IN ACCORDANCE WITH MANUFACTURERS DETAILS & SPECIFICATION

INSTALL SECONDARY ANTI-ROOT MEMBRANE STRIPS OR EQUIVALENT 1m WIDE FULLY BONDED WITH 100mm SIDE AND 150mm END UNDER PLANTER WALLS

INSTALL ANTI-ROOT MEMBRANE OR EQUIVALENT FULLY BONDED WITH 100mm SIDE AND 150mm END LAPS TO MAIN PODIUM AREA

PLANTER BOX AT DOWN PIPES

SCALE 1:25

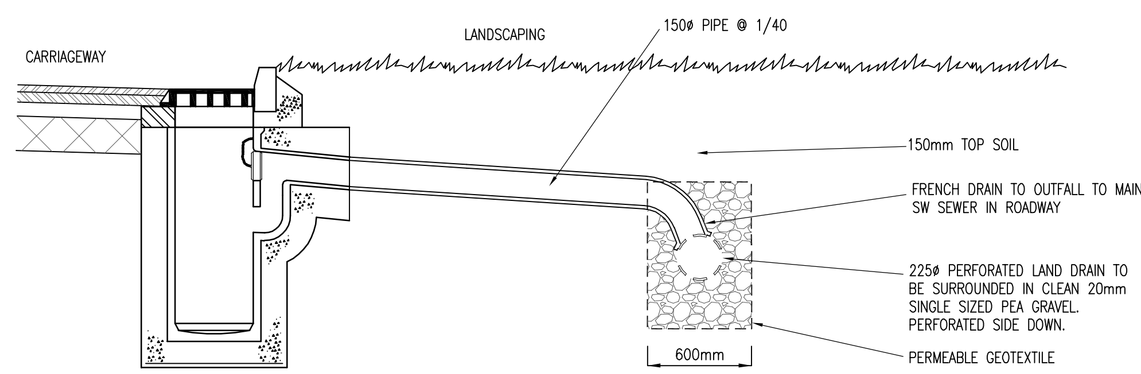

GULLY TO FILTER DRAIN DETAIL UNDER PUBLIC OPEN SPACES

SCALE 1:25

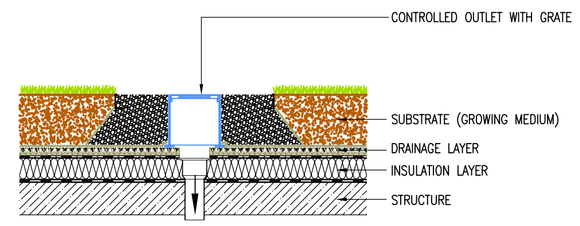

GREEN ROOF PODIUM OUTLET

SCALE 1:25

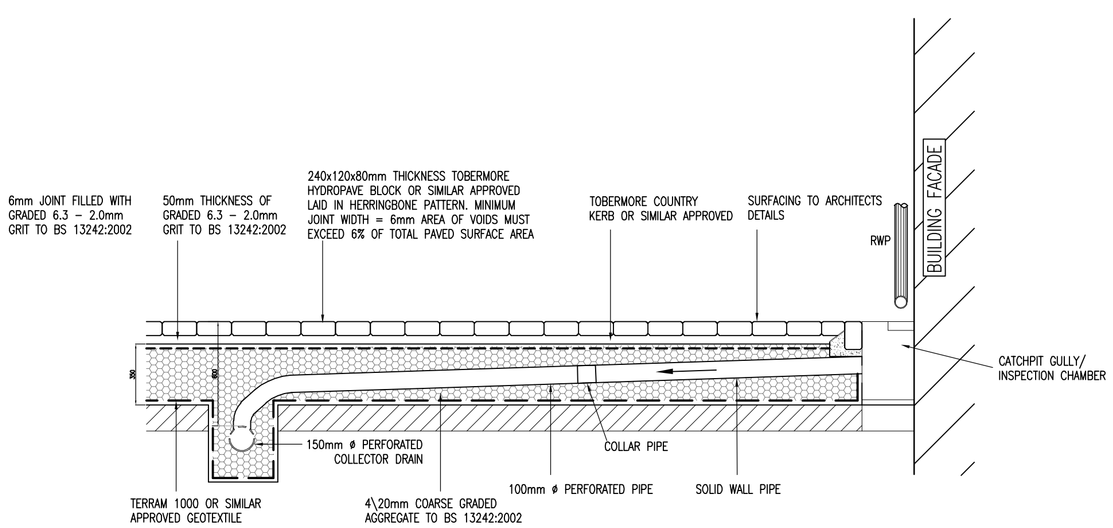

SECTION THROUGH DRIVEWAY & PERMEABLE PAVING

SCALE 1:25

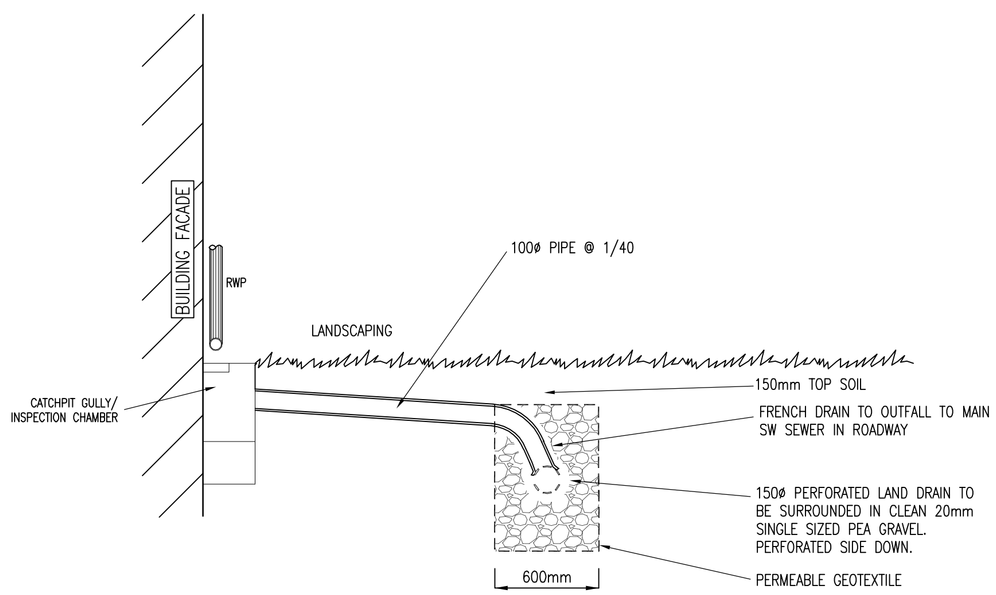

GULLY TO FILTER DRAIN DETAIL UNDER PRIVATE OPEN SPACES

SCALE 1:25

1:10 0 0.2 0.4 0.6 0.8 1.0m
1:1 0 10 20 30 40 50 60 70 80 90 100

1:25 0 0.5 1.0 1.5 2.0 2.5m
1:1 0 10 20 30 40 50 60 70 80 90 100

REV.	DATE	AMENDMENT	DRN	APPD
A	12/08/19	REVISED FOR FINAL SUBMISSION	PJD	MD

STATUS **FOR PLANNING NOT FOR CONSTRUCTION**

Waterman Moylan
Engineering Consultants
BLOCK S, EASTPOINT BUSINESS PARK, ALFIE BYRNE ROAD, DUBLIN D03 H3F4 IRELAND.
Tel: (01) 664 8900 Fax: (01) 661 3618
Email: info@waterman-moylan.ie www.waterman-moylan.ie

CLIENT GERARD GANNON PROPERTIES

ARCHITECT CONROY CROWE KELLY

PROJECT
CLONGRIFFIN
SHD APPLICATION 1

TITLE
SuDS DETAILS

DRAWN	DESIGNED	APPROVED	DATE
PJD	PJD	MD	NOV 18'
SCALE	JOB NO.	DRG. NO.	REVISION
AS SHOWN @ A1	18–059	P1230	A

© 2017. This drawing is copyright. No part of this document may be re-produced or transmitted in any form or stored in any retrieval system of any nature without the written permission of the consulting engineer as copyright holder except as agreed for use on the project for which the document was originally issued.