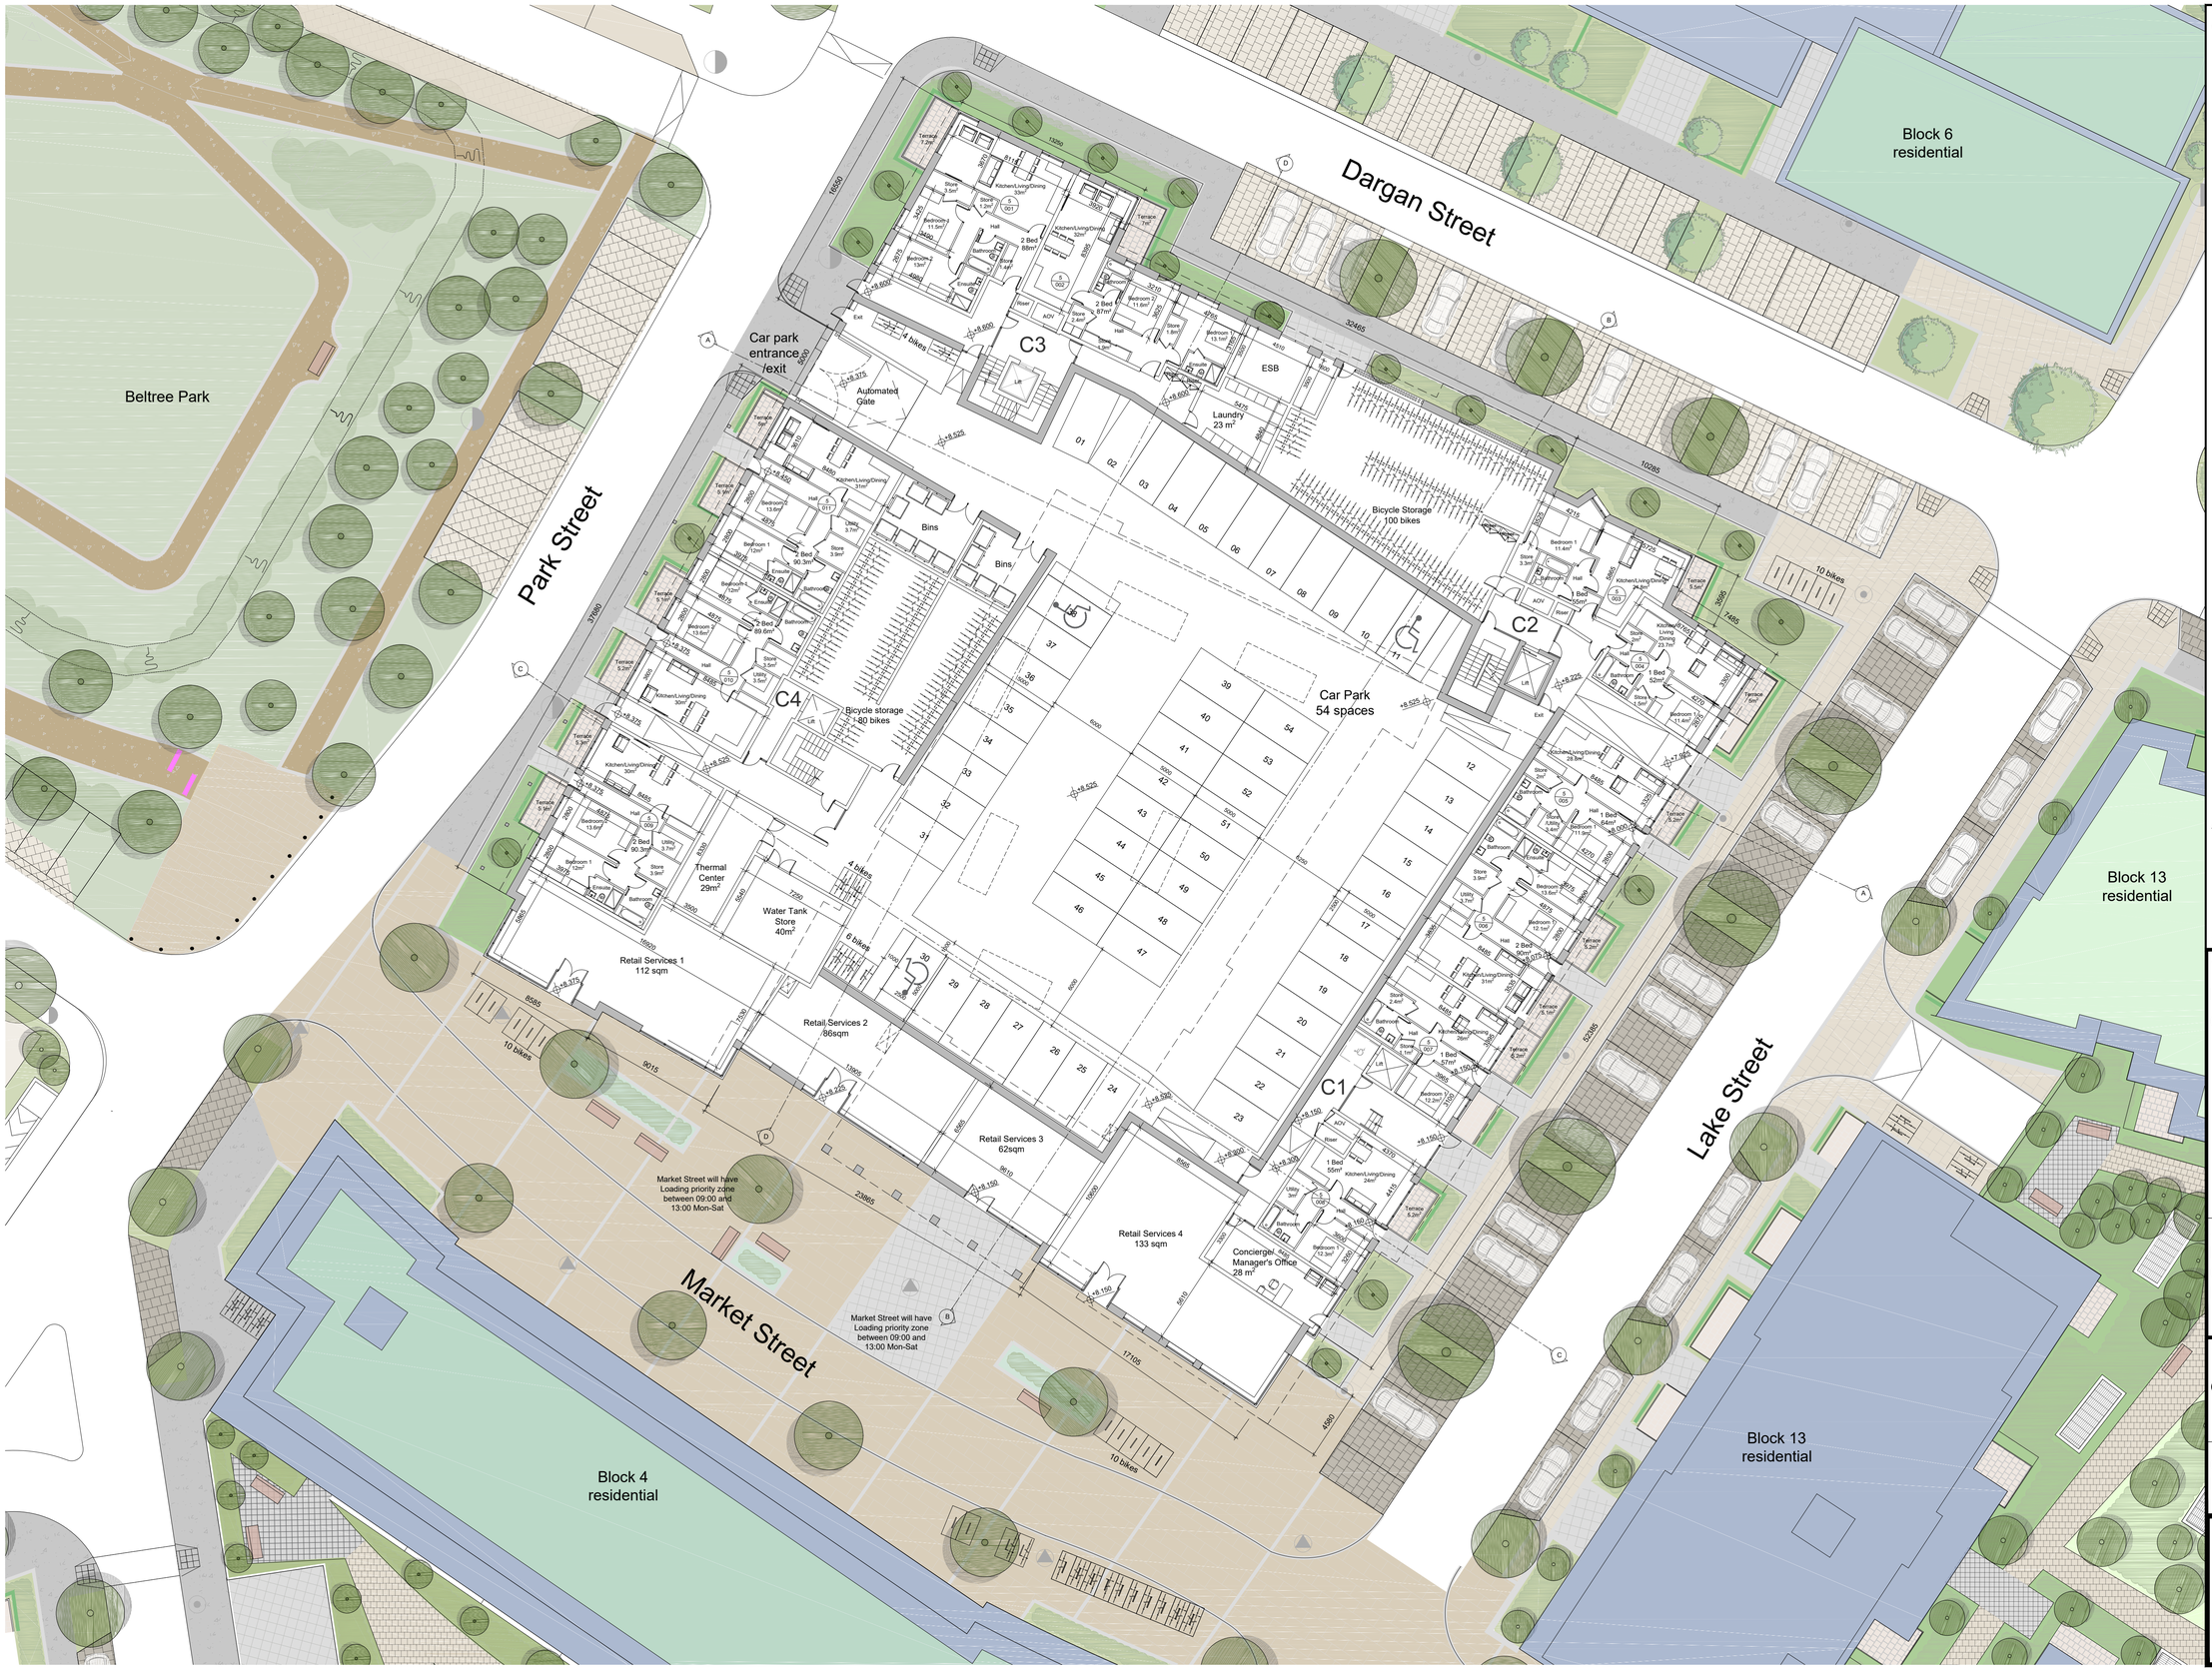

(c) This drawing is copyright.

1 Do not scale this drawing.
2 Errors and omissions to be immediately notified to Architect.
3 All dimensions to be checked on site.
4 To be read with relevant Engineers drawings.

Note:

Furniture and fittings shown are indicative.

Wardrobes in bedrooms are not counted as part of designated storage areas.

Notes:

All dimensions in millimetres.

Refer to RMDA landscape drawings for landscape design.

north

KEY PLAN

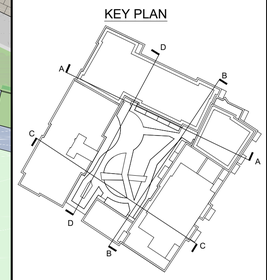

revisions date inls

description

Block 5
Ground Floor Plan

drawing no. 1822 P 110

cad ref. 1:\1821822 - Block 5 Clongriffin\Planning

revn. P

job

Block 5,
Clongriffin,
Dublin 13

scale 1:200 A1

date JUL '19

drawn MG

checked MC

client

Gerard Gannon Properties

issue

Clongriffin SHD 2
Planning

CONROY CROWE KELLY
ARCHITECTS
65 MERRION SQUARE
DUBLIN 2
PHONE 6613990\1 FAX 6765715
E-MAIL info@cck.ie