Section A-A
1:200

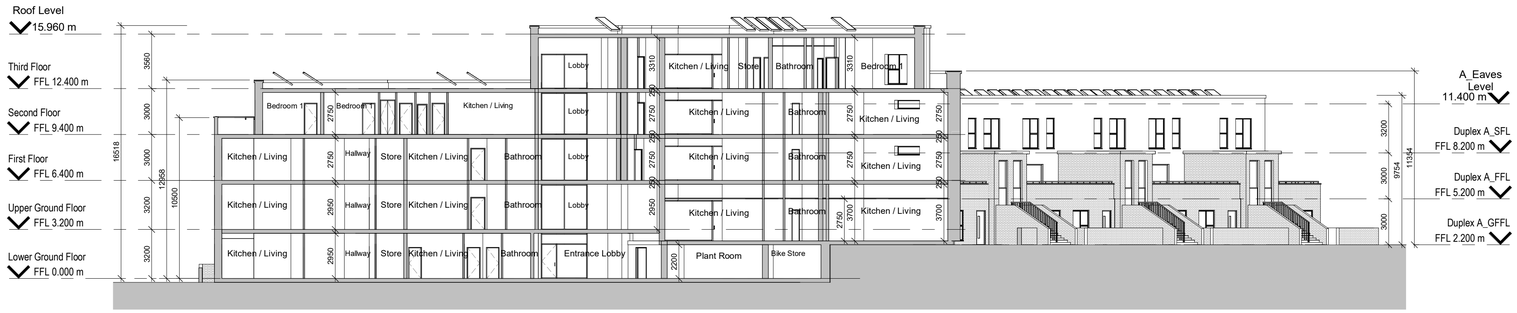

Section B-B
1:200

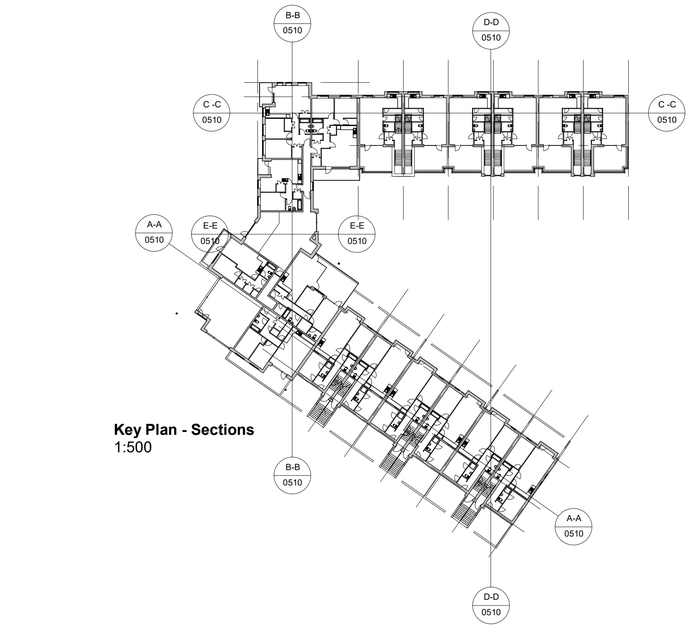

Key Plan - Sections
1:500

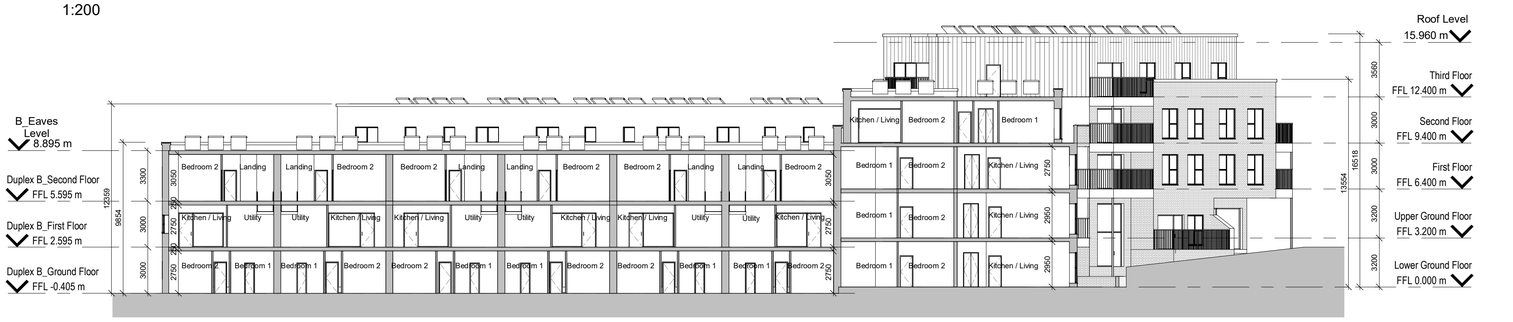

Section C-C
1:200

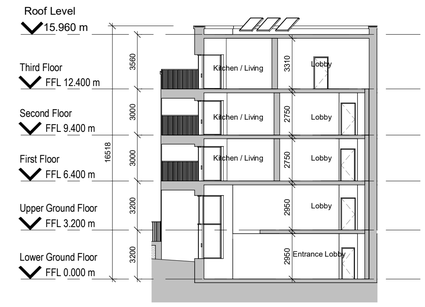

Section E-E
1:200

Section D-D
1:200

NOTES / LEGEND

Key Plan:

Rev:	Date:	Description:	By:
1	01/09/2019	PLANNING ISSUE	MOLA

Drawing Status: Planning Application

Reply Address:
2 Donnybrook Road,
Donnybrook,
Dublin 4,
Ireland
Telephone +353 1 218 3900
www.molaarchitecture.com

Notes
Do not scale.
Use figured dimensions only.
This drawing is to be read in conjunction with all relevant specifications and drawings.
All dimensions to be checked on site.
In the event of any discrepancies between drawings the contractor is to inform the Architect immediately.

MOLA
■ ARCHITECTS ■ PLANNERS ■ URBAN DESIGNERS ■

Client: Cairn Homes Properties Ltd.
Project: Newcastle South
Drawing: Ballnakelly Infill Apartments - Sections

Date:	Scale:	Drawn By:	Approved By:	Int. Job No:
01/09/2019	As indicated	EC	NN	18001

Project No:	Originator:	Zone:	Level:	Type:	Discipl:	Class:	Sheet No.:	Status:	Rev.:
NCS18-	MOLA-	00-	ZZ-	DR-	A-	XX	0510	P	1

© COPYRIGHT This drawing or design may not be reproduced without permission