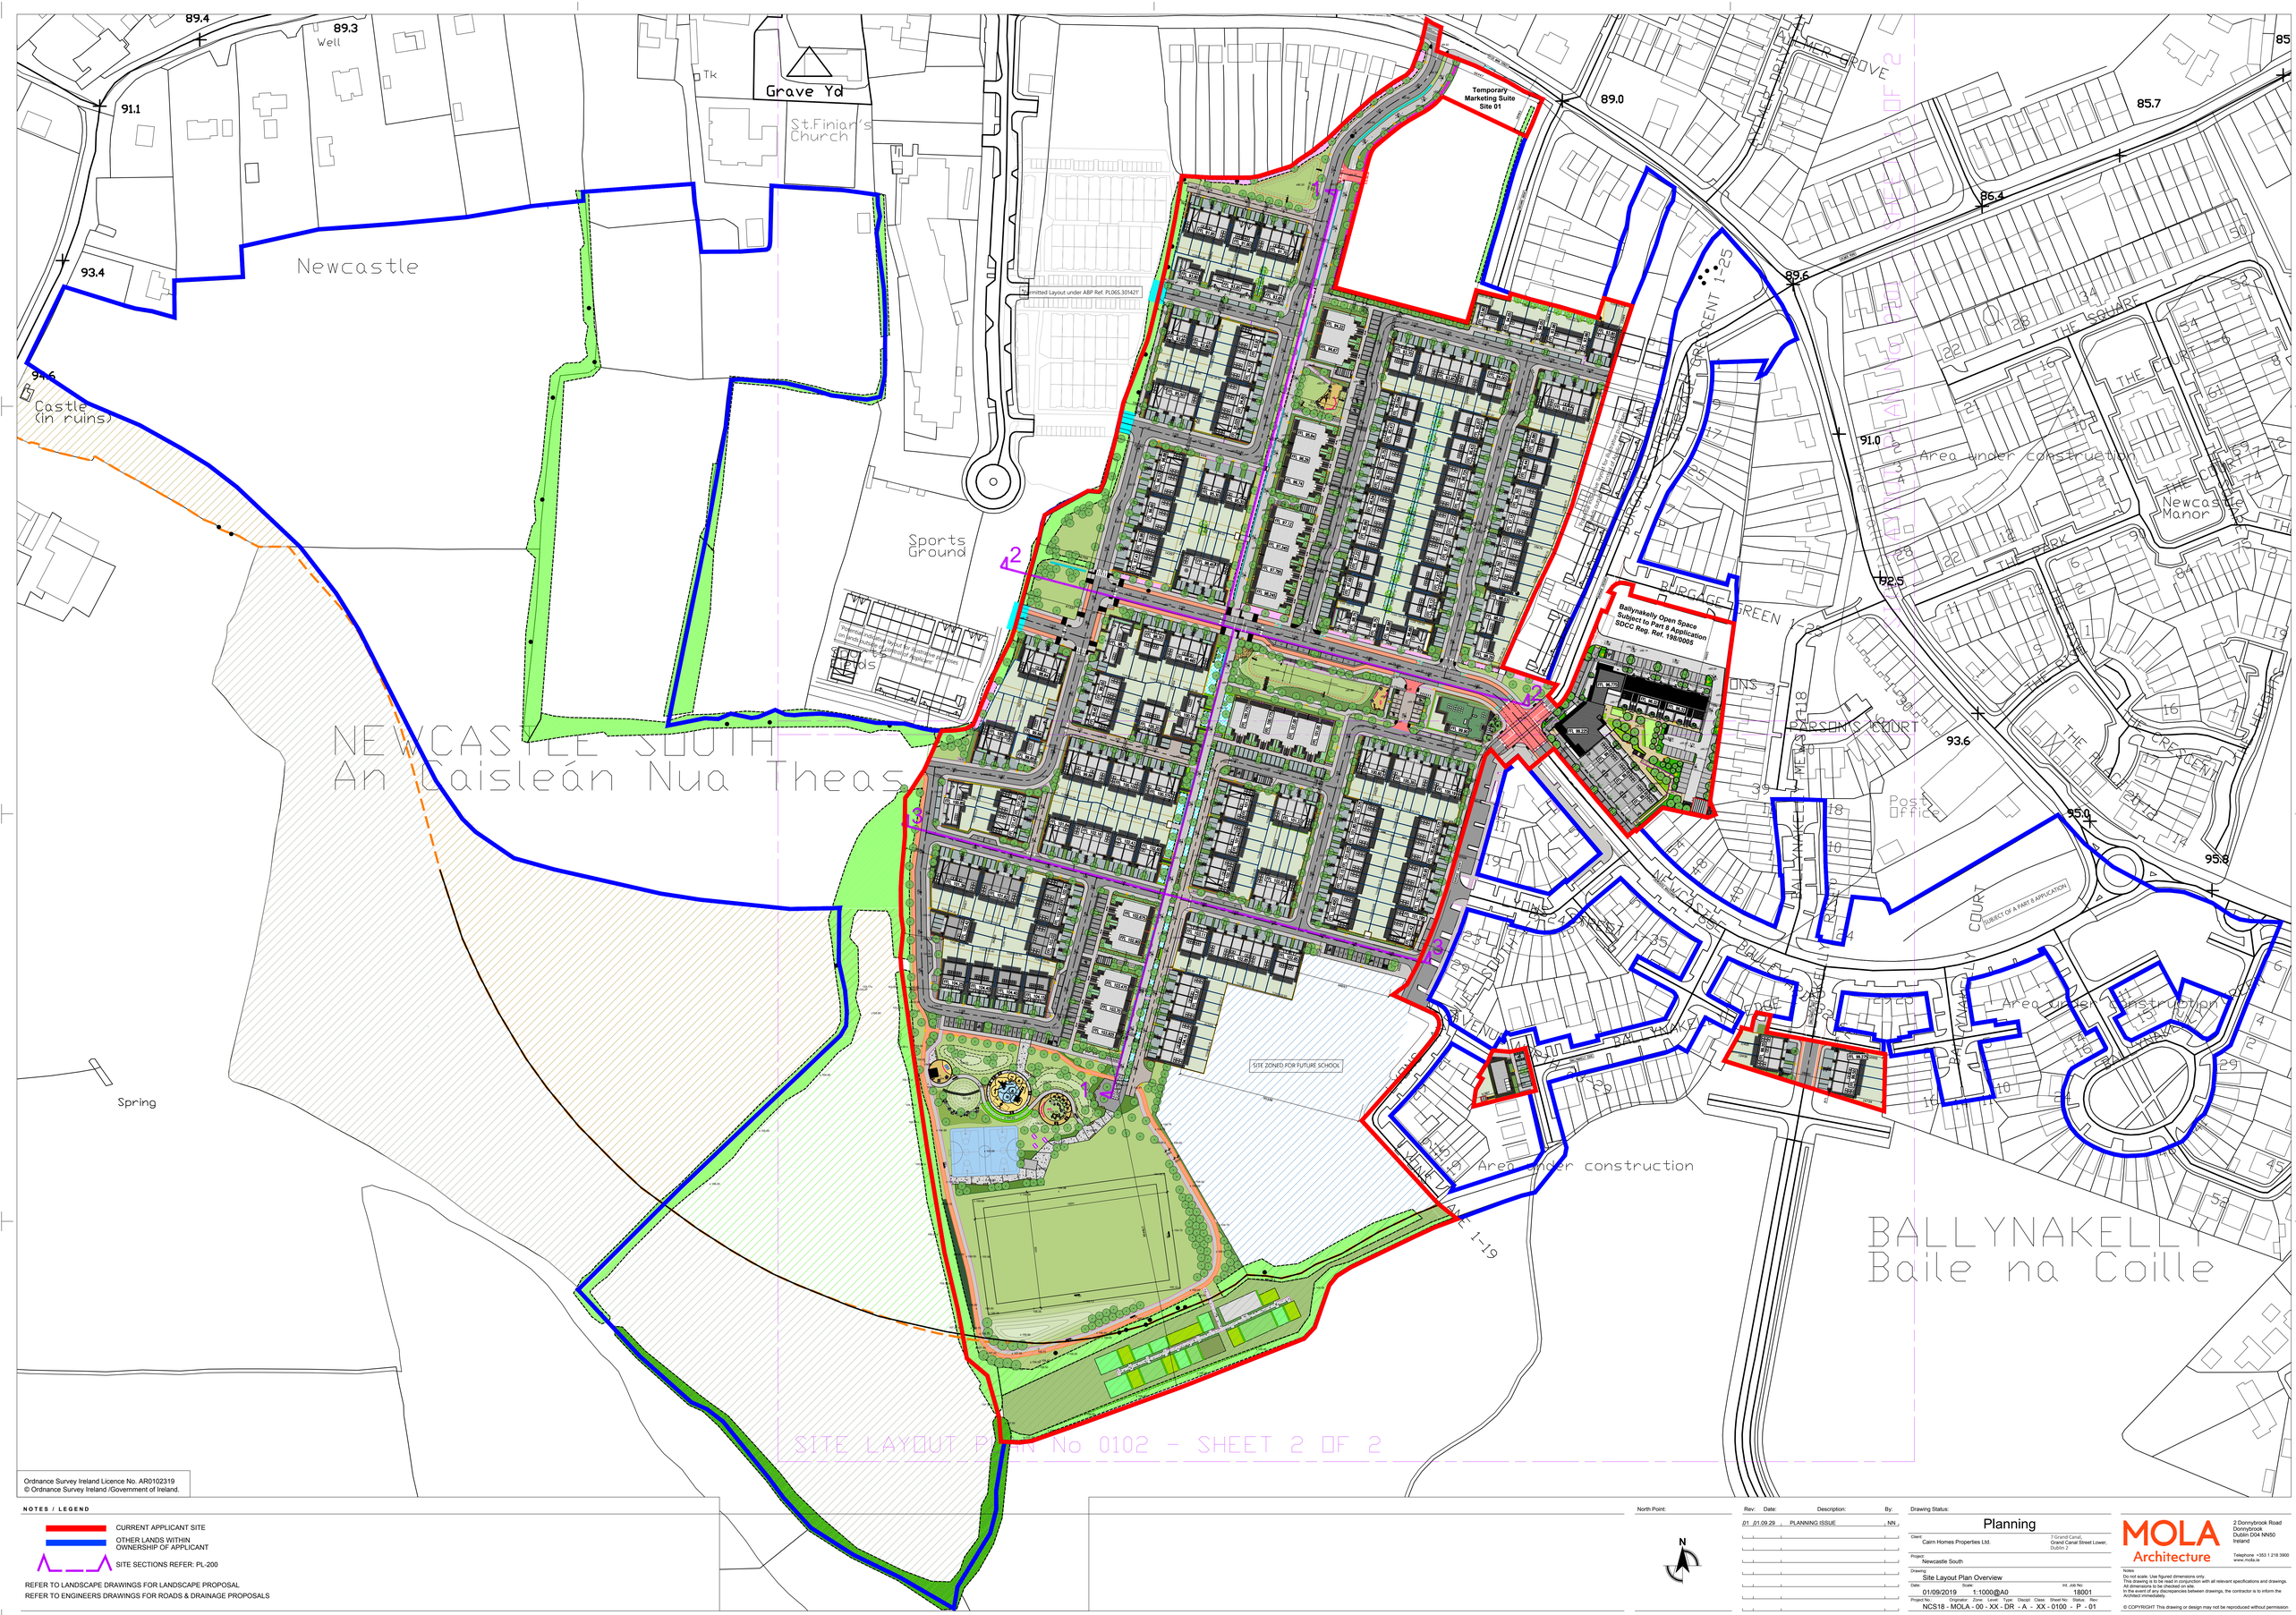

Ordnance Survey Ireland Licence No. AR0102319
© Ordnance Survey Ireland /Government of Ireland.

NOTES / LEGEND

CURRENT APPLICANT SITE

OTHER LANDS WITHIN OWNERSHIP OF APPLICANT

SITE SECTIONS REFER: PL-200

REFER TO LANDSCAPE DRAWINGS FOR LANDSCAPE PROPOSAL

REFER TO ENGINEERS DRAWINGS FOR ROADS & DRAINAGE PROPOSALS

North Point:

Rev:	Date:	Description:	By:
01	01.09.29	PLANNING ISSUE	NN

Drawing Status: Planning

Client: Cairn Homes Properties Ltd. — 7 Grand Canal Street Lower, Grand Canal Dublin 2

Project: Newcastle South

Drawing: Site Layout Plan Overview

Date: 01/09/2019 — Scale: 1:1000@A0 — Int. Job No.: 18001

Project No.: NCS18 - MOLA - 00 - XX - DR - A - XX - 0100 - P - 01 (Originator - Zone - Level - Type - Discipl - Class - Sheet No. - Status - Rev.)

MOLA Architecture
2 Donnybrook Road
Donnybrook
Dublin D04 NN50
Ireland
Telephone +353 1 218 3900
www.mola.ie

Notes:
Do not scale. Use figured dimensions only.
This drawing is to be read in conjunction with all relevant specifications and drawings.
All dimensions to be checked on site.
In the event of any discrepancies between drawings, the contractor is to inform the Architect immediately.

© COPYRIGHT This drawing or design may not be reproduced without permission.