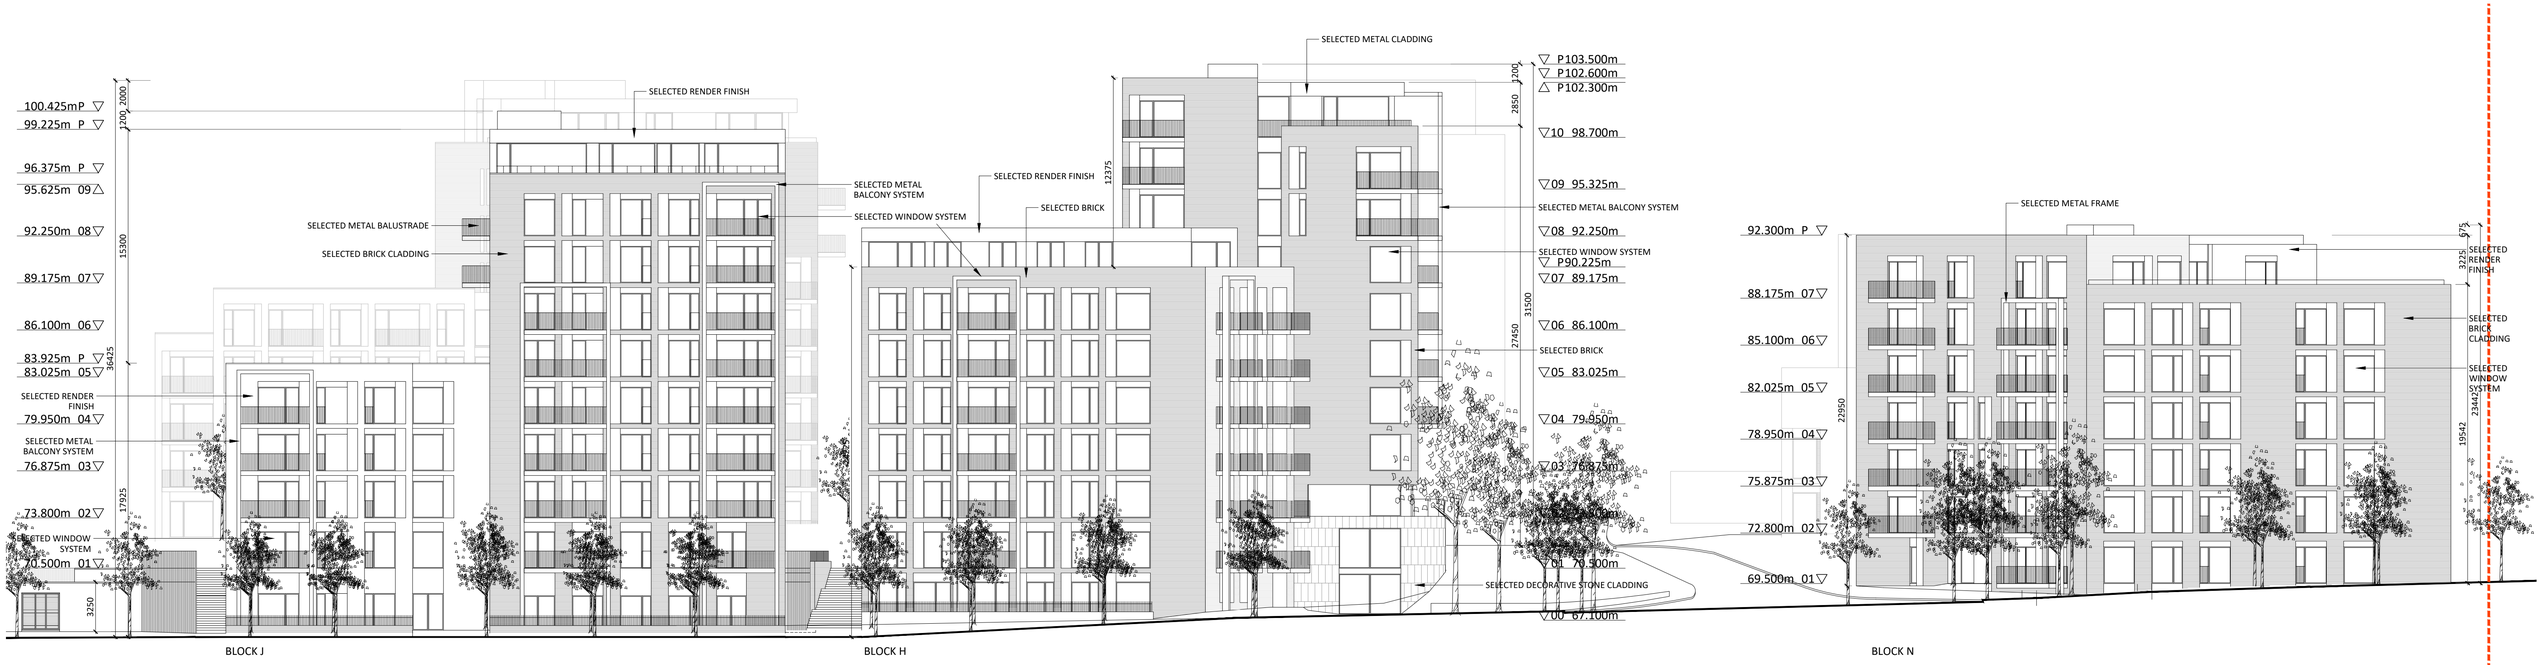

Northwest Elevation to Brewery Road

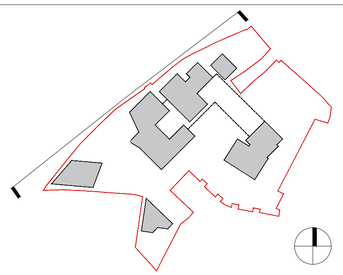

Revision Description	Date	Rev. No.	Issued by
Issued for SHD submission	02-09-2019	6	SK
Issued for review	16-08-2019	5	SK
Issued for review	29-07-2019	4	SK
Updated Elevations	22-07-2019	3	CB
Issued for submission	05-04-2019	2	AB
First Issue	20-03-2019	1	AB

Figured dimensions only to be used. This drawing is copyright of O'Mahony Pike Architects Ltd. All information is shared as per approved use in accordance with BS1192(2007) + A2(2016), Table 5; Standard Codes for Suitability of Models and Documents. If 'Information Approval Check' is empty, this information has been shared at S0 - WIP.

o'mahony pike
architecture|urban design
email: info@omahonypike.com
tel: +353 1 202 7400
fax: +353 1 283 0822
www.omahonypike.com

Dublin
The Chapel
Mount St. Anne's
Milltown, Dublin 6
D06 XN52 Ireland

Cork
26 South Mall
Cork City
Co. Cork
T12 R2RV Ireland

Project No.: 1818 **Scale @** A1: 1:200
Project Lead: CK **Date Printed:** 02-09-2019
Drawn By: CB **Current Rev.:** 6
Model No.: 1818-OMP-00-ZZ-DR-A-XX-21000
Purpose: S4

Project: The Grange KW
Location: Dublin
Client: KW PRS ICAV Acting For And On Behalf Of Its Sub-fund KW PRS Fund 10

Drawing Title: Northwest Elevation to Brewery Road
Drawing No.: 1818-OMP-00-ZZ-DR-A-XX-21000

Suitability - Checked By - Date