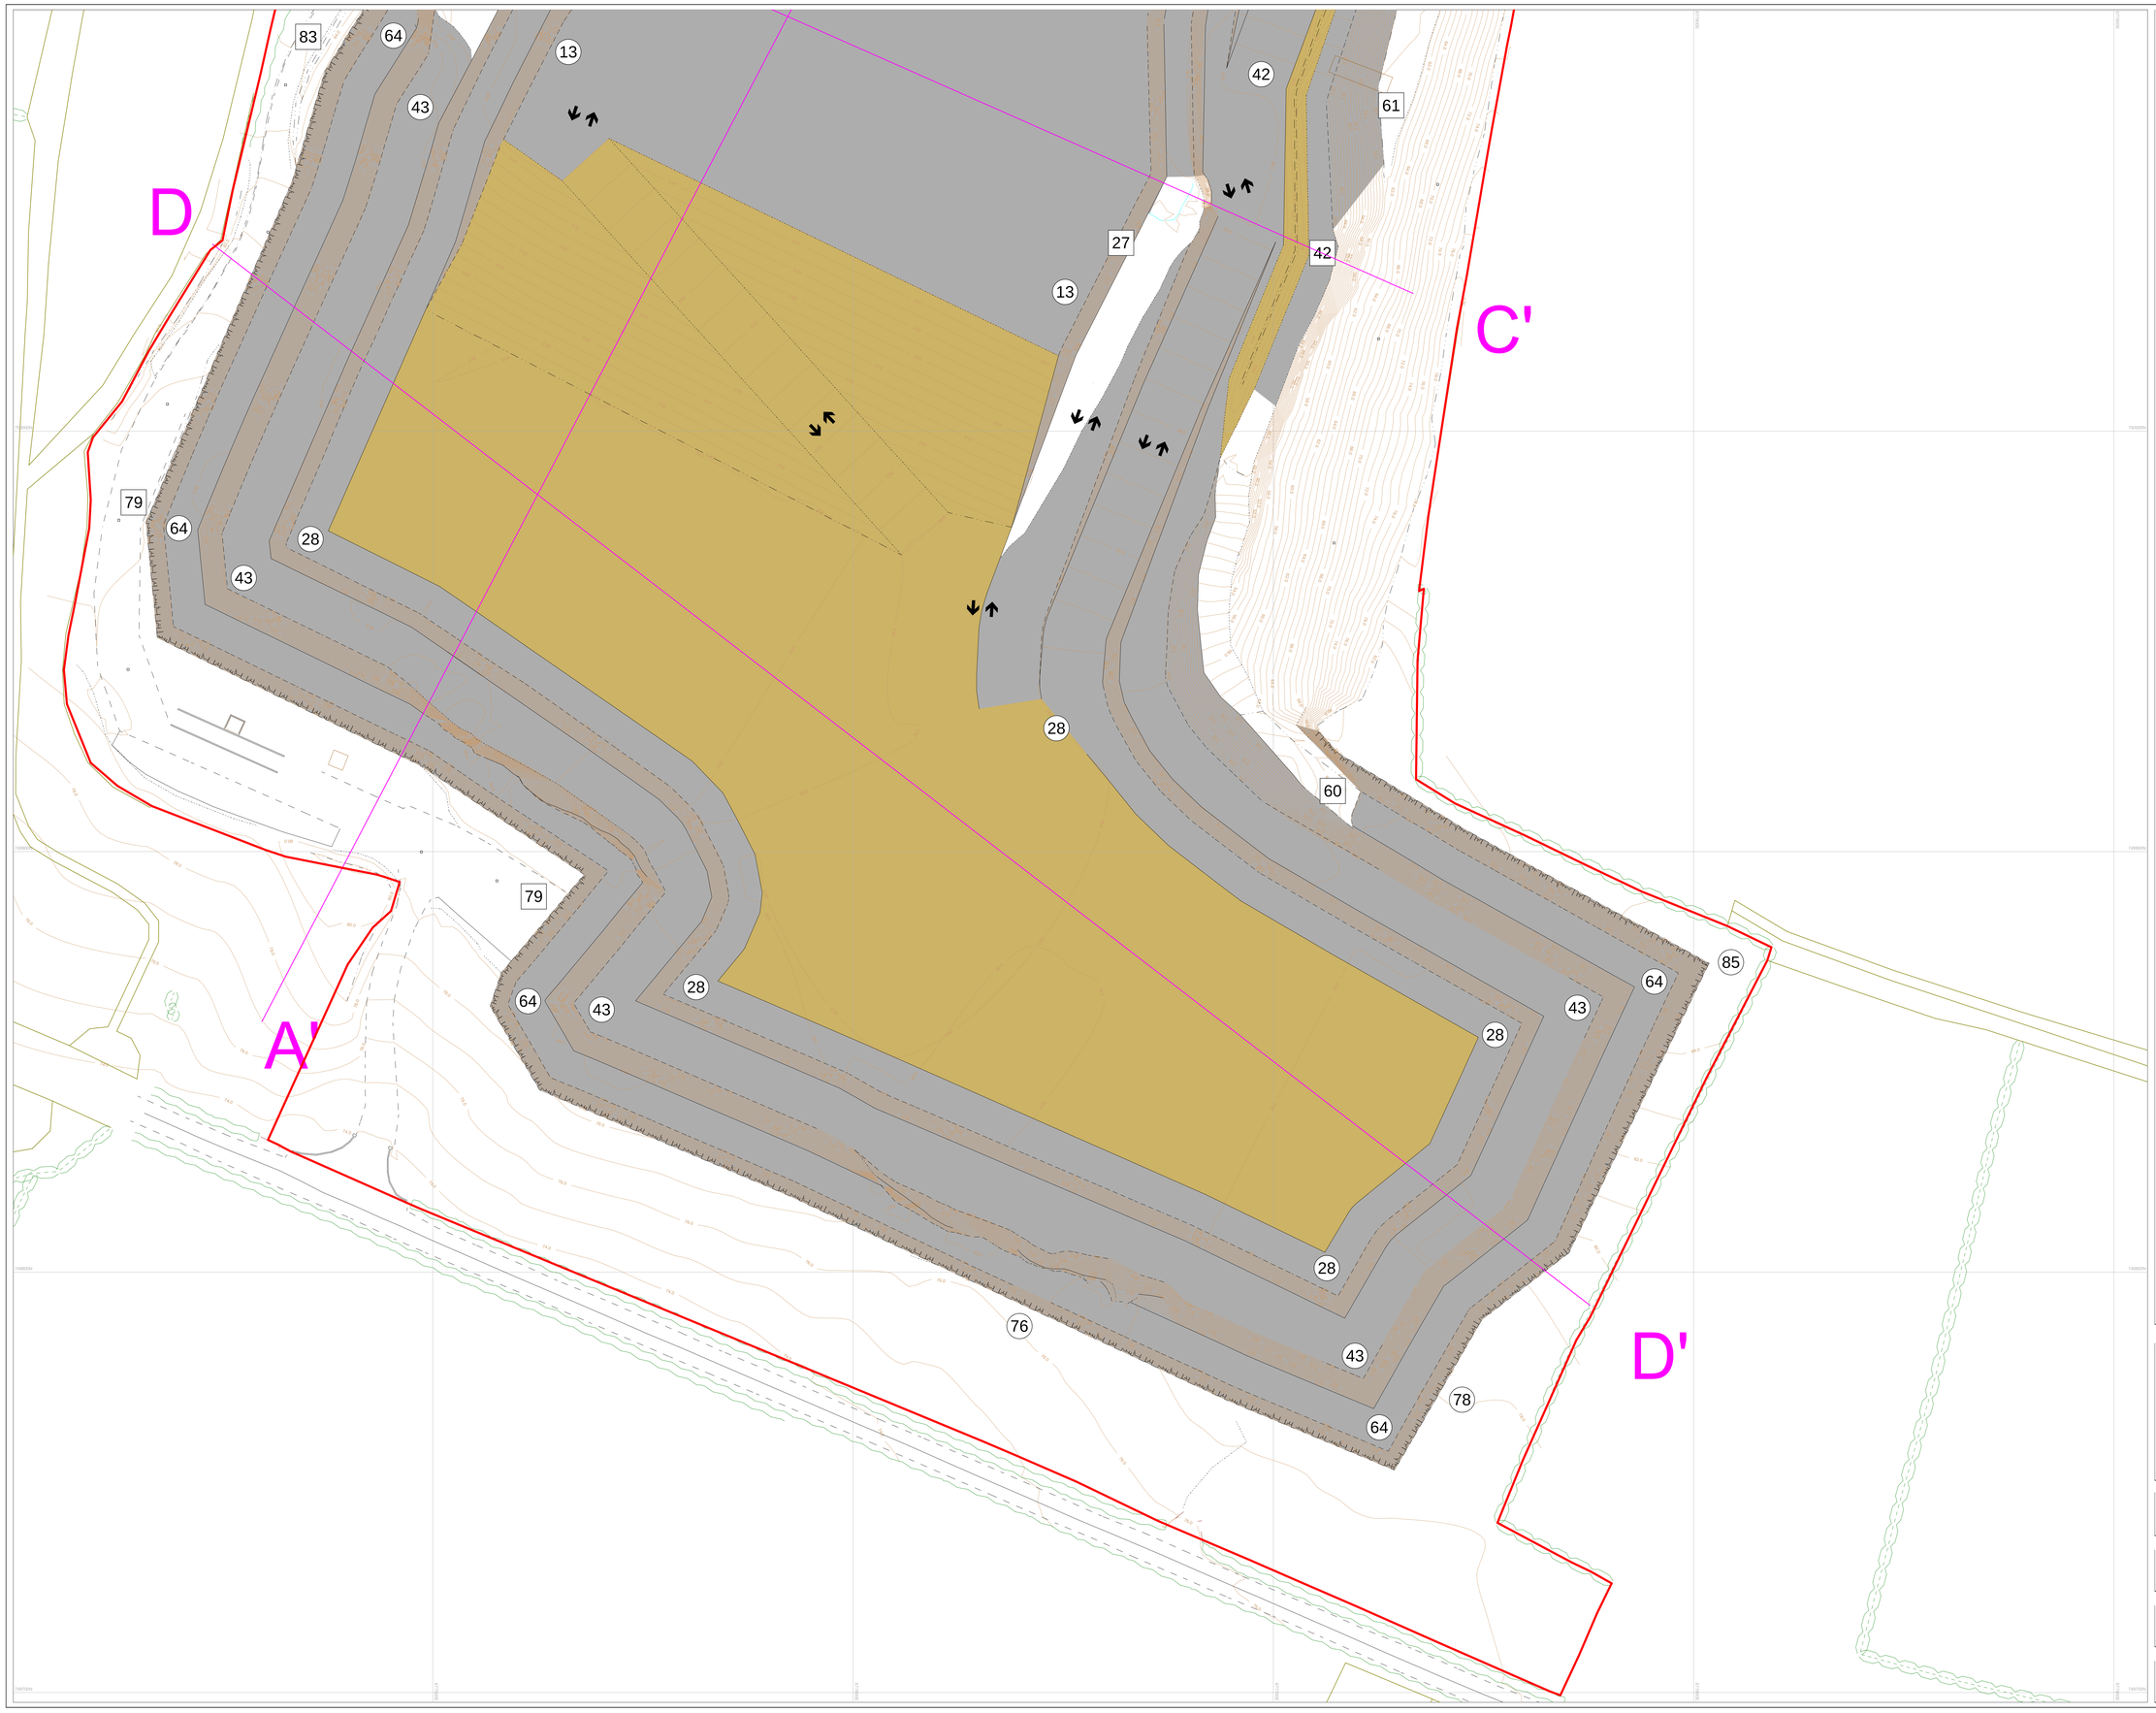

Legend

- Existing Elevation
- (28) Development Elevation
- Dual Vehicle Haul Road
- Single Vehicle Haul Road
- A—A' Cross Section Lines
- Application Boundary

Ordnance Survey Ireland Licence No. EN0042019
©Ordnance Survey Ireland/Government of Ireland
Projection= IRENET95_Irish_Transverse_Mercator
Extracted from

Map Series	Map Sheets
1:2,500	2915-B
1:5,000	2915
1:5,000	2847

N

Quarry Design®

Tromman Quarry (00153)

s.37L Application for Further Quarrying - Phase 4

Drawn By	Scale
MSW	**1 : 500**
Dwg Nº	Paper Size
181029/05Bv3	**A0L**