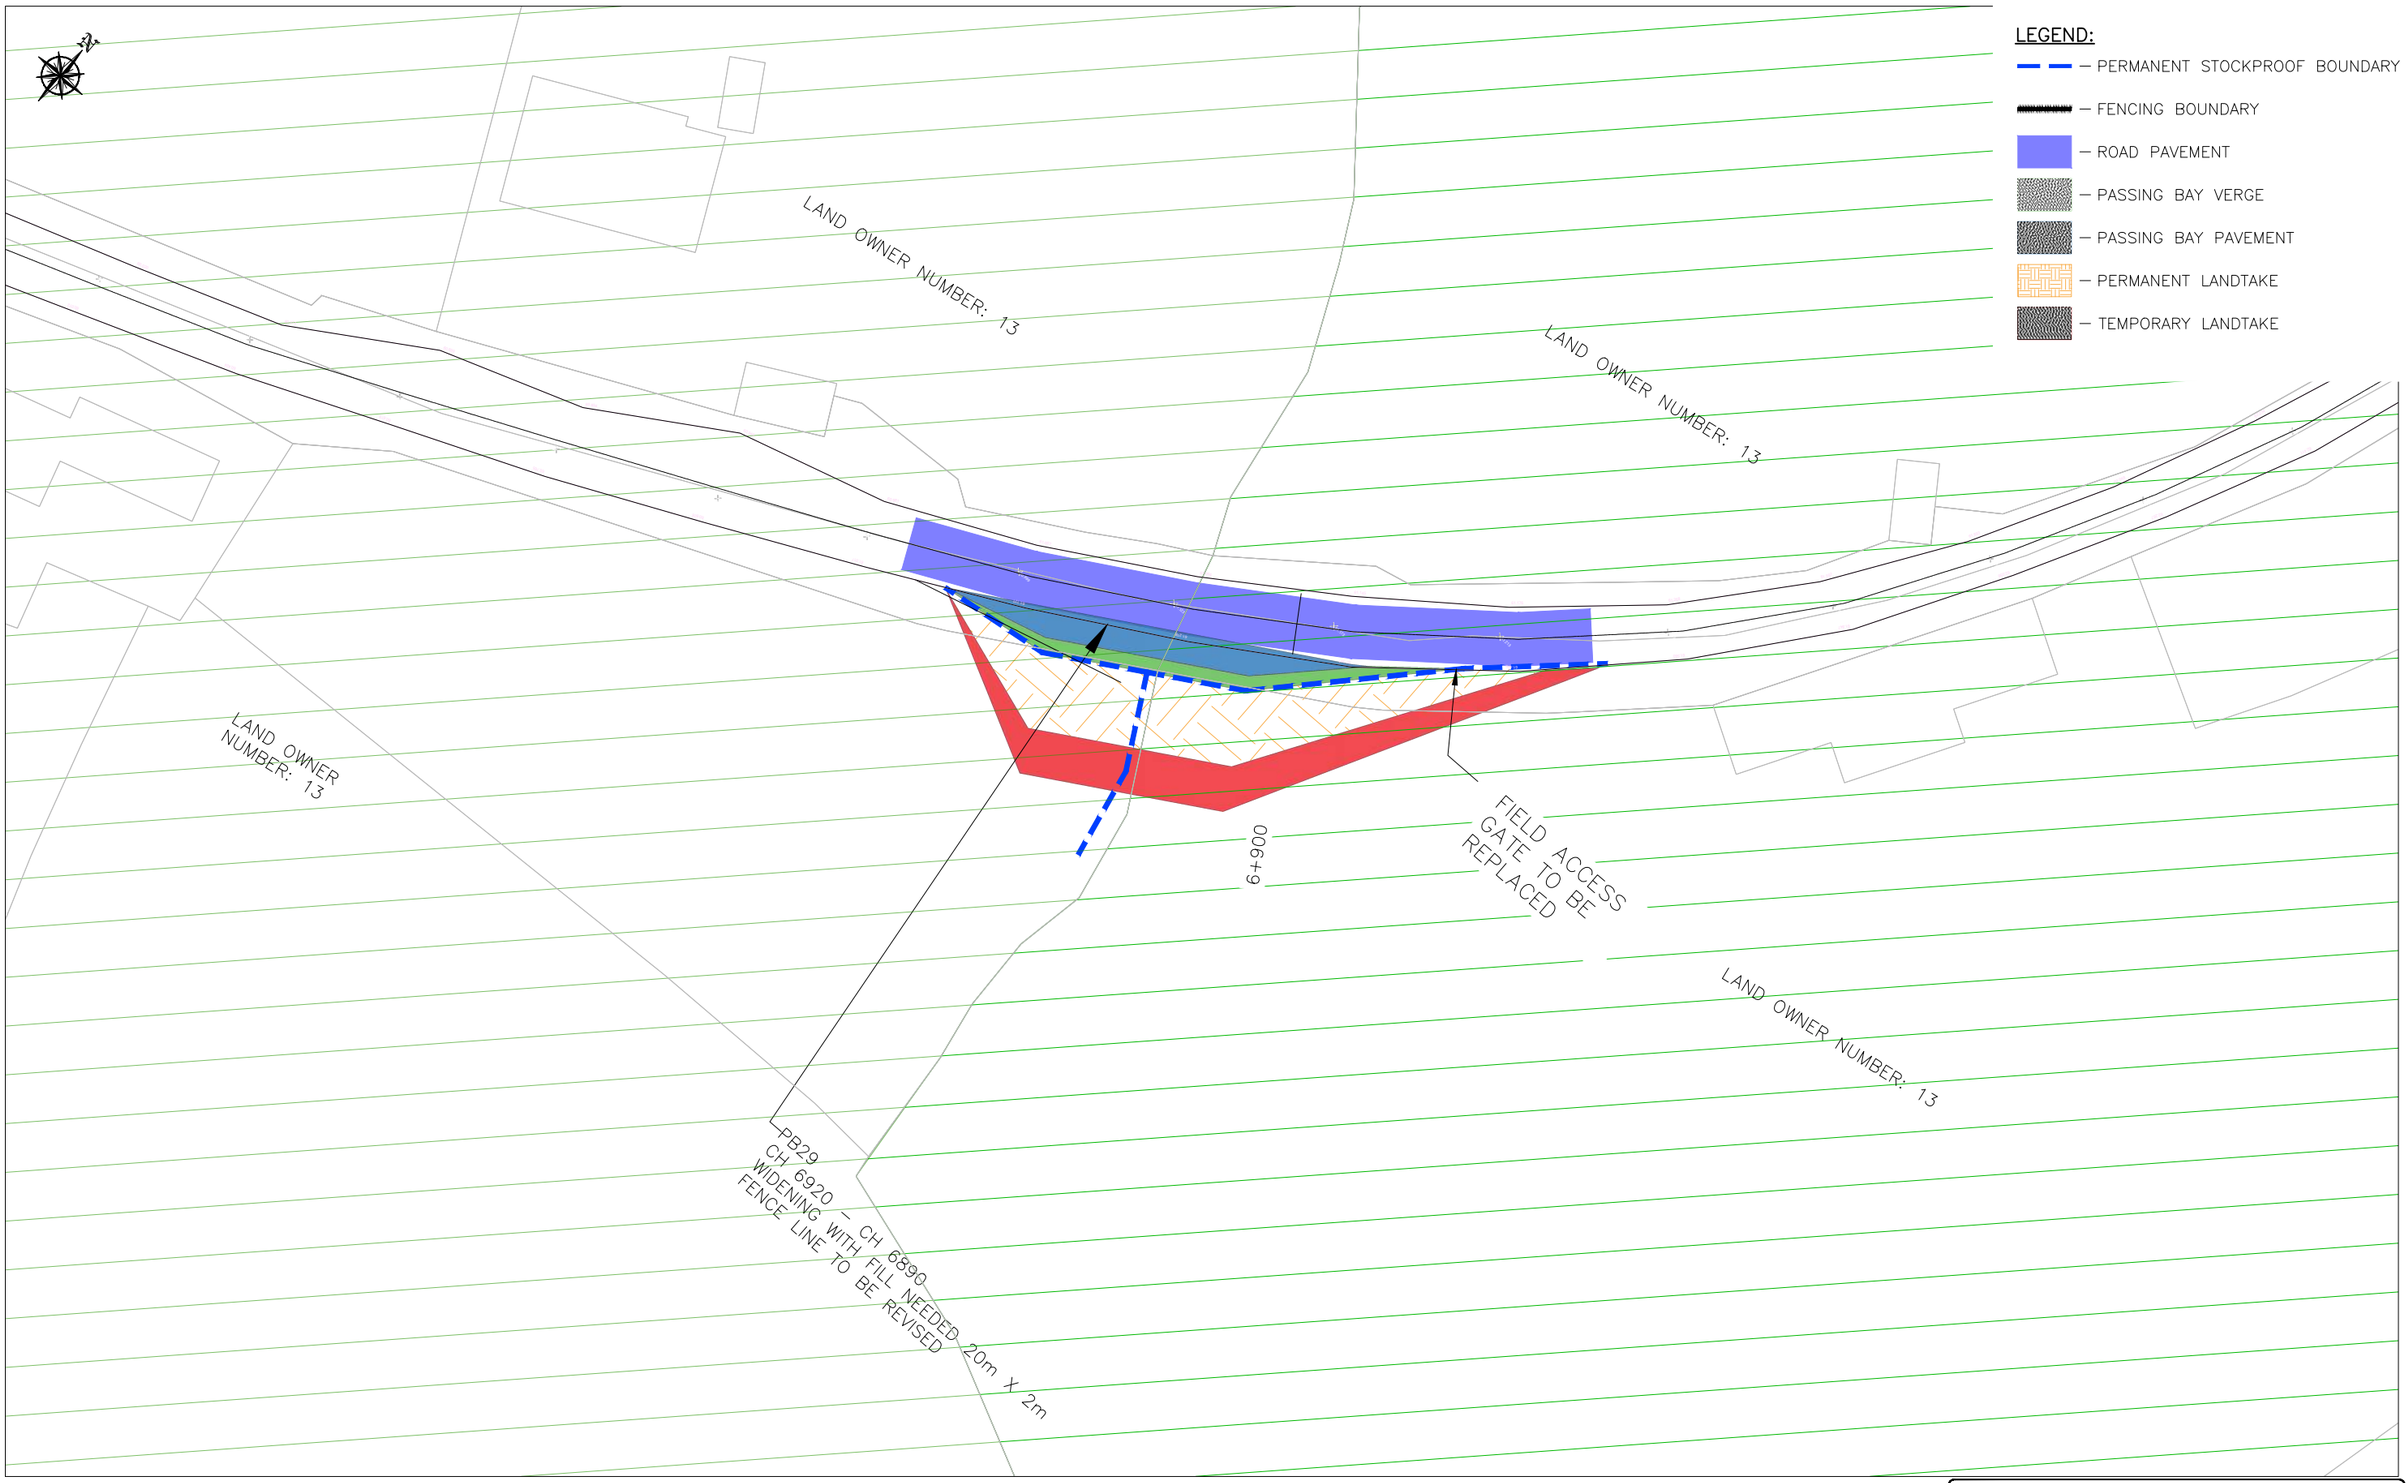

Cork County Council

Fáilte Ireland
National Tourism Development Authority

DURSEY ISLAND CABLE CAR & VISITOR CENTRE DEVELOPMENT

ENVIRONMENTAL IMPACT ASSESSMENT REPORT

STW Scott Tallon Walker ARCHITECTS
Architects and Urban Designers
72 South Mall,
Cork,
T12 VX9A
t +353 (021) 4320744
mail@stwarchitects.com
www.stwarchitects.com

ROD ROUGHAN & O'DONOVAN
Consulting Engineers
Civil - Structural - Transportation - Environmental
Arena House, Arena Road, Sandyford, Dublin 18, Ireland
t +353 (0) 1 294 0800
f +353 (0) 1 294 0820
www.rod.ie

Drawn	Designed	Checked	Approved	Suitability Code - Description
JMK	JB	JK	TD	S4 - Stage Approval

Project Stage	E.I.A.R.
Project Title	Dursey Island Cable Car & Visitor Centre Development
Drawing Title	Figure 4.20 Proposed Passing Bays Along Approach Road Sheet 08 of 10
Drawing Number	Project | Originator | Volume | Location | Type | Role | Number DCCVC - ROD - HGN - SW_AE - DR - CH - 4.20
Scale (A1) 1:200 (A1) 1:400 (A3)	Date: MAR' 2019 | Job No: **18.148** | Rev: -

Ordnance Survey Ireland Licence No EN 0006518
© Ordnance Survey Ireland/Government of Ireland.

10 September 2019 16:12:29 J:\2018\18148\18148-02_WIP\08 MODELS\01 CAD\01 DWG\EIAR DRAWINGS\FIGURE - 4.13-4.22.DWG

DO NOT SCALE USE FIGURED DIMENSIONS ONLY