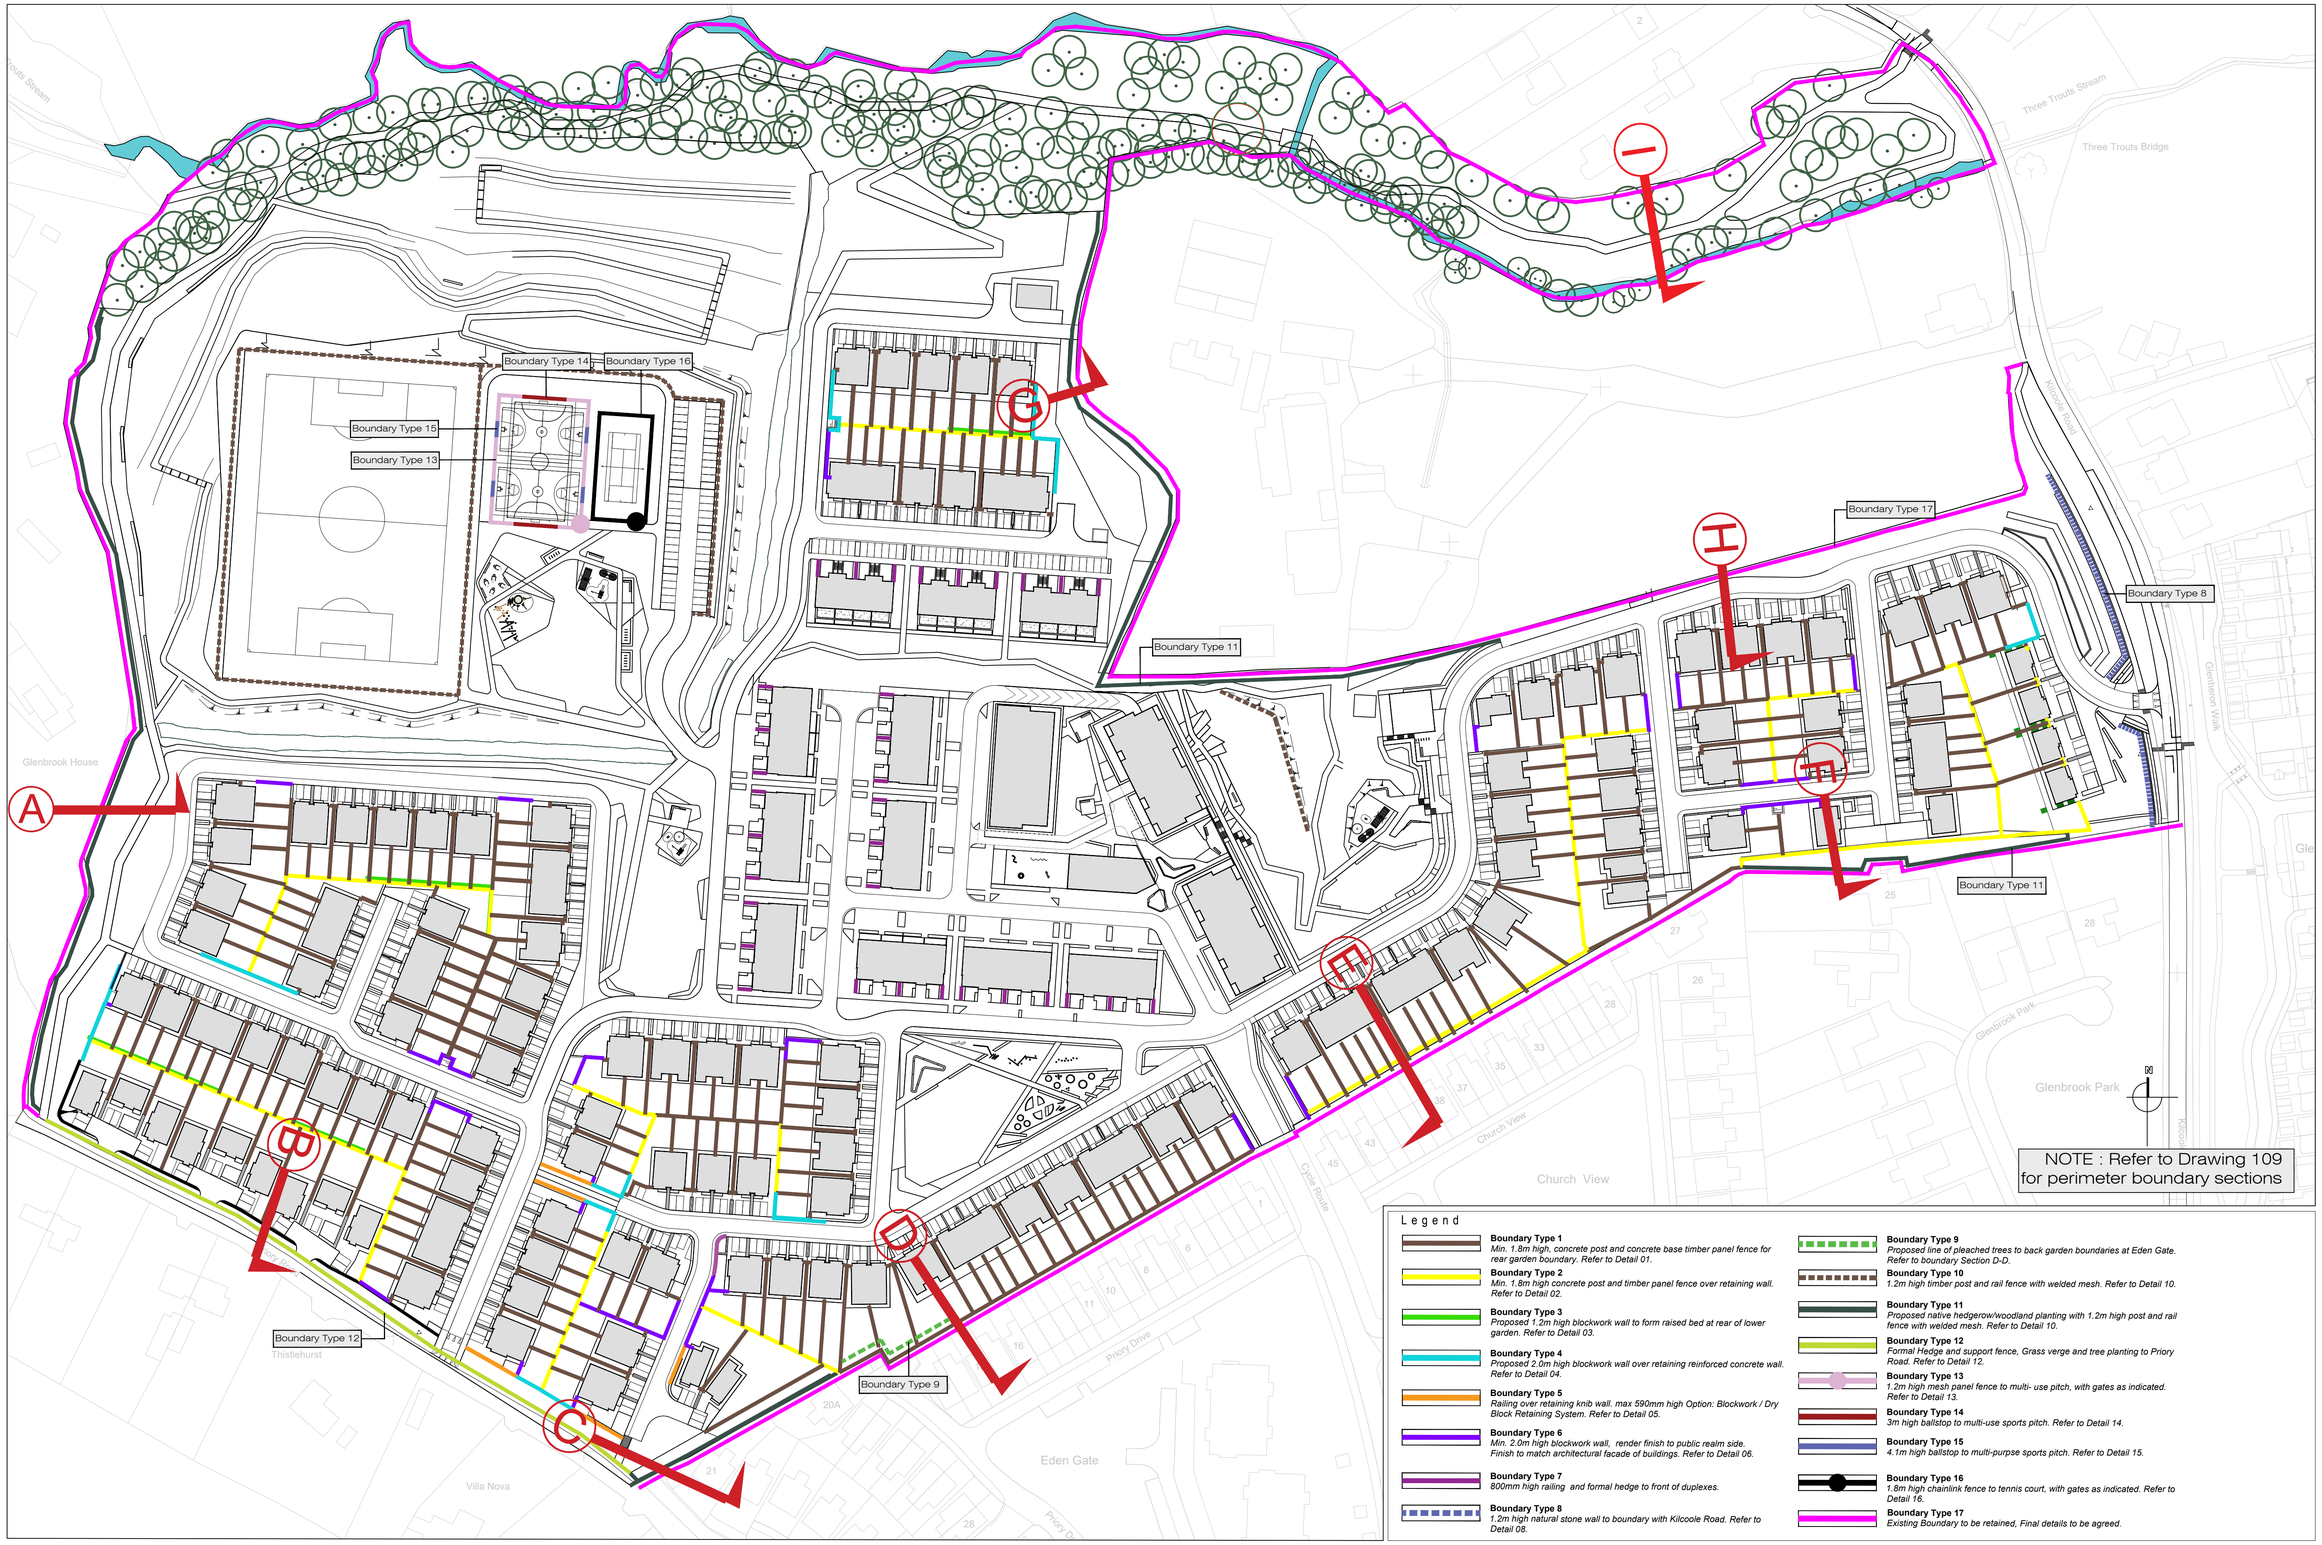

Legend

Boundary Type 1
Min. 1.8m high, concrete post and concrete base timber panel fence for rear garden boundary. Refer to Detail 01.

Boundary Type 2
Min. 1.8m high concrete post and timber panel fence over retaining wall. Refer to Detail 02.

Boundary Type 3
Proposed 1.2m high blockwork wall to form raised bed at rear of lower garden. Refer to Detail 03.

Boundary Type 4
Proposed 2.0m high blockwork wall over retaining reinforced concrete wall. Refer to Detail 04.

Boundary Type 5
Railing over retaining knib wall. max 590mm high Option: Blockwork / Dry Block Retaining System. Refer to Detail 05.

Boundary Type 6
Min. 2.0m high blockwork wall, render finish to public realm side. Finish to match architectural facade of buildings. Refer to Detail 06.

Boundary Type 7
800mm high railing and formal hedge to front of duplexes.

Boundary Type 8
1.2m high natural stone wall to boundary with Kilcoole Road. Refer to Detail 08.

Boundary Type 9
Proposed line of pleached trees to back garden boundaries at Eden Gate. Refer to boundary Section D-D.

Boundary Type 10
1.2m high timber post and rail fence with welded mesh. Refer to Detail 10.

Boundary Type 11
Proposed native hedgerow/woodland planting with 1.2m high post and rail fence with welded mesh. Refer to Detail 10.

Boundary Type 12
Formal Hedge and support fence, Grass verge and tree planting to Priory Road. Refer to Detail 12.

Boundary Type 13
1.2m high mesh panel fence to multi- use pitch, with gates as indicated. Refer to Detail 13.

Boundary Type 14
3m high ballstop to multi-use sports pitch. Refer to Detail 14.

Boundary Type 15
4.1m high ballstop to multi-purpse sports pitch. Refer to Detail 15.

Boundary Type 16
1.8m high chainlink fence to tennis court, with gates as indicated. Refer to Detail 16.

Boundary Type 17
Existing Boundary to be retained, Final details to be agreed.

rev	date	drawn	description

THIS DRAWING IS COPYRIGHT ©

notes DO NOT SCALE figured dimensions only to be taken from this drawing

job Farrankelly, Greystones, Co. Wicklow
Cairn Homes Properties Ltd.

drg Boundary Treatments Plan

Scales	Status
1:1000@A1	PLANNING
Date 02.09.19	Drn. MM Chd. SK Passed
Job No. 285	Drawing No. 108 Rev.

Kevin Fitzpatrick | Landscape Architecture
7 Abbey Business Park
Grange Drive
Dublin 13
T- 00353 (0)1 8326715 E- info@kfla.ie W- www.kfla.ie

File Name: S:\Active\285_Farrankelly\working\0285_101-109_310719 REV B.dwg INFO September 04, 2019 10:37am