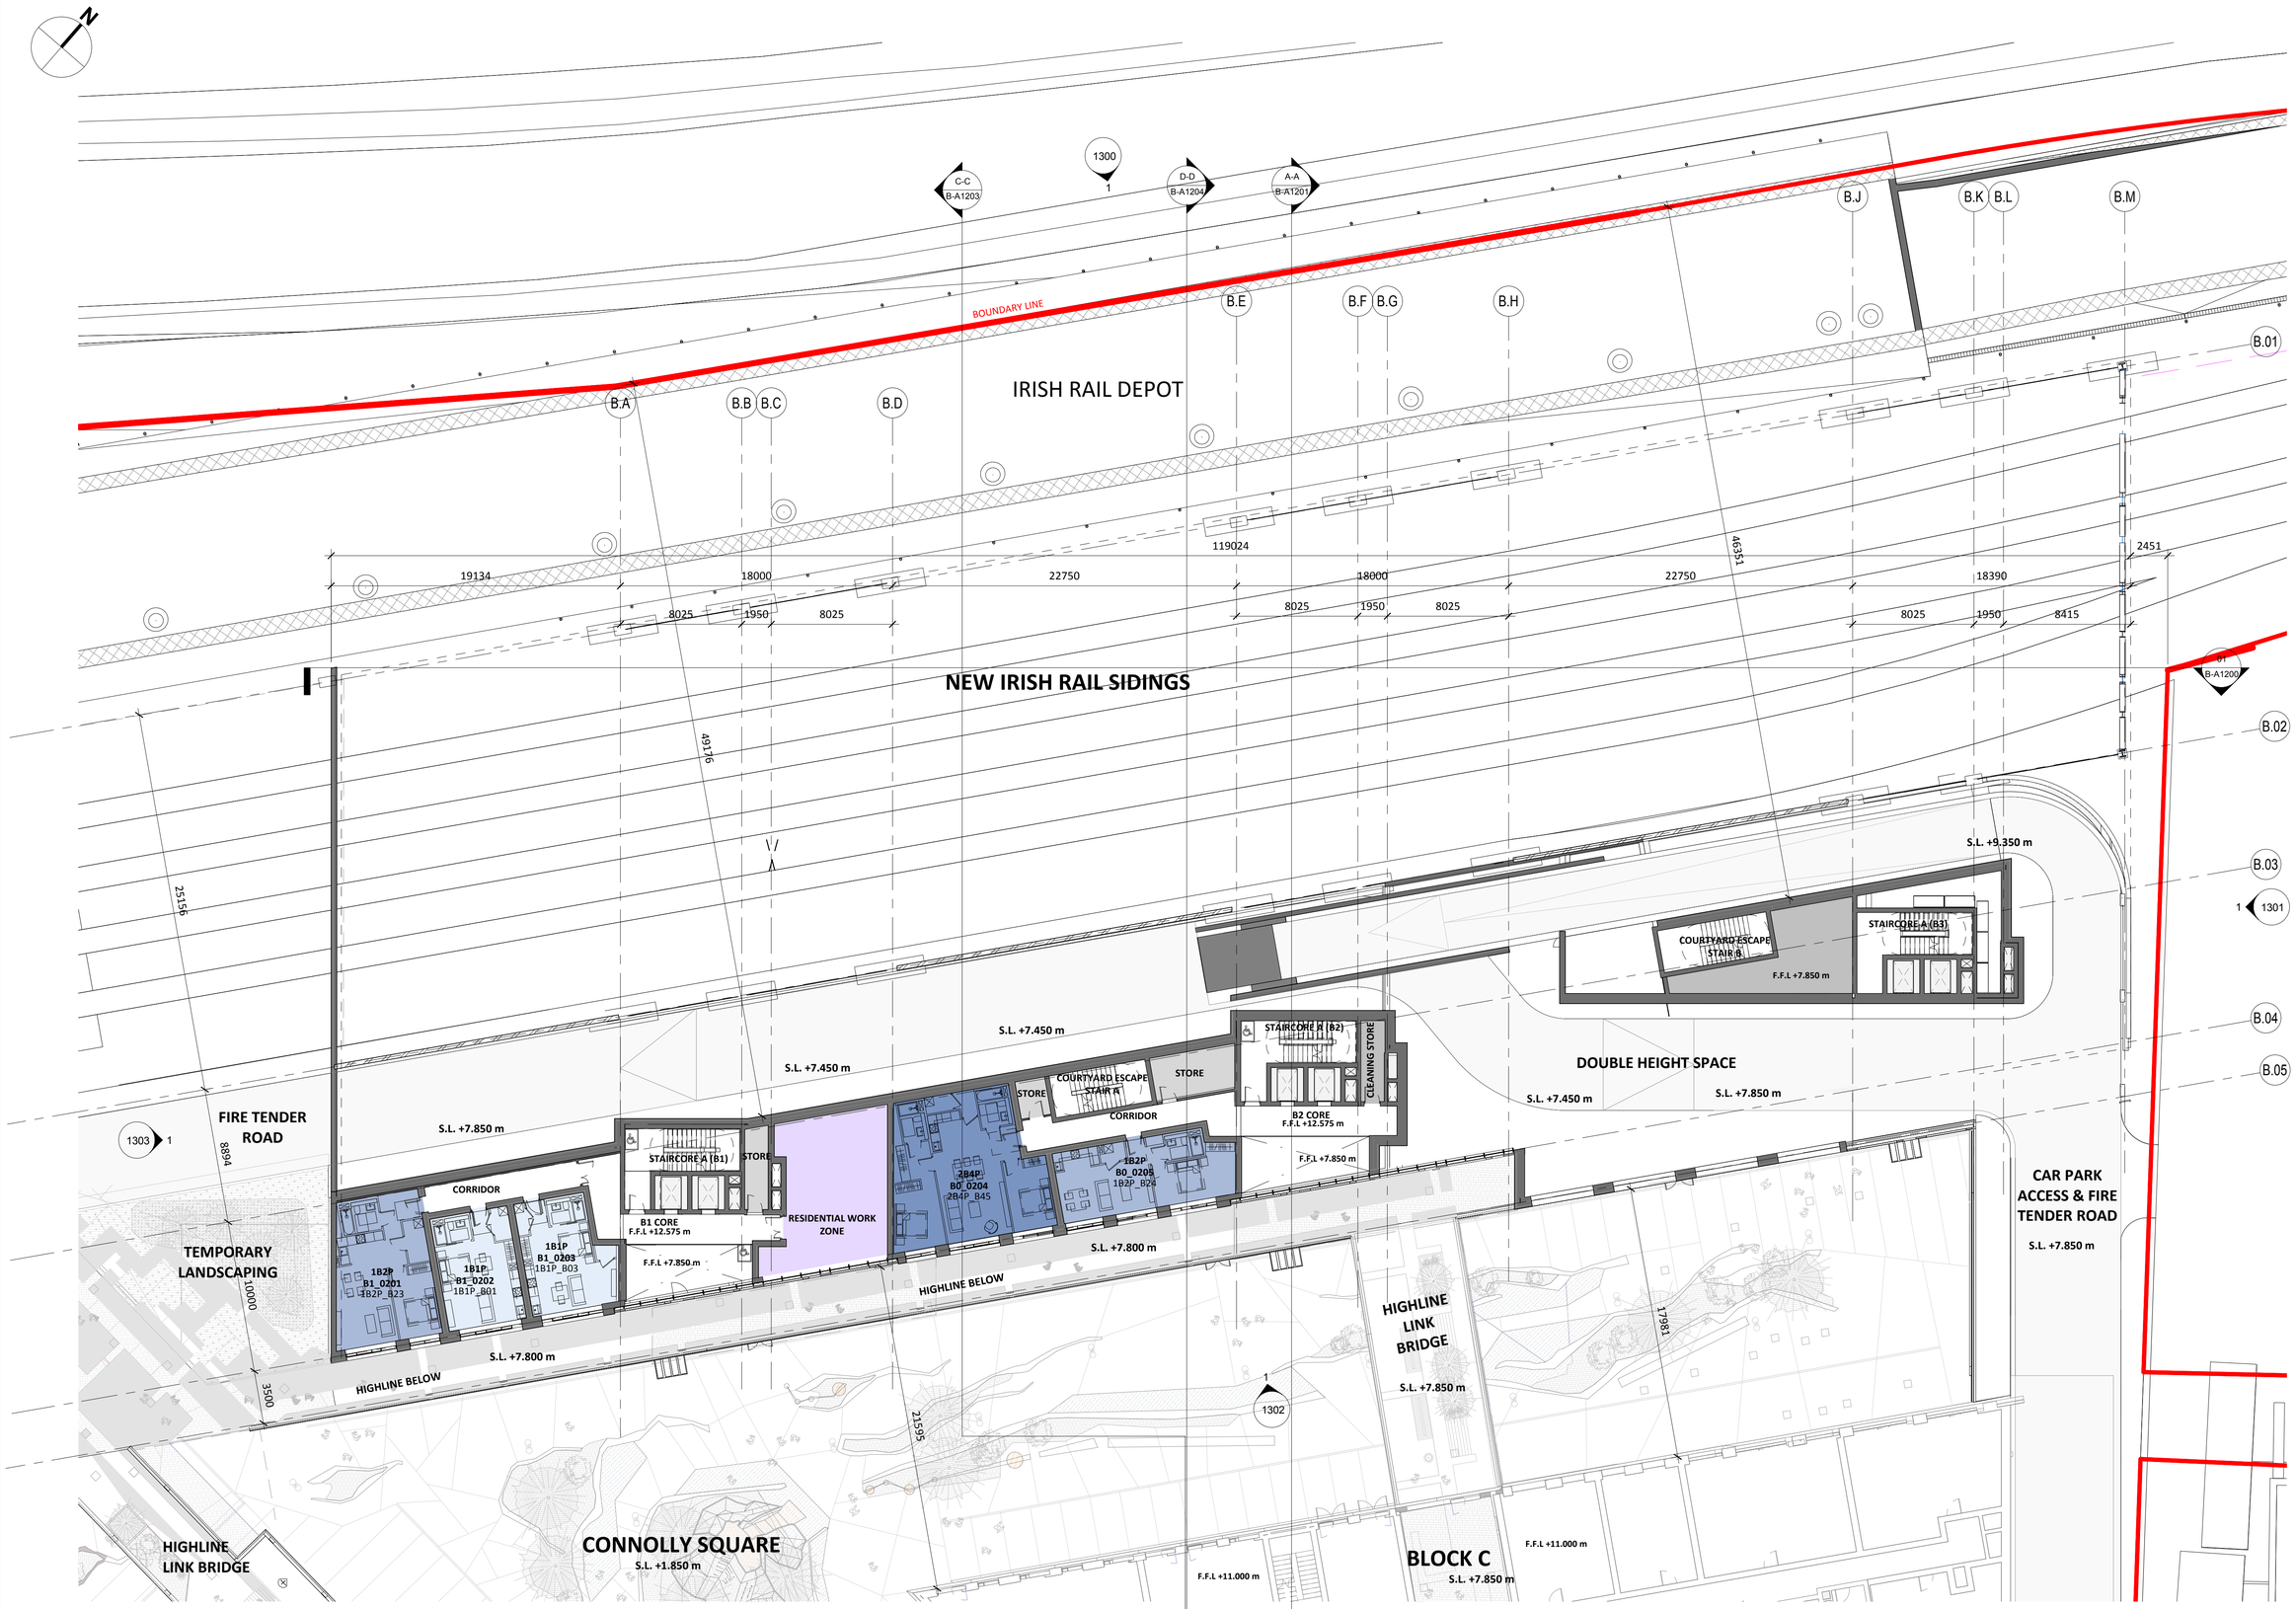

1 **BLOCK B PLAN_LEVEL 02**
1 : 200

All dimensions to be checked on site. Figured dimensions take preference over scaled dimensions. Any errors or descrepancies to be reported to the Architects.This drawing may not be edited or modified by the recipient.

A1

Copyright and ownership of this drawing is vested in RKD Architects, whose prior written consent is required for its use, reproduction or for publication to any third party. All rights reserved by the law of copyright and by international copyright conventions are reserved to RKD Architects and may be protected by court proceedings for damages and/or injunctions and costs.
RKD Architects' Quality Management Systems are certified to ISO 9001:2015.

Notes:

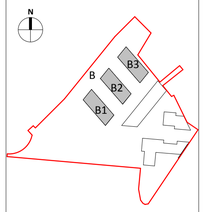

SITE BOUNDARY

Notes :

All levels shown are to the Irish Transverse Mercator (ITM) and are displayed in meters (m).
All levels shown relate to the Malin Head datum.
All dimensions shown in millimeters (mm)
Symbol indicates top of floor level and relates to Malin Head datum

USE

	STUDIO APARTMENT
	1 BED APARTMENT
	2 BED APARTMENT
	3 BED APARTMENT
	INTERNAL RESIDENTIAL AMENITIES
	RETAIL
	COMMUNITY
	ANCILLARY USE

Rev.	Date	Description
A	OCT 2019	Issued for Planning Application Submission

STATUS: PLANNING

PROJECT: THE CONNOLLY QUARTER

PROJECT ADDRESS: Lands to the Rear of Connolly Station, Dublin 1

DWG TITLE: BLOCK B PLAN_LEVEL 02

DWG NO.: 18135-RKD-B-02-DR-A-1102

REV.	PROJECT NO.	SCALE
A	18135	1 : 200

DATE	DRN	CHK
JUN 2019	AMG	CS

RKD
59 Northumberland Rd
Ballsbridge, Dublin 4
D04 WP89, Ireland
+353 1 668 1055
mail@rkd.ie
rkd.ie

ARROW
Nørre Farimagsgade 13, st th
DK-1364 Copenhagen K
Denmark
+45 4226 2860
info@arrowarchitects.com
www.arrowarchitects.com