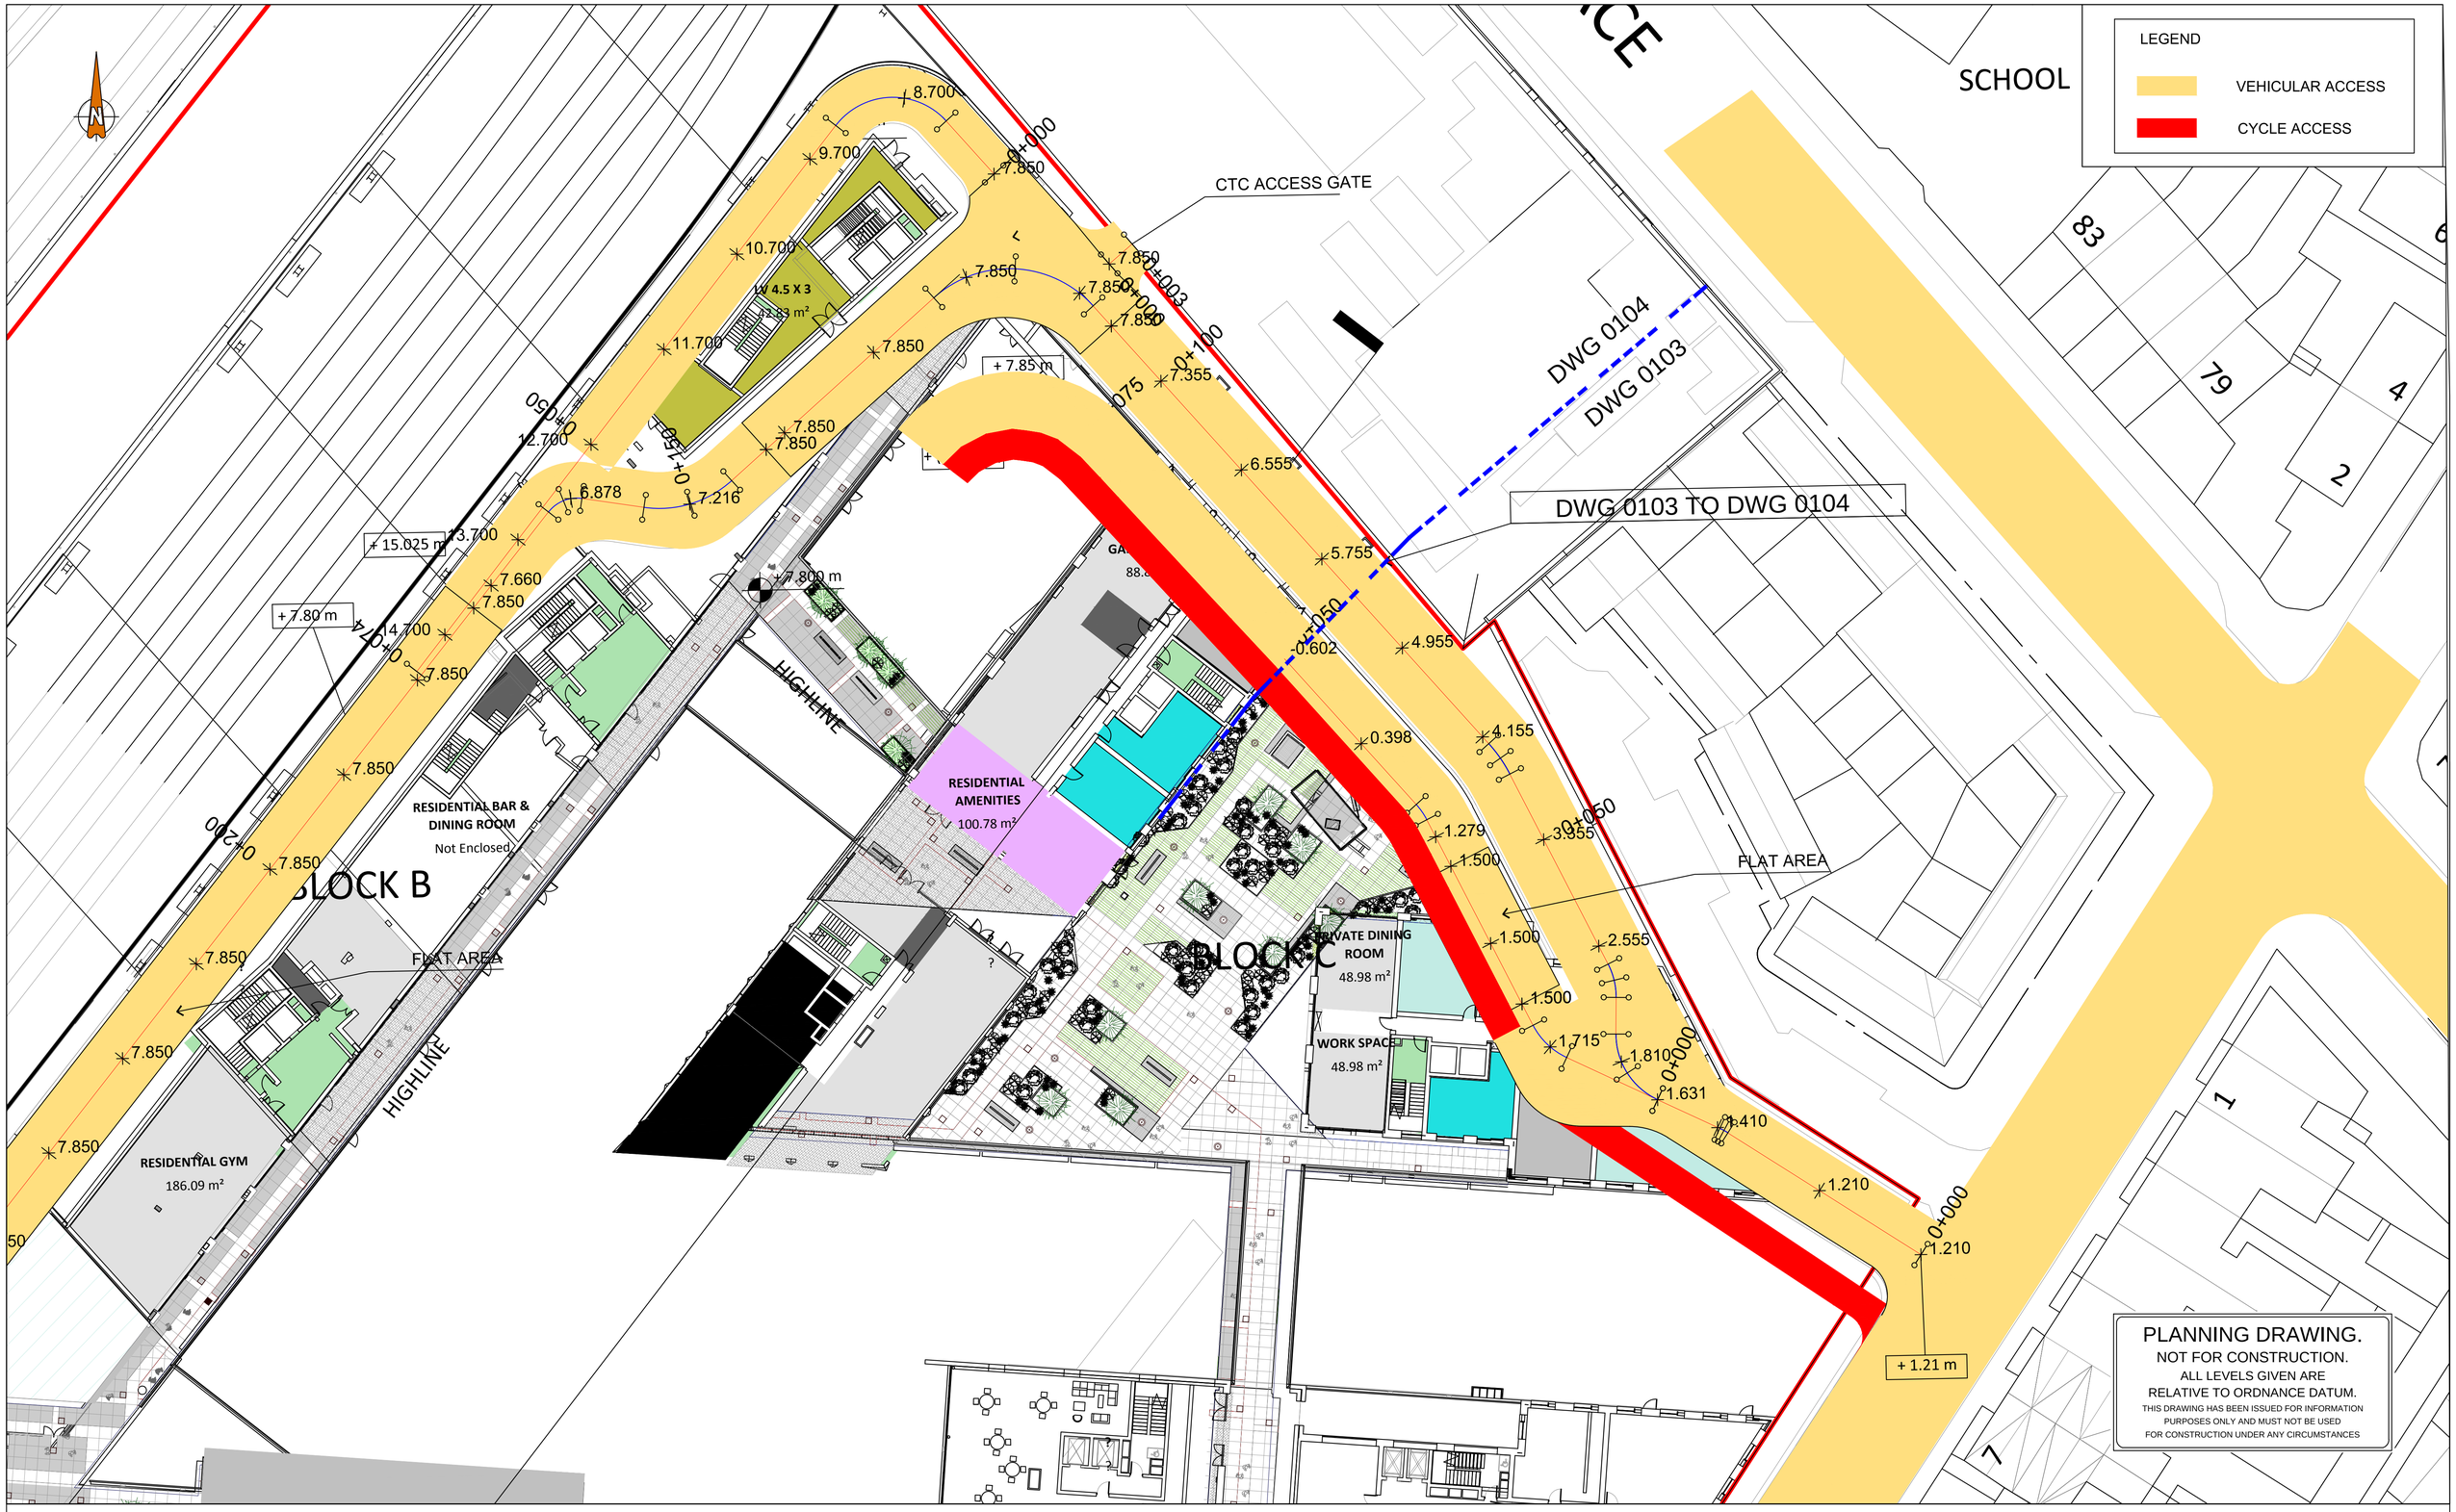

- FOR SETTING OUT REFER TO ARCHITECT'S DRAWINGS.
- THIS DRAWING TO BE READ IN CONJUNCTION WITH ALL OTHER ARCHITECTURAL AND ENGINEERING DRAWINGS AND ALL OTHER RELEVANT DRAWINGS AND SPECIFICATIONS.
- DO NOT SCALE THIS DRAWING. USE FIGURED DIMENSIONS ONLY.
- NO PART OF THIS DOCUMENT MAY BE REPRODUCED OR TRANSMITTED IN ANY FORM OR STORED IN ANY RETRIEVAL SYSTEM OF ANY NATURE WITHOUT THE WRITTEN PERMISSION OF O'CONNOR SUTTON CRONIN AS COPYRIGHT HOLDER EXCEPT AS AGREED FOR USE ON THE PROJECT FOR WHICH THE DOCUMENT WAS ORIGINALLY ISSUED.

Rev No.	Date	Revision Note	Drn by	Chkd by
C01	19.06.19	STAGE COMPLETE - PLANNING	OG	PM

Rev No.	Date	Revision Note	Drn by	Chkd by

Head Office,
9 Prussia Street,
Dublin 7.
D07 KT57

TEL +353 (0)1 8682000

e: contactus@ocsc.ie
w: www.ocsc.ie

OCSC
O'CONNOR | SUTTON | CRONIN
Multidisciplinary Consulting Engineers

Dublin | London | Belfast | Galway | Cork

Client: OXLEY HOLDINGS LTD
Project: CONNOLLY QUARTER

Title: RAMP ACCESS
FIRST FLOOR
PLAN LAYOUT

Code	Originator	Zone	Level	Type	Role	Number	Status	Revision
O635	OCSC	XX	XX	DR	C	0104	A1	C01

Date: 19.06.19 Scale: 1:250 @ A1 Drn by:OG Chkd by:PM Aprvd by:MOR