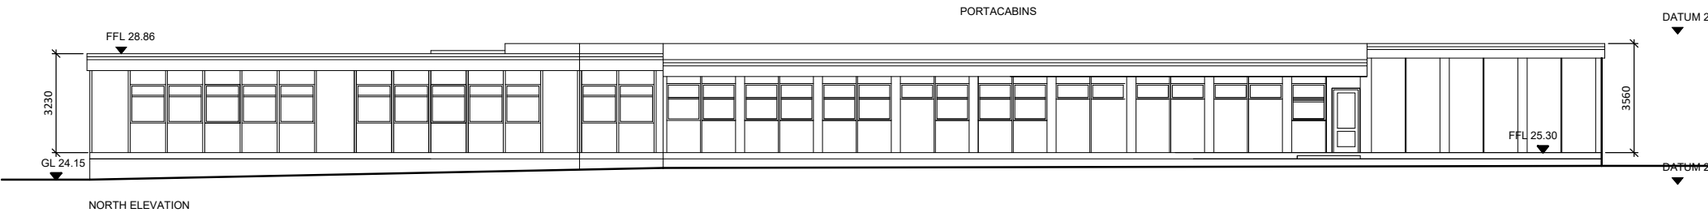

NORTH ELEVATION

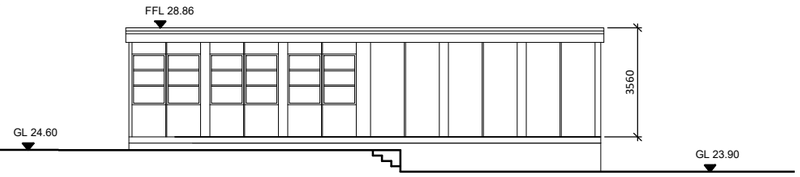

WEST ELEVATION

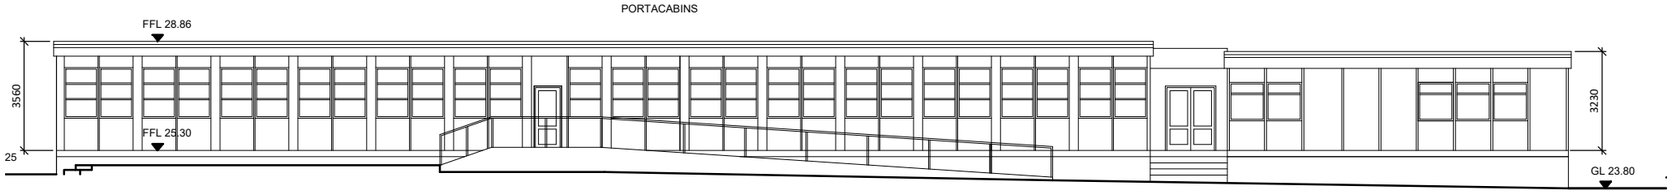

SOUTH ELEVATION

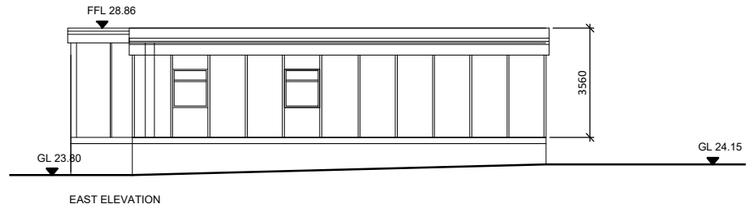

EAST ELEVATION

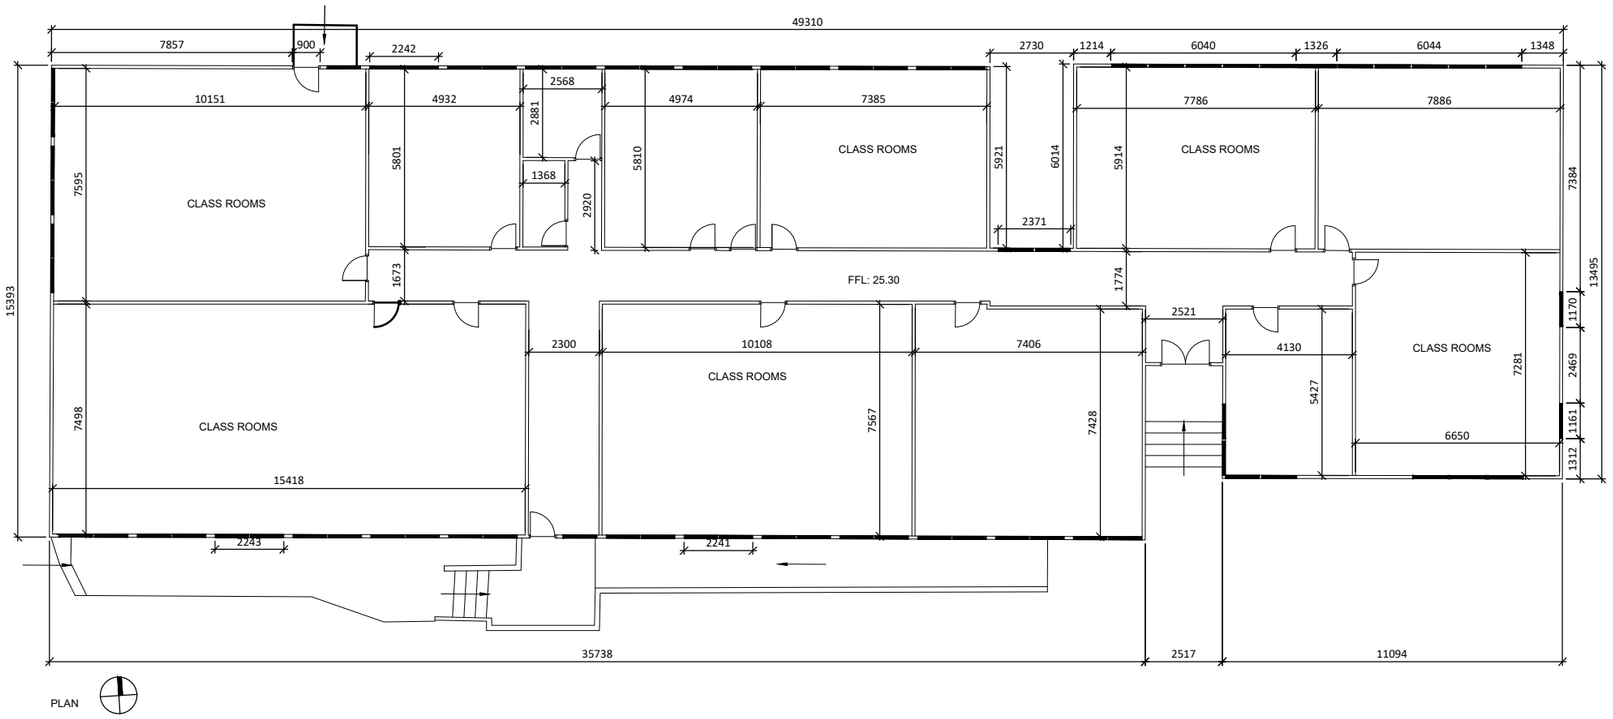

PLAN

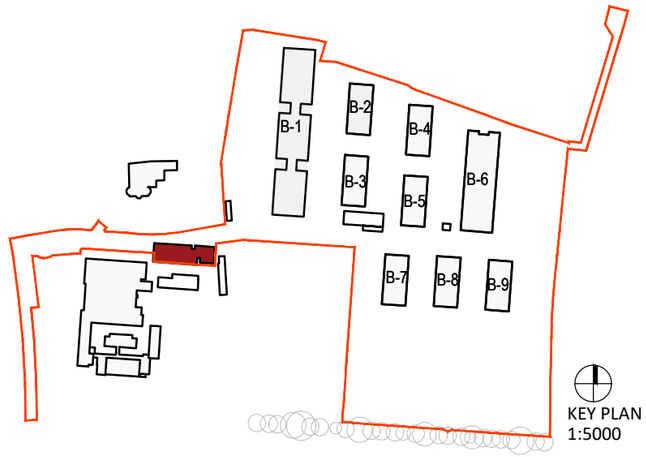

KEY PLAN
1:5000

Revision Description	Date	Rev. No.	Issued by

Figured dimensions only to be used. This drawing is copyright of O'Mahony Pike Architects Ltd. All information is shared as per approved use in accordance with BS1192(2007) + A2(2016), Table 5; Standard Codes for Suitability of Models and Documents. If 'Information Approval Check' is empty, this information has been shared at S0 - WIP.

o'mahony pike
architecture|urban design
email: info@omahonypike.com
tel: +353 1 202 7400
fax: +353 1 283 0822
www.omahonypike.com

Dublin
The Chapel
Mount St. Anne's
Milltown, Dublin 6
D06 XN52 Ireland

Cork
26 South Mall
Cork City
Co. Cork
T12 R2RV Ireland

Project No.: 1627
Scale @ A3: 1:200
Project Lead: JM
Date Printed: OCT 2019
Drawn By:
Current Rev.:
Model No.: 1627-OMP-XX-GF-A-XX-000001
Purpose: DEMOLITION PLANNING

Project: SAINT PAUL'S RESIDENTIAL DEVELOPMENT
Location: SYBIL HILL ROAD, RAHENY, DUBLIN
Client: CREKAV TRADING GP LTD

Drawing Title: TEMPORARY CLASSROOM BLOCK FOR DEMOLITION
Drawing No.: 1627-OMP-00-00-DR-A-XX-01001

Suitability - Checked By - Date