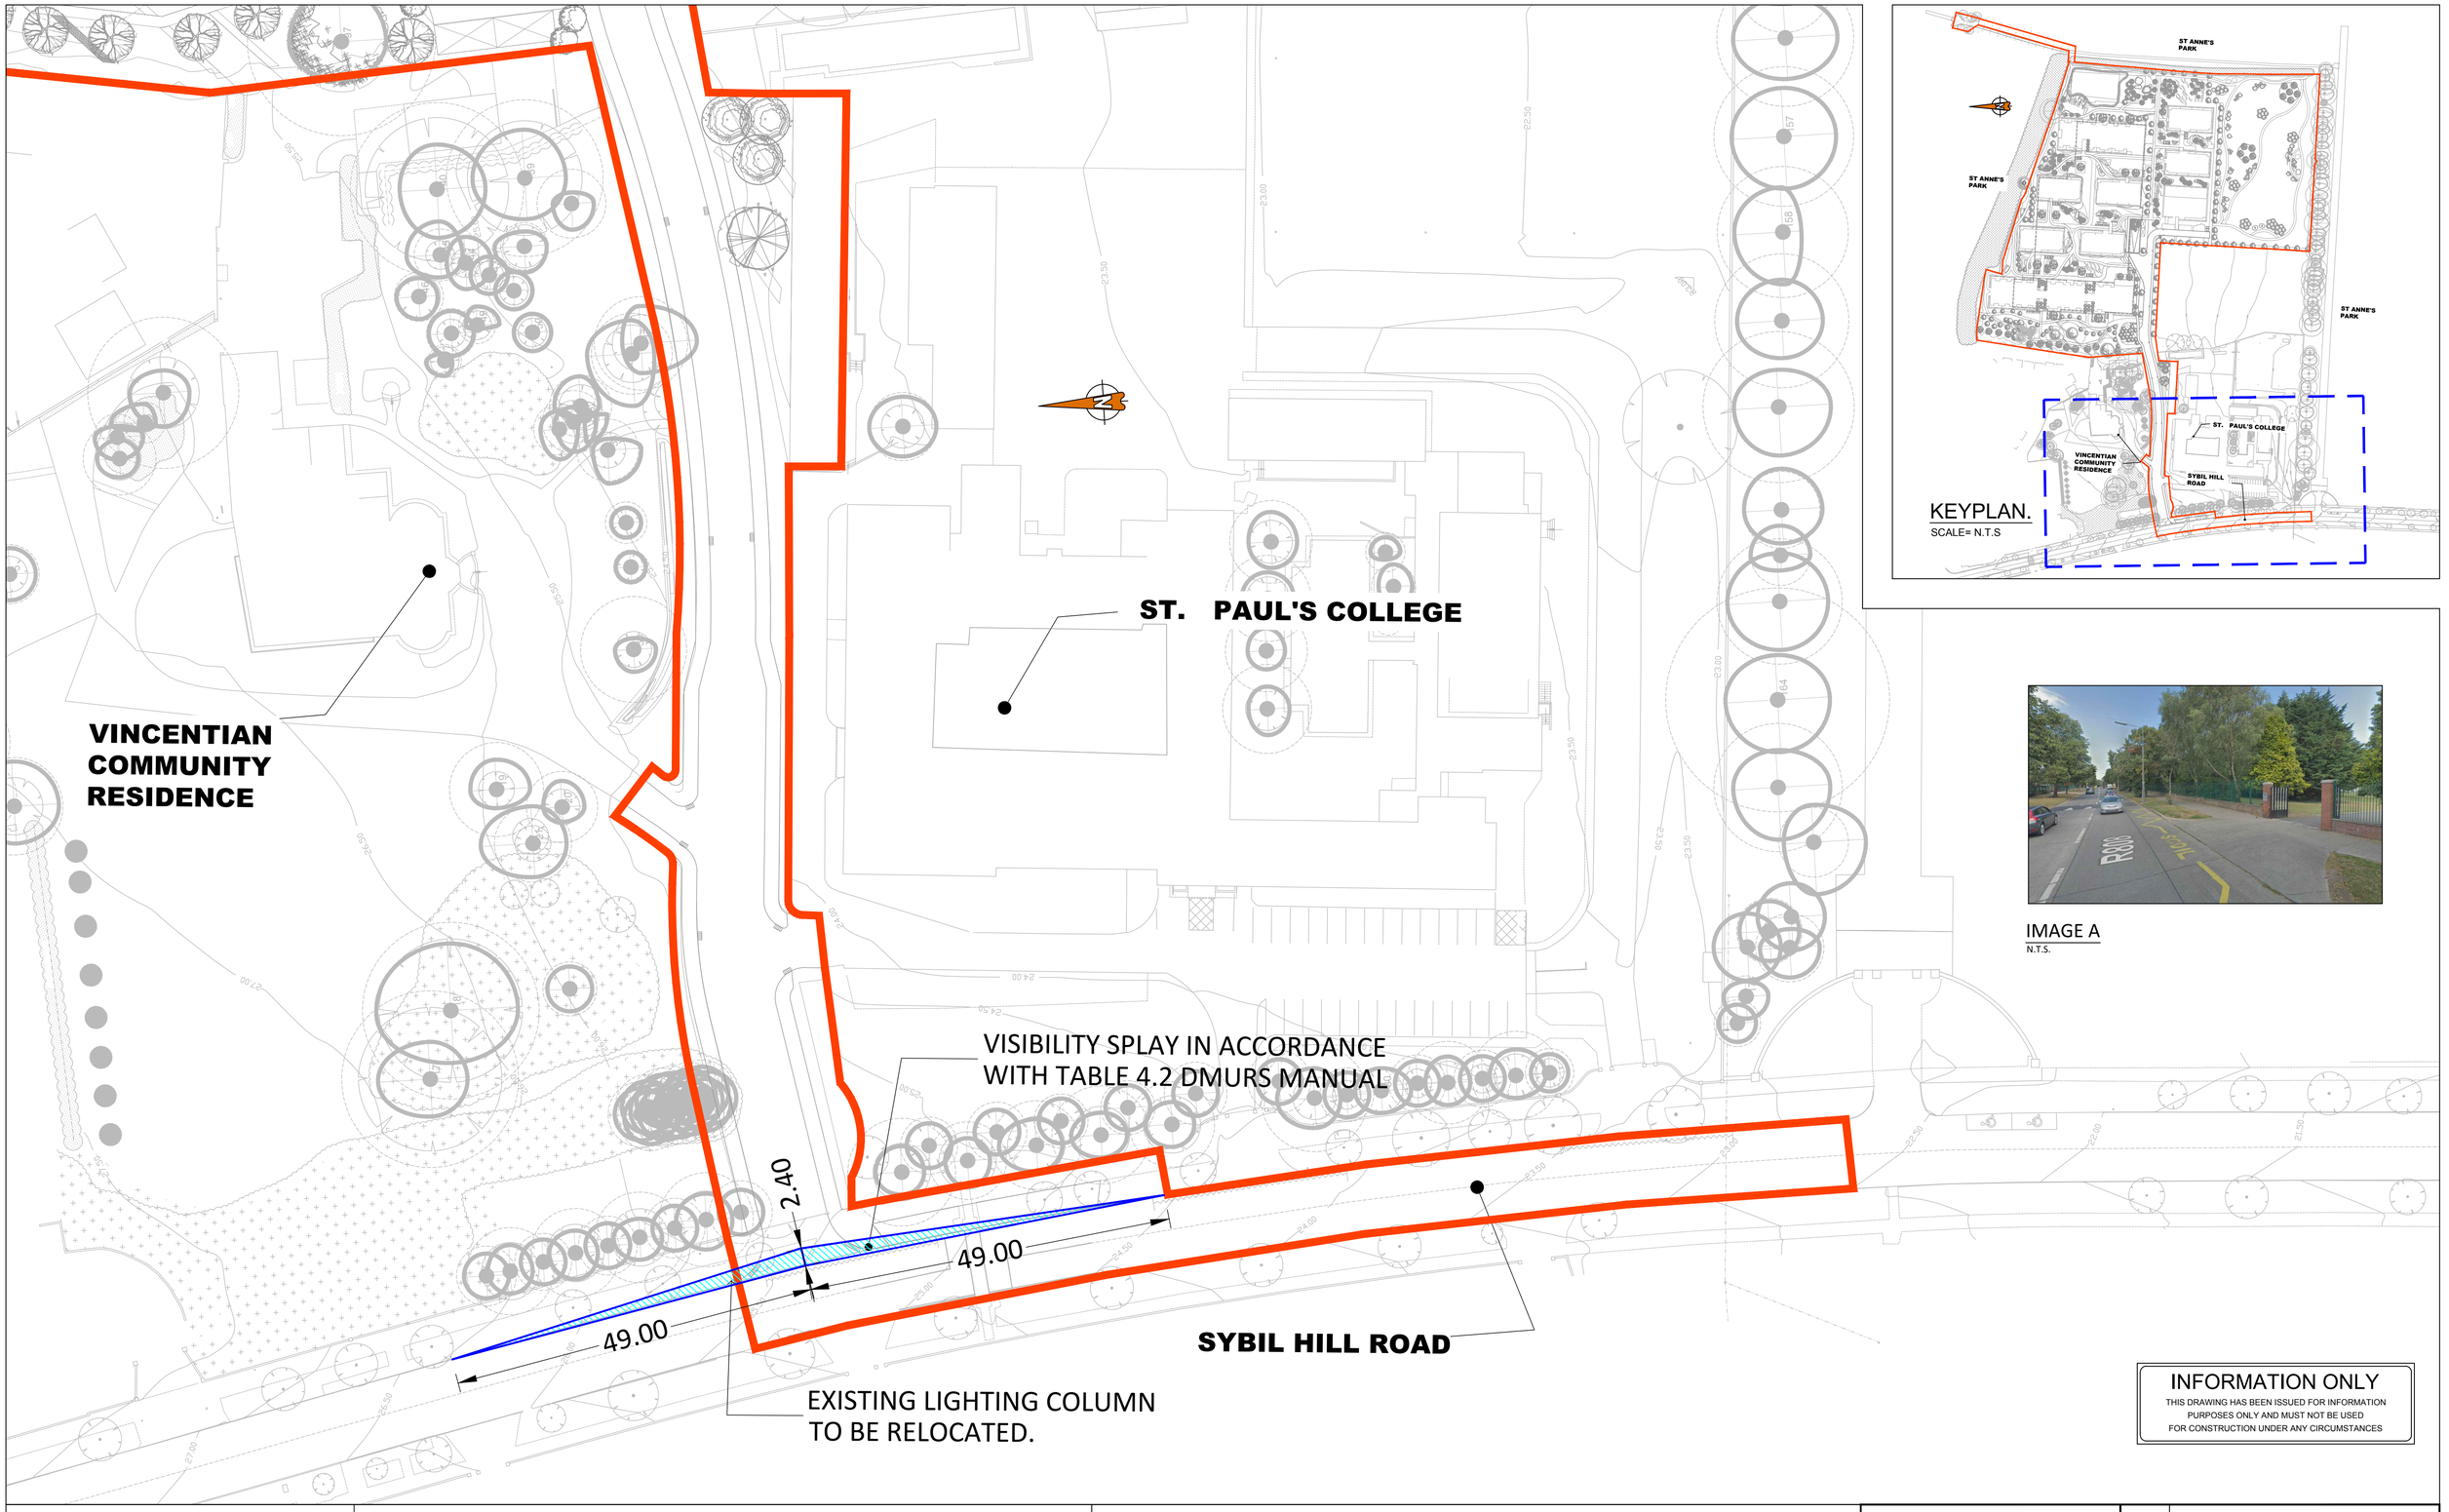

KEYPLAN.
SCALE= N.T.S

IMAGE A
N.T.S.

INFORMATION ONLY
THIS DRAWING HAS BEEN ISSUED FOR INFORMATION PURPOSES ONLY AND MUST NOT BE USED FOR CONSTRUCTION UNDER ANY CIRCUMSTANCES

NOTES

1. For setting out refer to Engineer's drawings.
2. This drawing to be read in conjunction with all other Engineering drawings and all other relevant drawings and Specifications.
3. DO NOT SCALE THIS DRAWING. Use figured dimensions only.
4. No part of this document may be reproduced or transmitted in any form or stored in any retrieval system of any nature without the written permission of O'Connor Sutton Cronin as copyright holder except as agreed for use on the project for which the document was originally issued.
5. Ordnance Survey of Ireland licence no. EN0000817 © Government of Ireland

Rev. No.	Date	REVISION NOTE	Drn. By	Chkd. By
P1	30/08/2019	ISSUED FOR INFORMATION	MC	JB
P2	13/09/2019	ISSUED FOR INFORMATION	RB	JB
P3	30/09/2019	ISSUED FOR INFORMATION	MC	JB

Rev. No.	Date	REVISION NOTE	Drn. By	Chkd. By

OCSC
Multidisciplinary Consulting Engineers
O'Connor Sutton Cronin & Associates Ltd.
9 Prussia St.,
Dublin 7.
TEL +353 (0)1 8682000
FAX +353 (0)1 8682100
e: contactus@ocsc.ie
w: www.ocsc.ie

ISO 9001:2008 QUALITY | OHSAS 18001:2007 HEALTH & SAFETY | ISO 14001:2004 ENVIRONMENTAL

Client	Crekav Trading GP Limited.
Project	St. Paul's Residential Development.
Title	VISIBILITY SPLAY

Drn by	Chkd by	Aprvd by
MC	JB	AH

Date 23/08/19 | Scale N.T.S. @ A1 | Dwg. No. N251 -C08 | Revision P3

Office Locations | Dublin (Head Office) | London | Cork | Galway | Belfast | Warsaw | Bucharest | Moscow | Abu Dhabi | Libya |