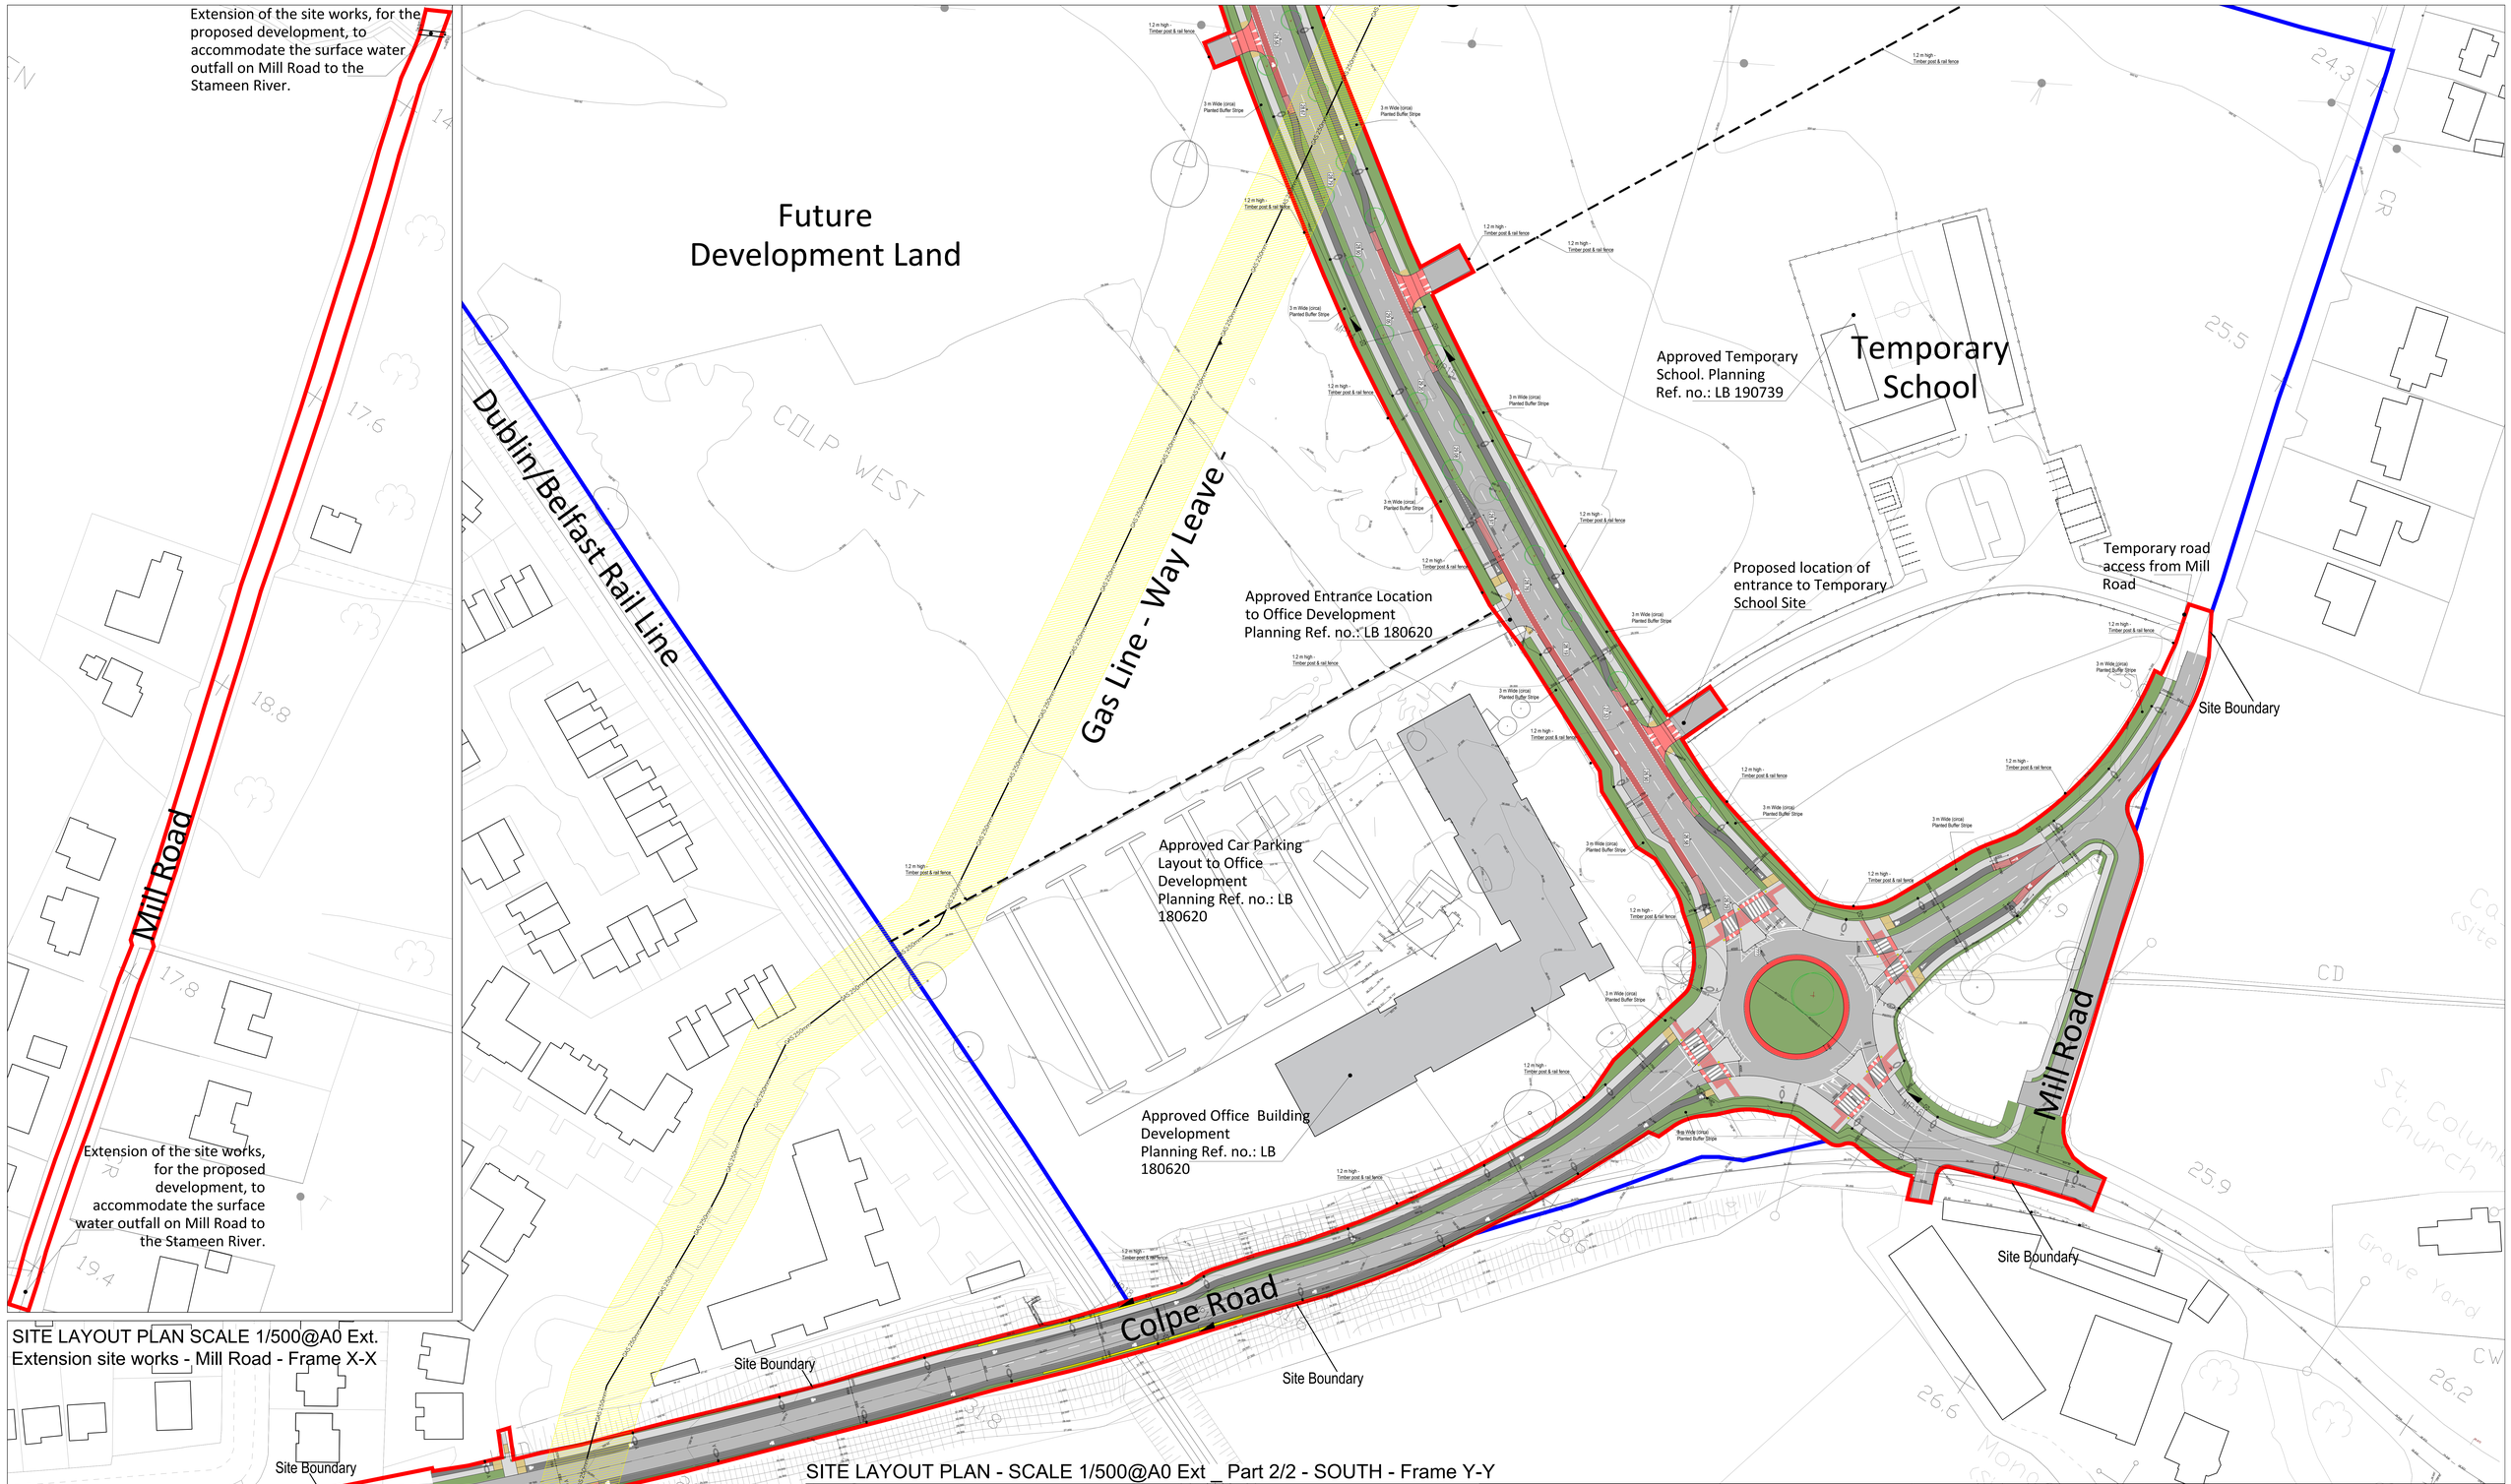

SITE LAYOUT PLAN SCALE 1/500@A0 Ext.
Extension site works - Mill Road - Frame X-X

SITE LAYOUT PLAN - SCALE 1/500@A0 Ext _ Part 2/2 - SOUTH - Frame Y-Y

LAND IN OWNERSHIP OF THE APPLICANT
APPLICATION SITE BOUNDARY
WAY LEAVES
GAS LINE

ORDNANCE SURVEY IRELAND LICENCE No. AR 0029319
© GOVERNMENT OF IRELAND

Clip Extent / Area of Interest (AOI):
CLIP,ITM - 717082.4417,774189.9151
LL(Lat,Long) - 53.4800,-6.4000
UL(Lat,Long) - 71082.4417,774999.9151
URX,URY - 717287.4417,774999.9151

Reference Index:
Map Series / Map Sheets
1:2,500 (2500-C)
1:2,500 (2500-C)

NOTE:
Do not scale from this drawing, written dimensions only to be used. This drawing is for planning purposes only & not for construction. Levels shown are for information purposes only & may not relate to O.S. Malin Head Datum.
For all Site Layout Plan Ground Datum always refer to the Site Layout Plan.
DDA Architects Ltd. retain copyright and ownership of this design which is not transferable.

REVISIONS

REV.	DATE		DRAWN
-	-	-	-
-	-	-	-
-	-	-	-
-	-	-	-
-	-	-	-
-	-	-	-
-	-	-	-
-	-	-	-
-	-	-	-
-	-	-	-

DDA DUIGNAN | DOOLEY
ARCHITECTS AND PLANNING CONSULTANTS
62 BRIGHTON SQUARE, DUBLIN 4
TEL: 00 353 (1) 490 5499
EMAIL: info@ddaarch.ie
WEB: www.ddaarch.ie

RIAI

THIS DRAWING IS COPYRIGHT ©
PROJECT DRAWINGS ONLY TO BE USED

CLIENT: SHANNON HOMES DROGHEDA LTD
PROJECT: COLP WEST SHD DROGHEDA
DRAWING TITLE: SITE LAYOUT PLAN PART 2/2 - SOUTH -
DRAWING NUMBER: 19-001-P-1.008
STATUS: PLANNING
CAD: PD
REV: -
DRAWN: MA
CHK: -
DATE: OCT 2019
SCALE: 1:500@A0 Ext; NTS@A3