# Block 11 DUPLEX TYPE D1-D2




## Ground Floor Plan




## First Floor Plan

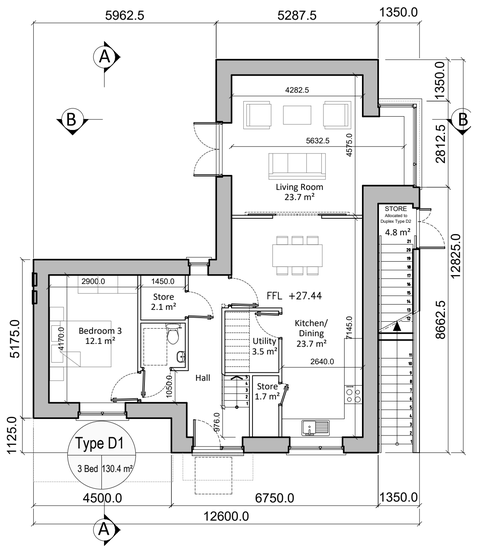


## Second Floor Plan

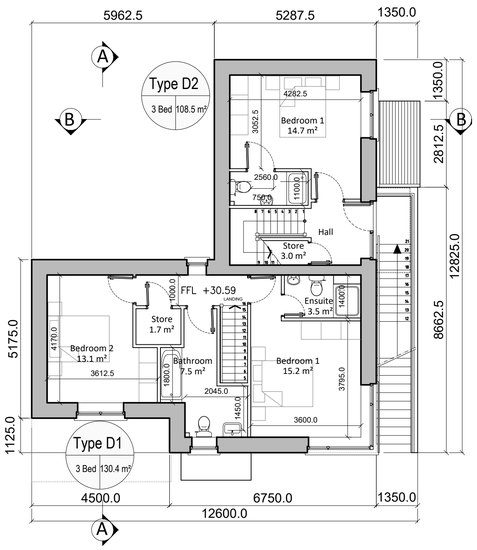


## Roof Plan

## North East Elevation
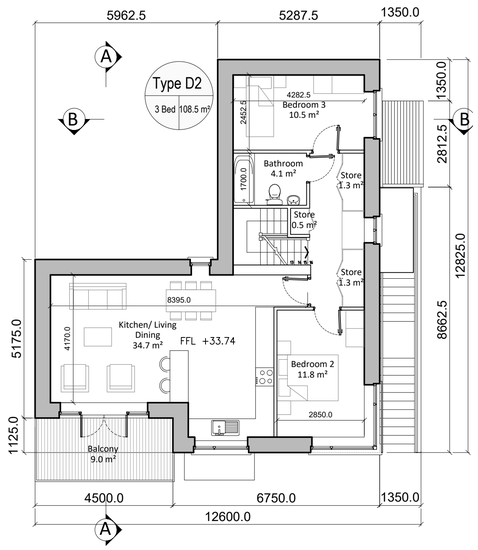
## South East Elevation

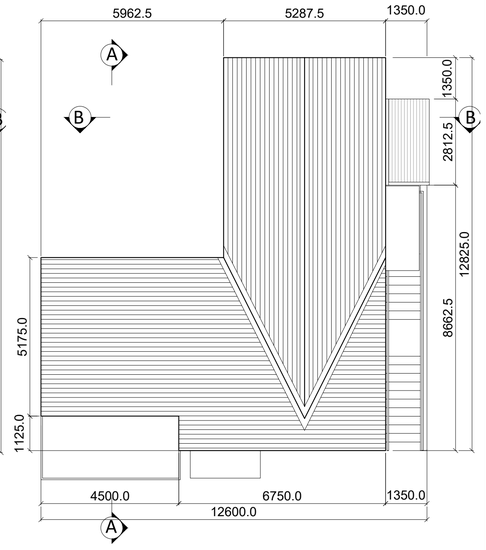


## North West Elevation




## South West Elevation

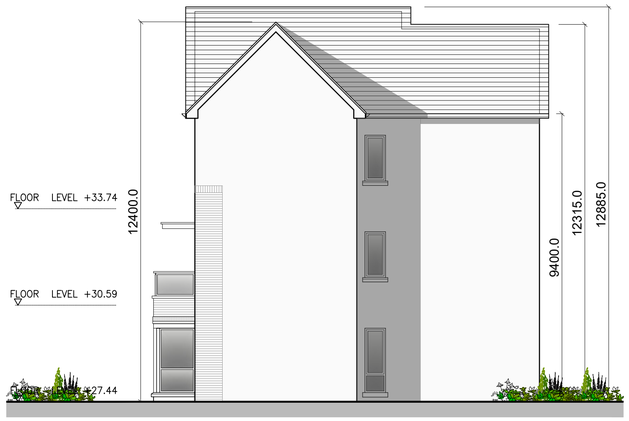


## Section A-A

## Section B-B

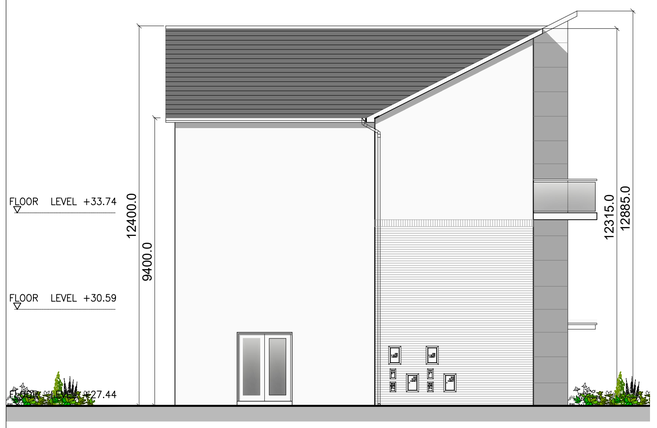**NOTE:**
Do not scale from this drawing, written dimensions only to be used. This drawing is for planning purposes only & not for construction. Levels shown are for information purposes only & may not relate to O.S. Malin Head Datum.
For actual O.S. Malin Head Datum always refer to the Site Layout Plan.
DDA Architects Ltd. retain copyright and ownership of this design which is not transferable.

## MATERIALS :
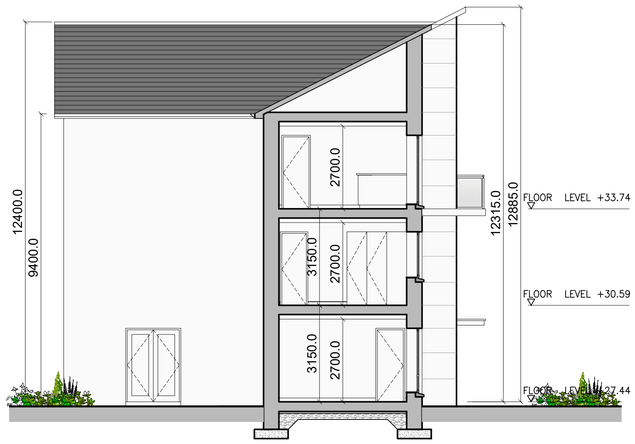
| | |
|---|---|
| **ROOF** | SELECTED STANDING SEAM ROOF FINISH/ SEDUM ROOF |
| **WALLS** | SELECTED BRICK OR SELF COLOUR RENDERED BLOCK WORK. SELECTED STONE PANEL FINISH SELECTED ZINC COATED ALUMINIUM WALL PANEL. |
| **WINDOWS** | SELECTED U-PVC OR TIMBER DOUBLE GLAZED WINDOWS. |
| **FRONT DOOR** | SELECTED U-PVC OR TIMBER FINISH DOOR WITH DOUBLE GLAZED VISION PANELS. |
| **RAIN WATER GOODS** | U-PVC OR TIMBER FASCIA AND SOFFITT.WITH UPVC OR ALUMINIUM POWDER COATED GUTTERS & DOWNPIPES |
| **CANOPY** | ALUMINIUM CLAD CANOPY. |
| **COPINGS, WINDOW SURROUNDS & CILLS** | CONCRETE CILLS WITH WRAP AROUND D.P.C. AND INSULATION BEHIND. |




# BLOCK D1-D2

## 2 Duplex apartments

SPACE PROVISION AND ROOM SIZES FOR TYPICAL DWELLINGS

| APARTMENT TYPE | TARGET GROSS FLOOR AREA | AGGREGATE LIVING AREA | AGGREGATE BEDROOM AREA | STORAGE | AMENITY SPACE |
|---|---|---|---|---|---|
| **Reg 3 Bed Apt.** | **90 m²** | **34 m²** | **31.5 m²** | **9 m²** | **9 m²** |
| Duplex Type D1 | 130.4 m² | 47.4 m² | 40.4 m² | 9 m² | 75 m² (+) |
| **Reg 3 Bed Apt.** | **90 m²** | **34 m²** | **31.5 m²** | **9 m²** | **9 m²** |
| Duplex Type D2 | 108.5 m² | 34.7 m² | 37 m² | 10.9 m² | 9 m² |

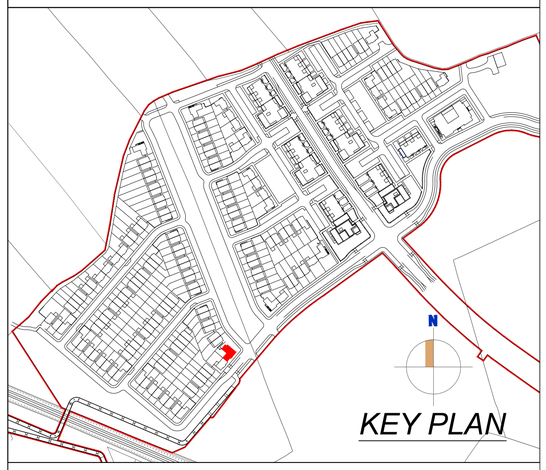REVISIONS

| REV | DATE | | DRAWN |
|---|---|---|---|
| - | - | - | - |
| - | - | - | - |
DDA DUIGNAN | DOOLEY
ARCHITECTS AND PLANNING CONSULTANTS
62 BRIGHTON SQUARE, DUBLIN 6
TEL : 00 353 (1) 490 0499
EMAIL : info@ddaarch.ie
WEB : www.ddaarch.ie

RIAI

THIS DRAWING IS COPYRIGHT ©
FIGURED DIMENSIONS ONLY TO BE USED

STATUS : PLANNING

CLIENT : SHANNON HOMES DROGHEDA LTD
-

PROJECT TITLE : COLP WEST SHD
DROGHEDA

CKD: PD

DRAWING TITLE : BLOCK 11 : DUPLEX TYPE D1-D2
Floor Plans, Elevations, Sections A-A and B-B

DRAWING NUMBER : 19-001-P-3.802

REV: -

DRAWN : BC | CKD : PD | DATE : OCT 2019 | SCALE : 1:100@A1; 1:200@A3