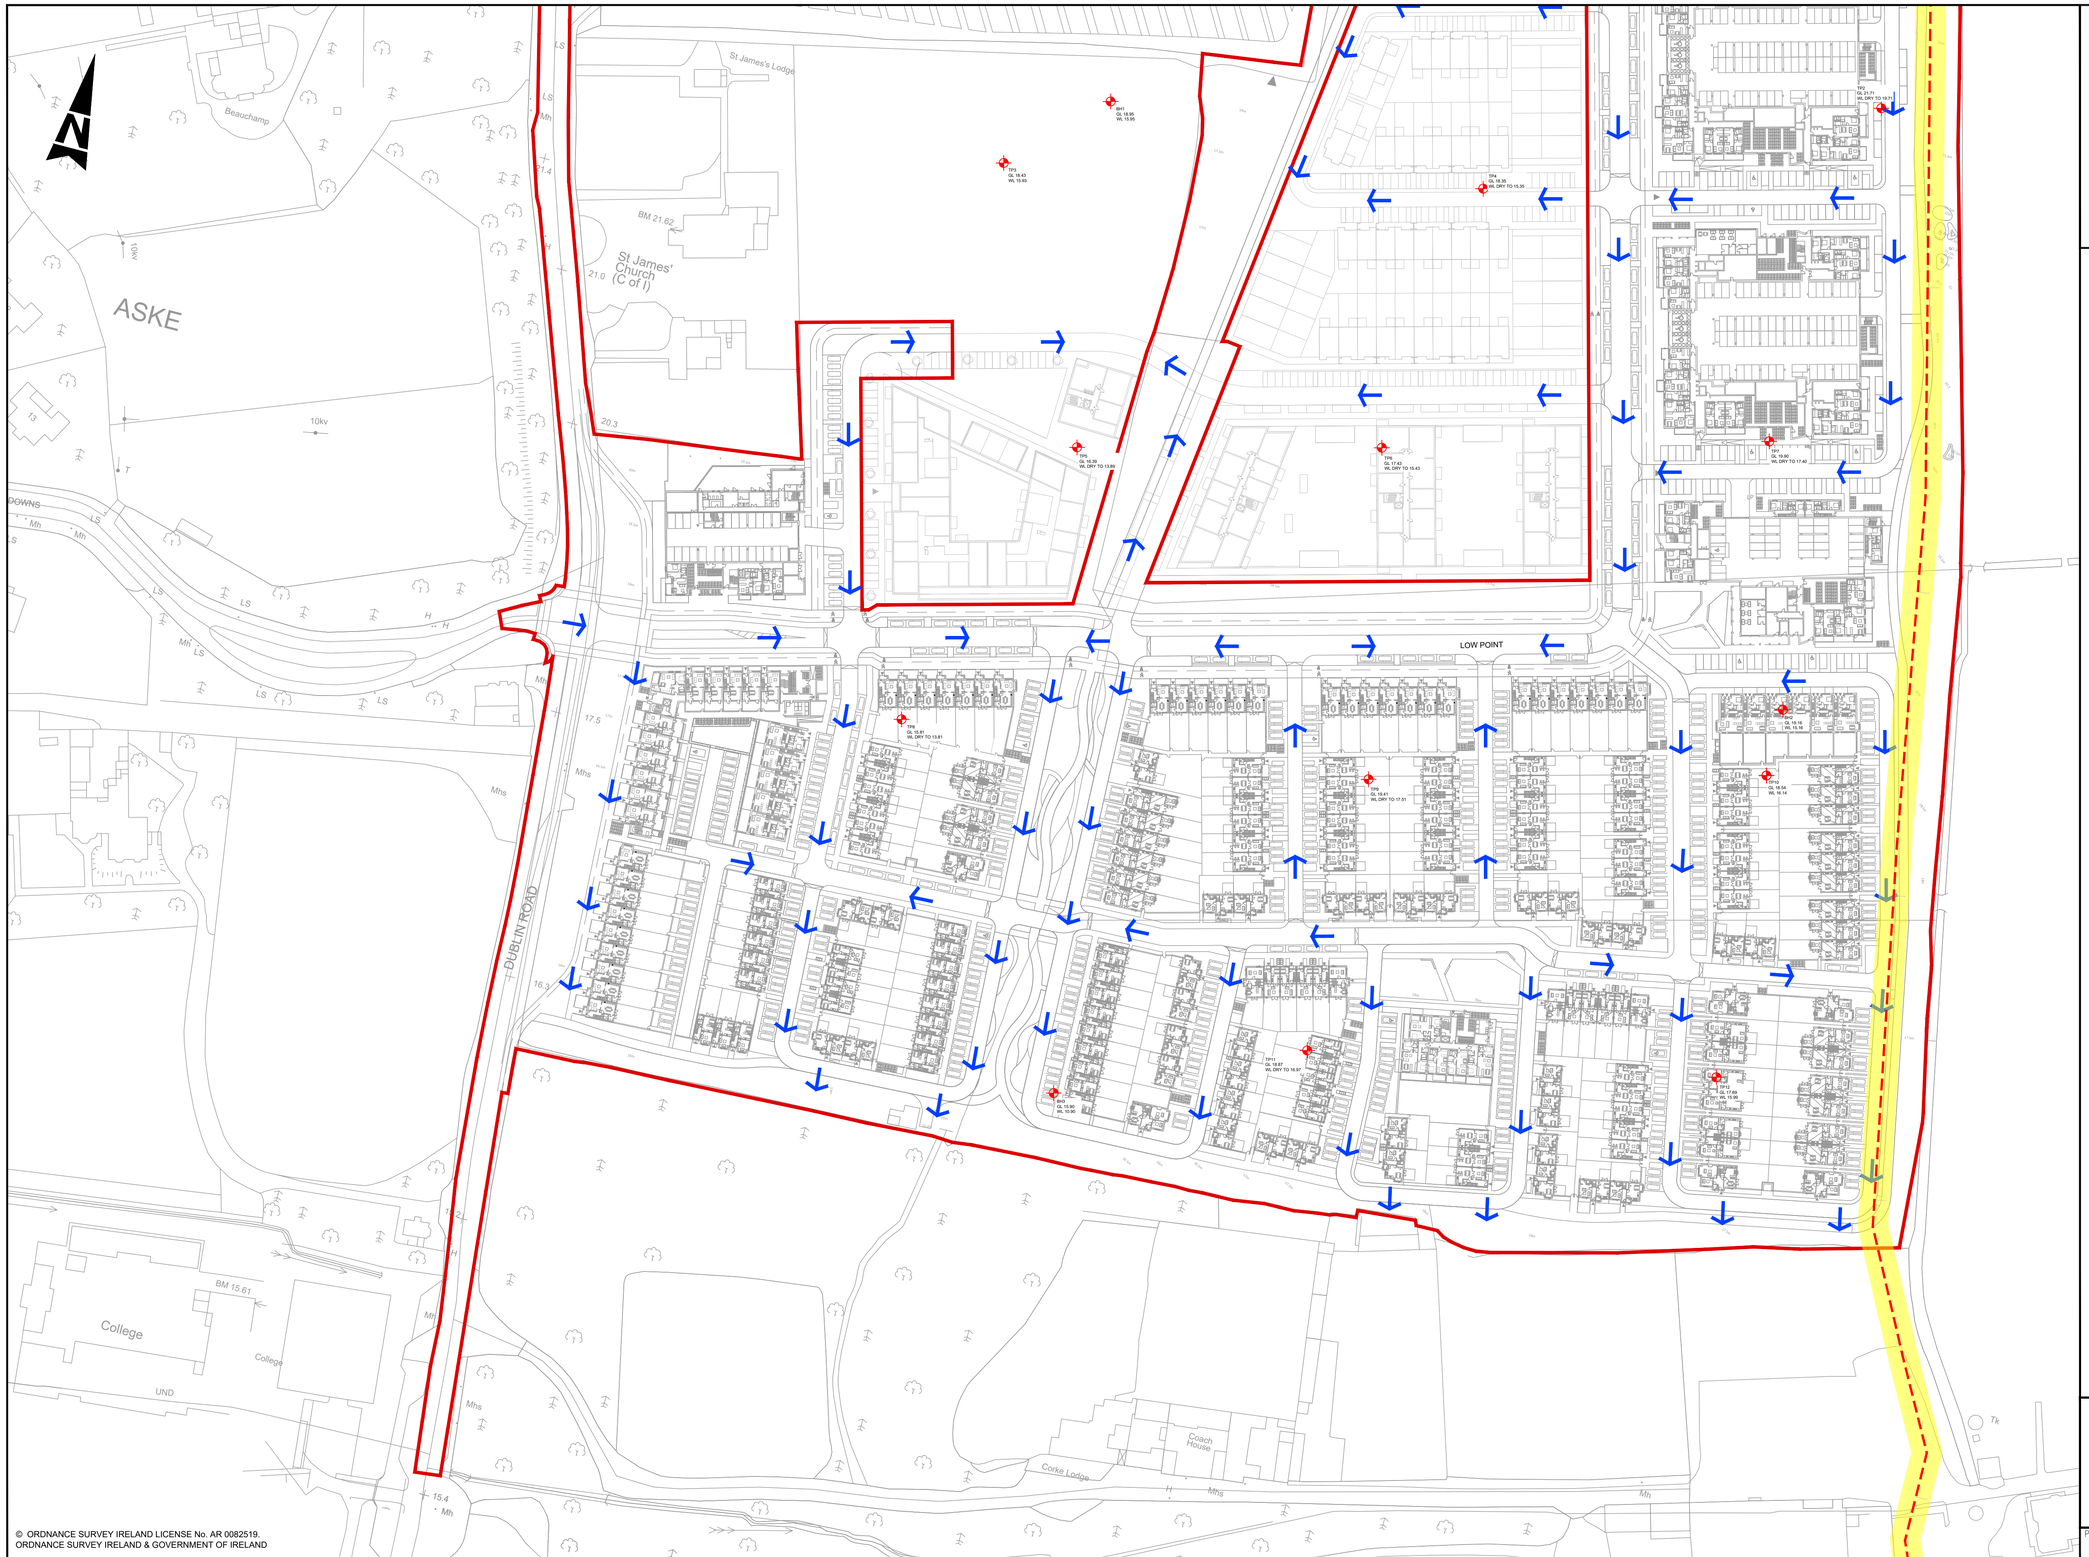

© ORDNANCE SURVEY IRELAND LICENSE No. AR 0082519.
ORDNANCE SURVEY IRELAND & GOVERNMENT OF IRELAND

GENERAL NOTES

1. ALL DIMENSIONS ARE IN MILLIMETRES UNLESS NOTED OTHERWISE
2. ONLY WRITTEN DIMENSIONS SHALL BE USED. NO DIMENSIONS SHALL BE SCALED FROM THE DRAWINGS
3. ALL LEVELS ARE IN METRES AND ARE TO MALIN HEAD DATUM
4. ALL COORDINATES ARE IN METRES AND ARE TO IRISH TRANSVERSE MERCATOR
5. DRAWINGS ARE TO BE READ IN CONJUNCTION WITH THE SPECIFICATION

LEGEND:

ROUTE OF SURFACE WATER FLOW PATH

Rev	Description	By	Date	Chk'd	Auth
-	FOR PLANNING	PS	18.10.19	AC	GH
-	FINAL CLIENT APPROVAL	PS	09.10.19	AC	GH
-	FOR INFORMATION	PS	18.09.19	AC	GH

ATKINS
Member of the SNC-Lavalin Group

Atkins House, 150-155 Airside Business Park, Swords, Co. Dublin
Tel (+353) 01 810 8000
Fax (+353) 01 810 8001

Unit 2B, 2200 Cork Airport Business Park, Cork
Tel (+353) 021 429 0300
Fax (+353) 021 429 0360

2nd Floor Technology House Parkmore Technology Park, Galway
Tel (+353) 091 786 050
Fax (+353) 091 779 830

Client: AEVAL

Project: WOODBROOK PHASE 1

Purpose: PLANNING

Title: SURFACE WATER FLOW PATH SHEET 2

Original Scale	Design/Drawn	Checked	Authorised
1:1000 at A1	PS Date 18.09.19	AC Date 18.09.19	GH Date 18.09.19

Status: P

Drawing Number: 5154251 / EWE / DR / 0516

Rev: -

A1 0 10 100

DO NOT SCALE

File: 5154251_EWE_DR_0515-0516.dwg Date: Oct 31, 2019 - 10:40am Plotted by: patrick.sheridan

Z:\5154251 Castlethorn Woodbrook\6 Dwgs-Graphics\61 AutoCad\5154251_EWE_DR_0515-0516.dwg