A0

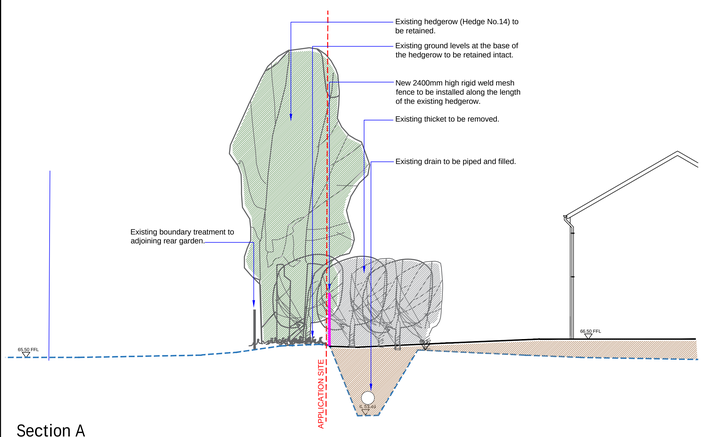

Section A
Scale 1:100

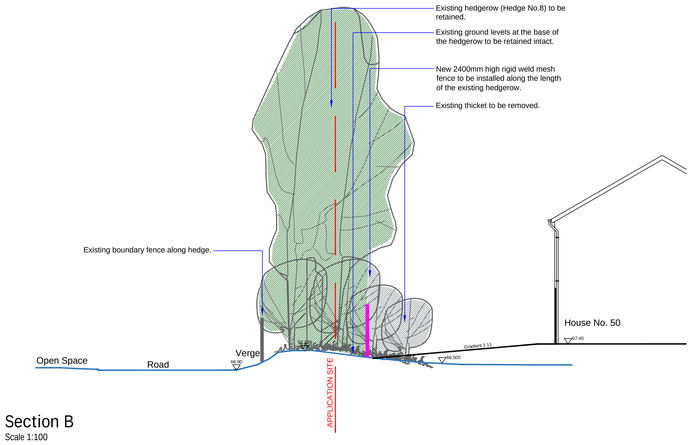

Section B
Scale 1:100

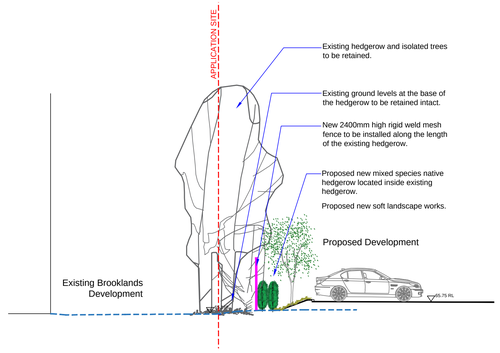

Section C
Scale 1:100

Key Plan
NTS

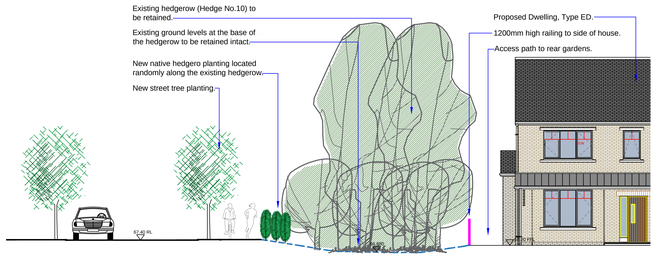

Section D
Scale 1:100

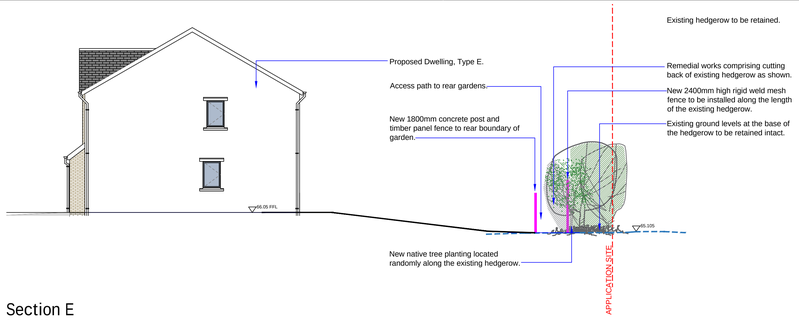

Section E
Scale 1:100

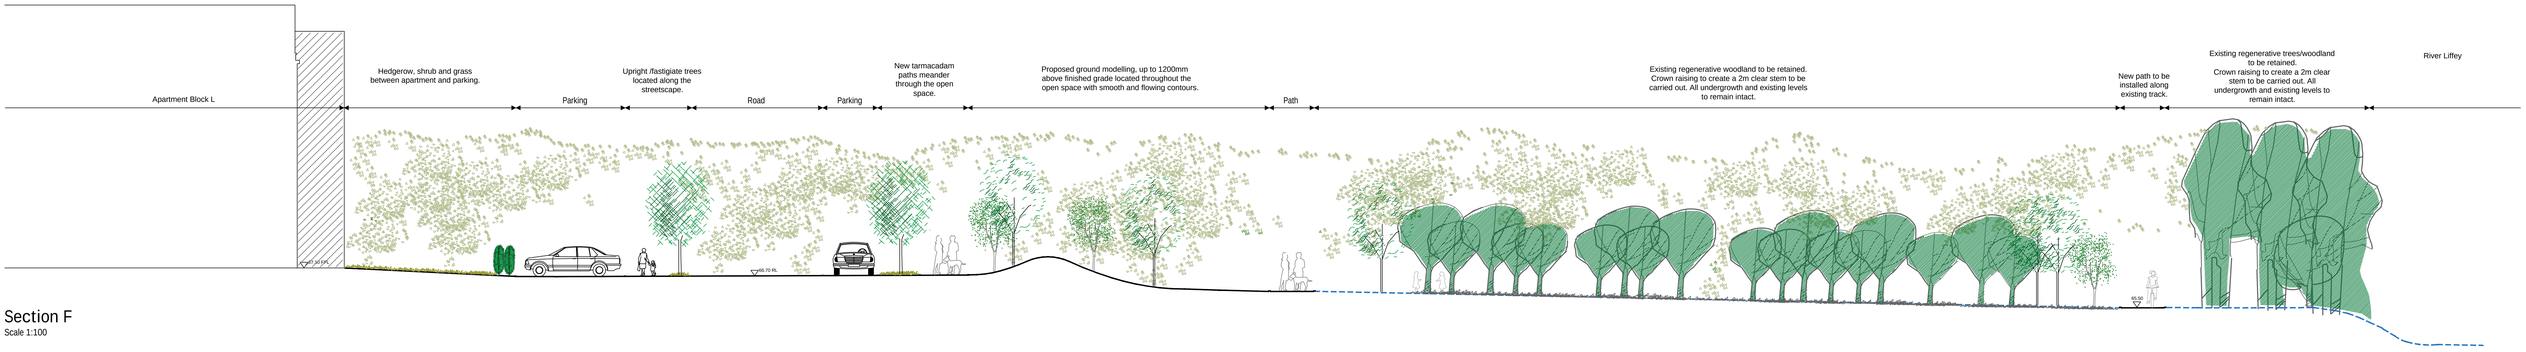

Section F
Scale 1:100

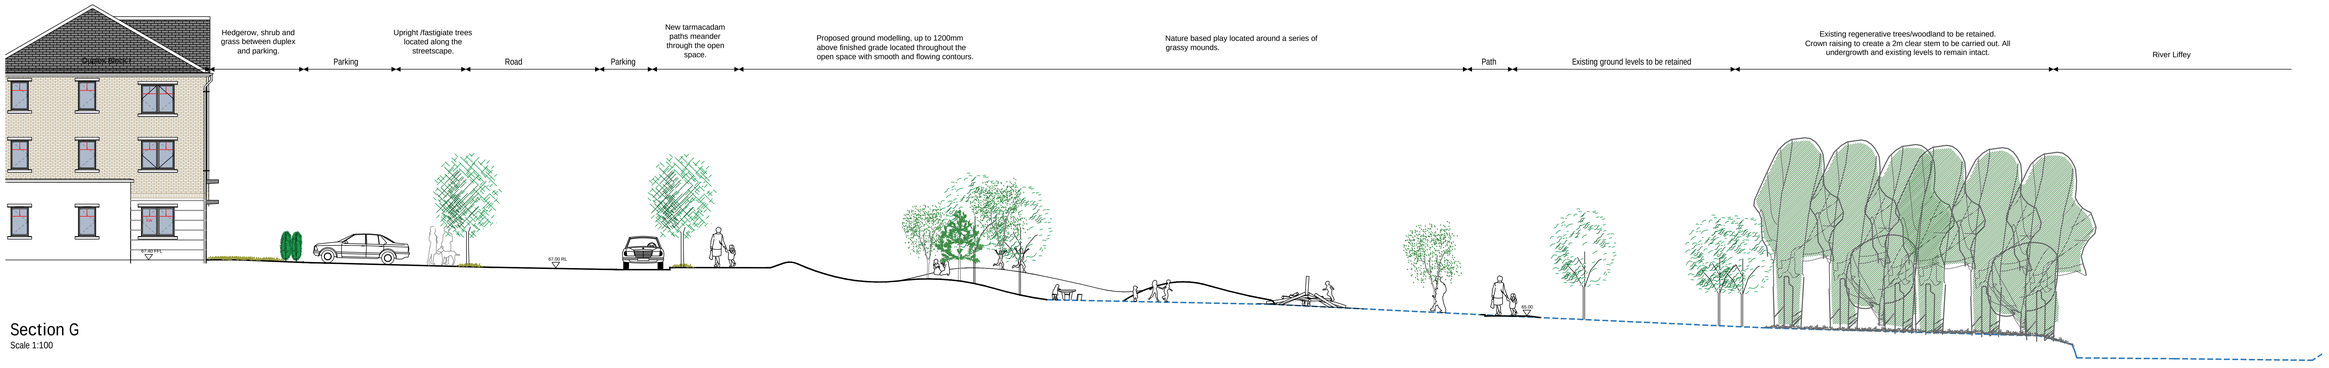

Section G
Scale 1:100

No.	Revision	Date	By

Drawing Title: PROPOSED DEVELOPMENT ON LANDS AT CAPDOO AND ABBEYLANDS, CLANE, CO. KILDARE.

Drawing No. LANDSCAPE SECTIONS

Landmark Designs Ltd.
LANDSCAPE DESIGN & CONSULTANCY
BALLINAFAGH PROSPEROUS NAAS CO. KILDARE
M 086 851 6296
E gwenfearnsmarkdesigns@gmail.com
Designed: GWEN TIERNEY Landscape Architect

Date: 25.10.2019	Job No. P356	Drawing No. 05	Rev.
Scale 1:100	Drawn GT		
Status SHD PLANNING 2019/20			