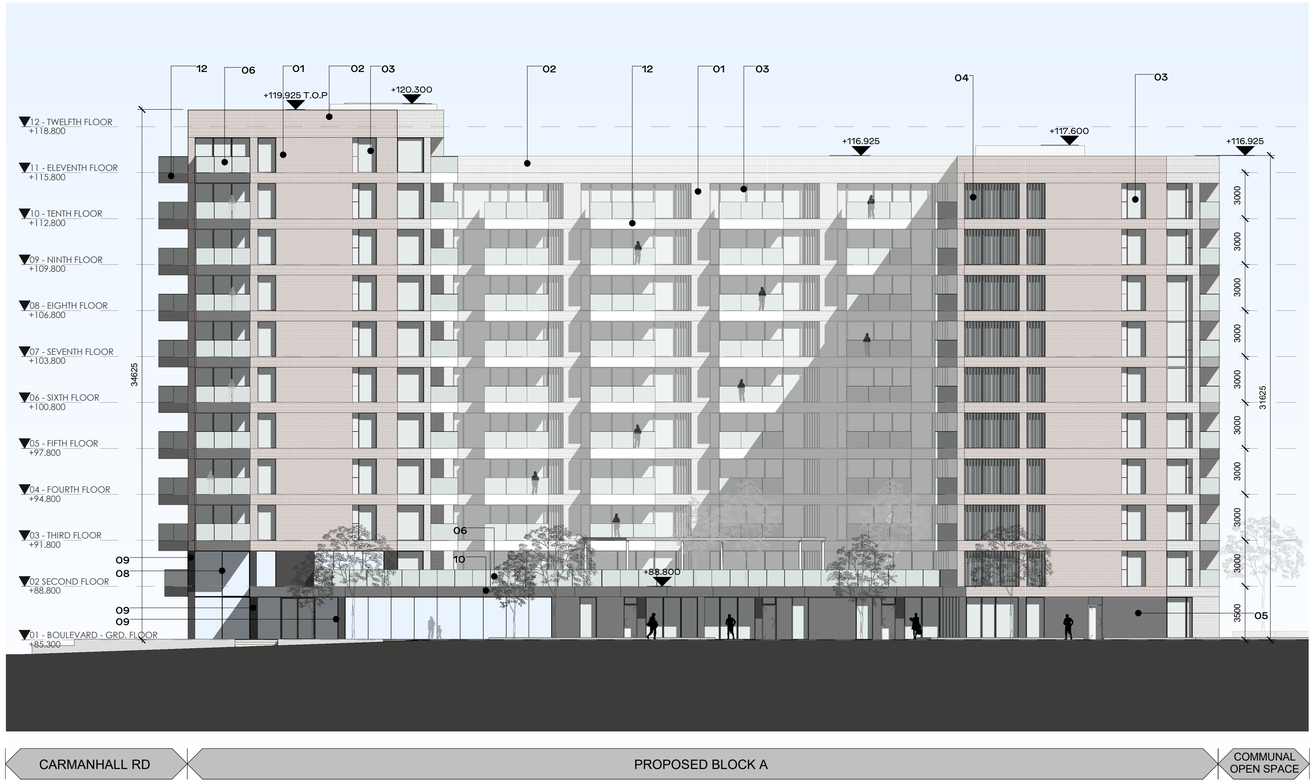

4 Elevation Block A - South-East
1:200

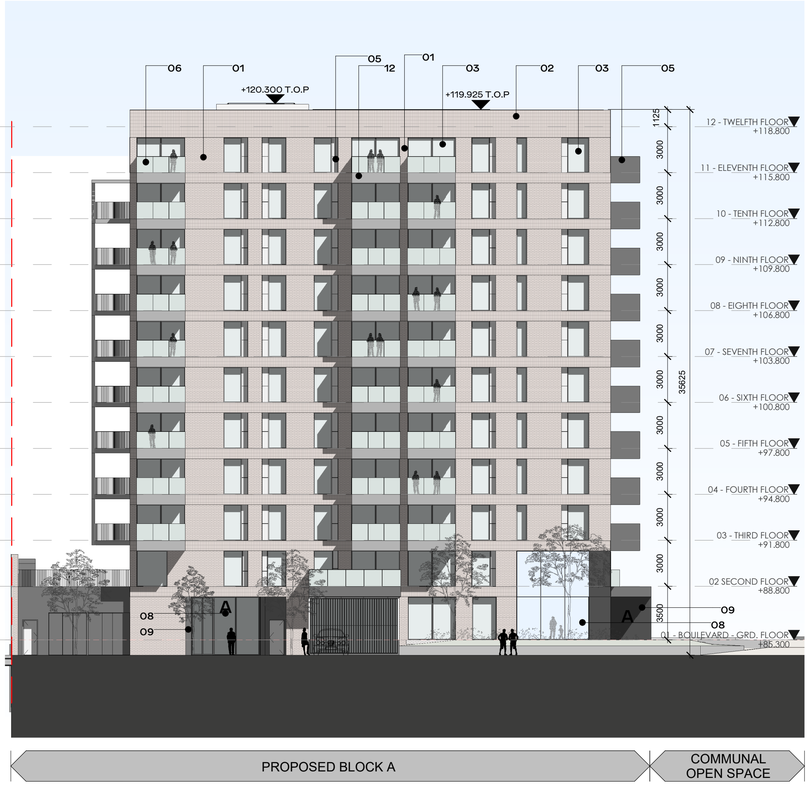

5 Elevation Block A - South-West
1:200

ALL DIMENSIONS TO BE CHECKED ON SITE
NO DIMENSIONS TO BE SCALED FROM THIS DRAWING
DRAWING IS TO BE READ IN CONJUNCTION WITH RELEVANT CONSULTANTS DRAWINGS

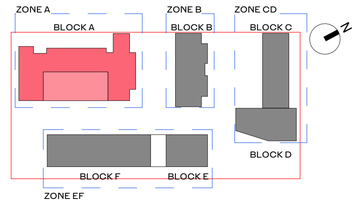

Elevation - Materials Reference

01	SELECTED BRICK / BRICK PANEL SYSTEM
02	SELECTED BRICK / SOLDIER COURSE
03	SELECTED DOUBLE GLAZED ALUMINIUM WINDOW SYSTEM, NATURAL ANODISED FINISH
04	SELECTED BRISE SOLEIL / FIN SYSTEM
05	SELECTED FIBRE CEMENT RAINSCREEN CLADDING SYSTEM
06	SELECTED SAFETY GLASS BALUSTRADE SYSTEM TO BALCONY
07	SELECTED COLOURED RAINSCREEEN SYSTEM
08	SELECTED CURTAIN WALL SYSTEM, NATURAL ANODISED ALUMINIUM FINISH
09	BACKPAINTED GLASS IN SELECTED COLOUR TO ENTRANCES
10	SELECTED METAL CLADDING SYSTEM
11	METAL BALUSTRADE SYSTEM, SELECTED COLOUR PPC FINISH
12	SELECTED CLADDING SYSTEM TO BALCONY FASCIA AND SOFFIT

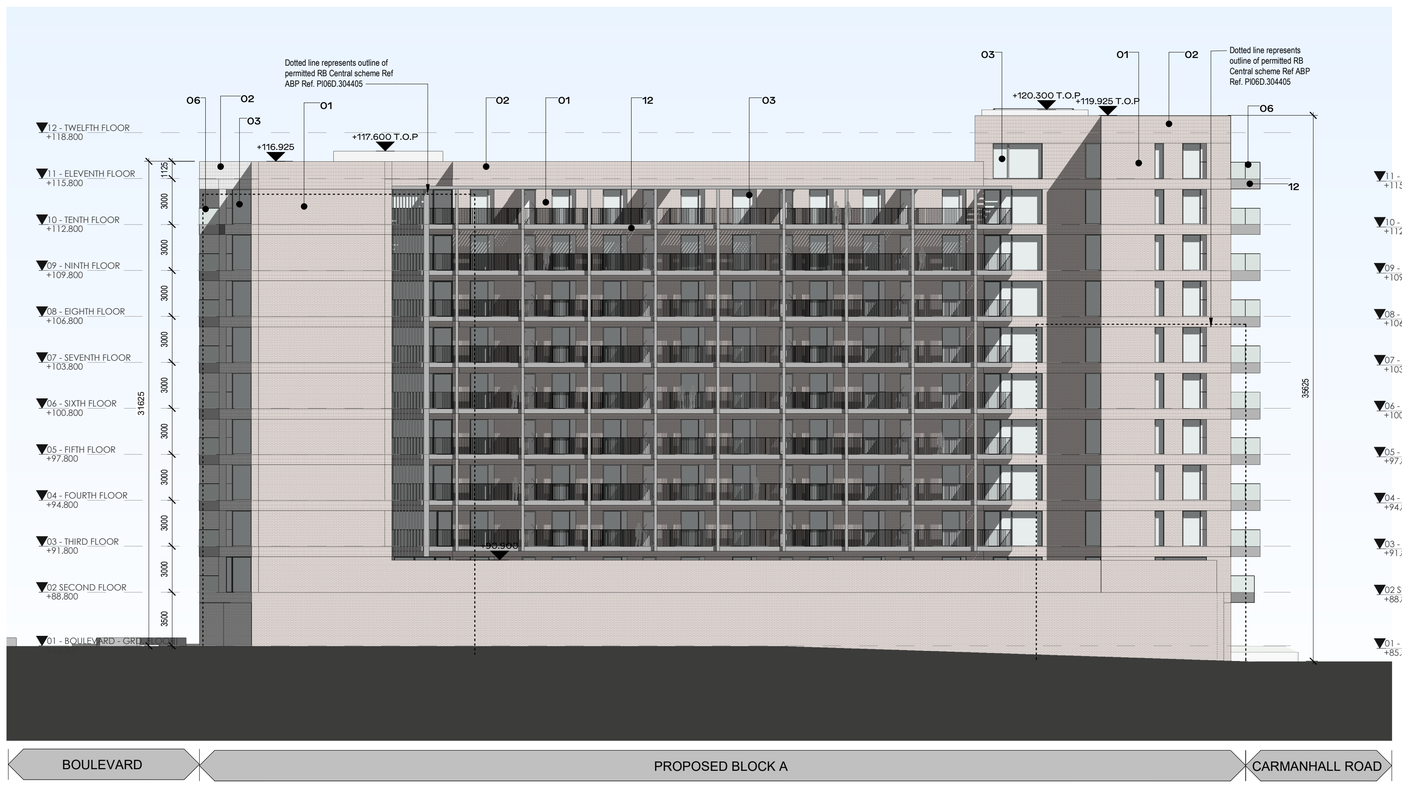

6 Elevation Block A - North West
1:200

3 Elevation Block A - North-East
1:200

REV	DATE	DESCRIPTION	CKH	DRN
A2	15.11.2019	ISSUED FOR PLANNING APPROVAL	RJ	HJL
A1	18.07.2019	ISSUED FOR ABP PRE APPLICATION	RJ	BM

STATUS CODE DESCRIPTION
ISSUED FOR PLANNING APPROVAL

CLIENT
SANDYFORD GP Ltd.

PROJECT
SANDYFORD CENTRAL

DRAWING
PROPOSED BLOCK 'A' ELEVATIONS

PROJECT NUMBER	DATE
950572	18/07/2019
SCALE@ A1: 1 : 200	DRAWN/CHECKED: BM/ RJ

REVISION	DRAWING NUMBER	STATUS CODE:
A2	SFC-HJL-XX-ZZ-DR-A-2010	A1

Henry J Lyons
Architecture + Interiors
henryjlyons.com
+353 1 888 3333
info@henryjlyons.com
51-54 Pearse Street
Dublin D02 KA66