ALL DIMENSIONS TO BE CHECKED ON SITE
NO DIMENSIONS TO BE SCALED FROM THIS DRAWING
DRAWING IS TO BE READ IN CONJUNCTION WITH RELEVANT CONSULTANTS DRAWINGS

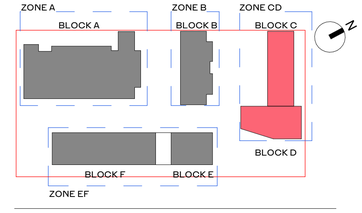

Room Department Legend

Amenities
Café
Ancillary
Creche

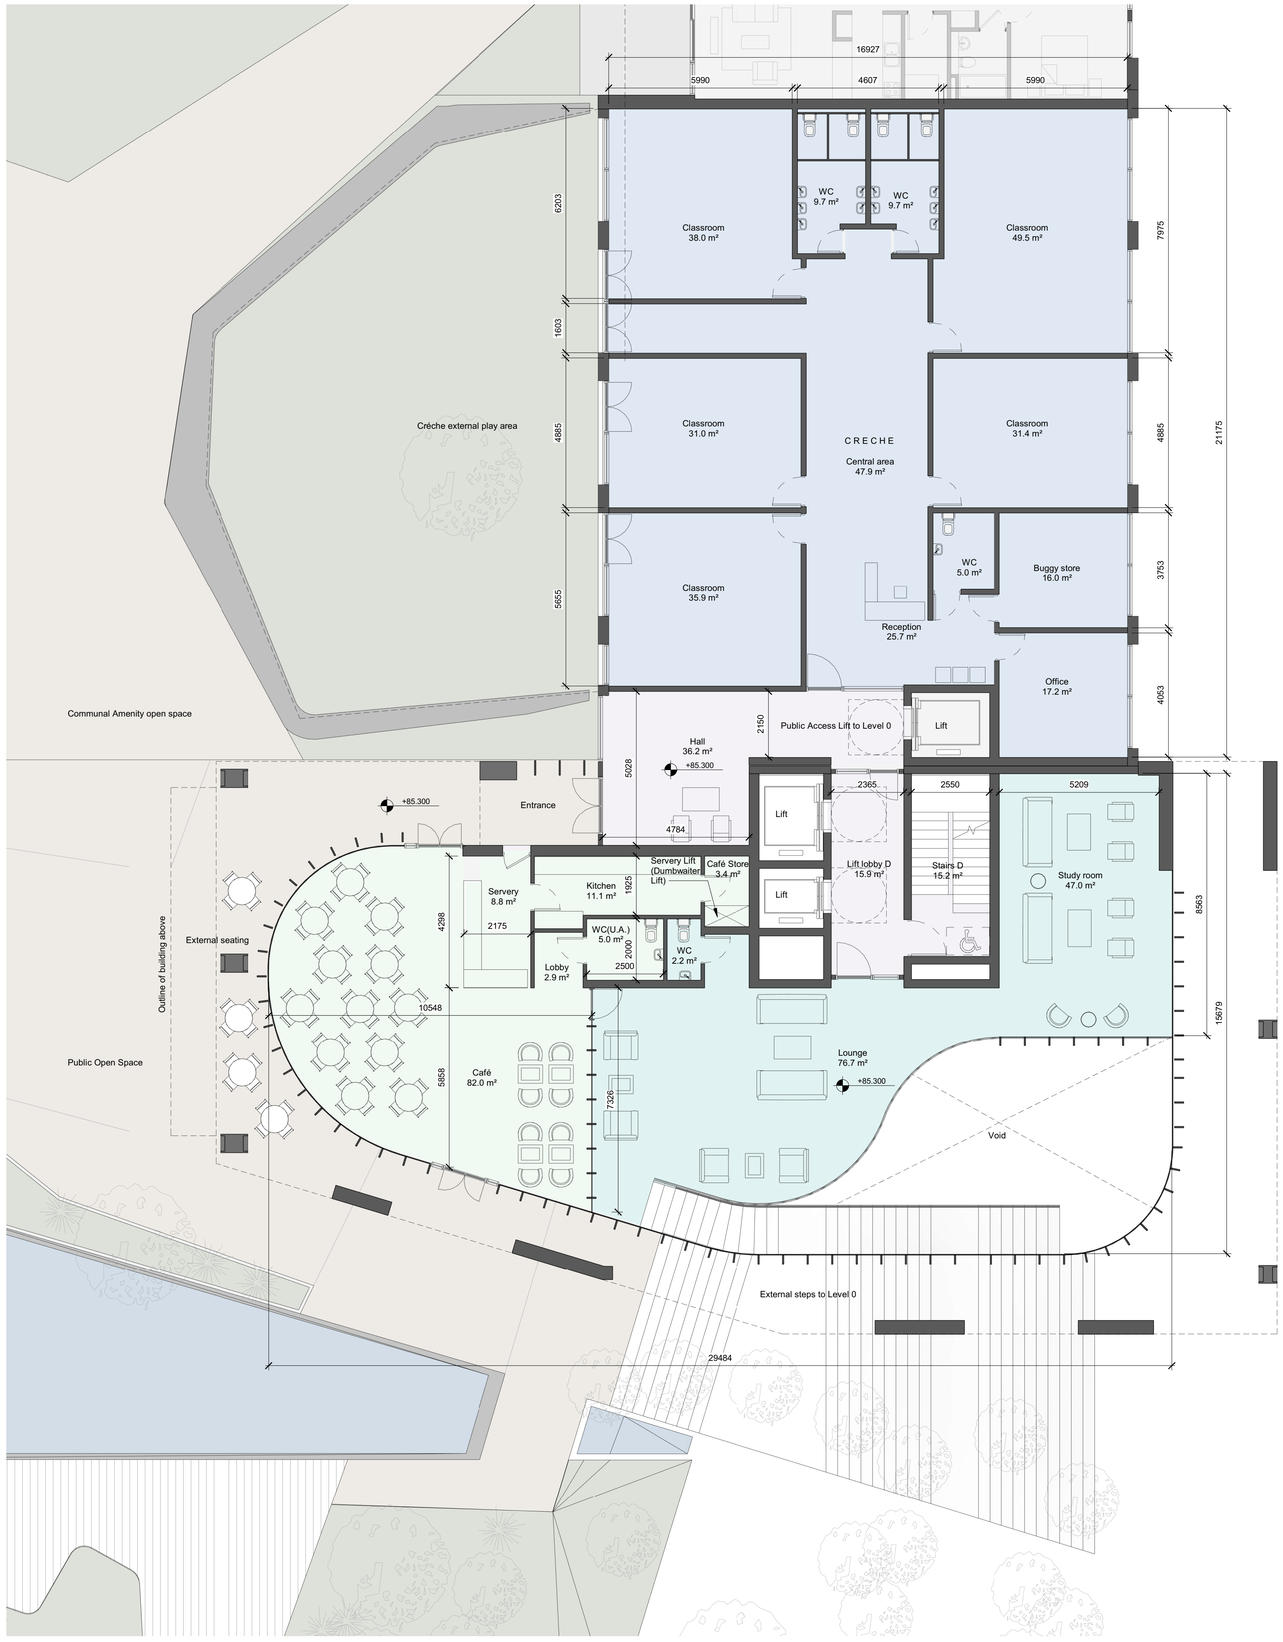

1 Block D Amenities Level 1 (Boulevard Level)
1:100

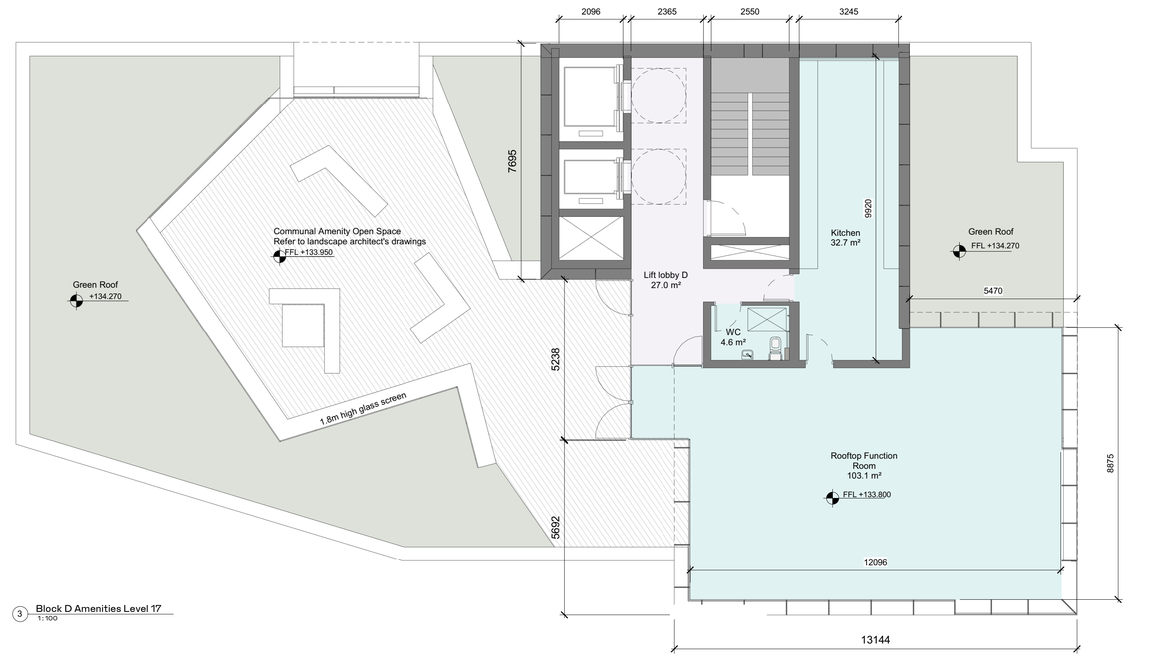

3 Block D Amenities Level 17
1:100

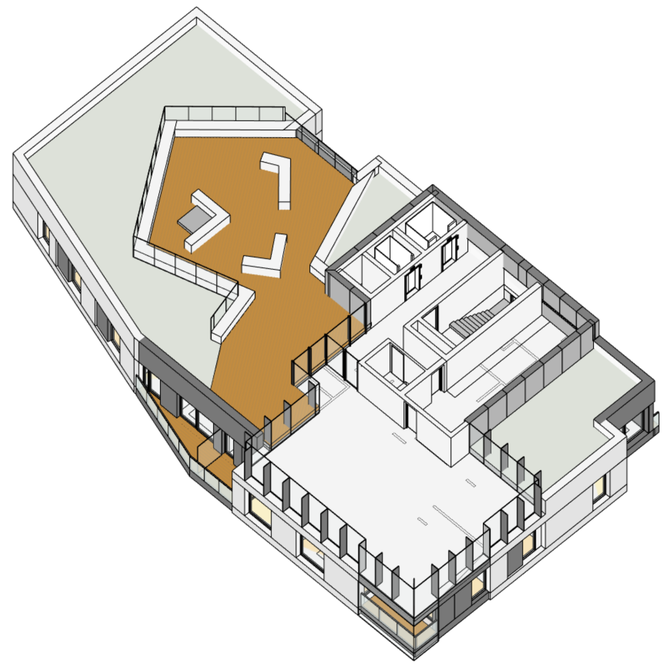

2 3D Amenity Level 17
1:1

REV	DATE	DESCRIPTION	CKH	DRN
A2	15.11.2019	ISSUED FOR PLANNING APPROVAL	RJ	HJL
A1	18.07.2019	ISSUED FOR ABP PRE APPLICATION	RJ	BM

STATUS CODE DESCRIPTION

ISSUED FOR PLANNING APPROVAL

CLIENT
SANDYFORD GP Ltd.

PROJECT
SANDYFORD CENTRAL

DRAWING
PROPOSED RESIDENT AMENITIES BLOCK C-D
Level 1 & 17

PROJECT NUMBER
950572

DATE
07/11/19

SCALE@ A1:
As indicated

DRAWN/CHECKED:
RJ/ RJ

REVISION A2 | DRAWING NUMBER SFC-HJL-XX-ZZ-DR-A-4002 | STATUS CODE: A1

Henry J Lyons
Architecture + Interiors
henryjlyons.com
+353 1 888 3333
info@henryjlyons.com
51-54 Pearse Street
Dublin D02 KA66