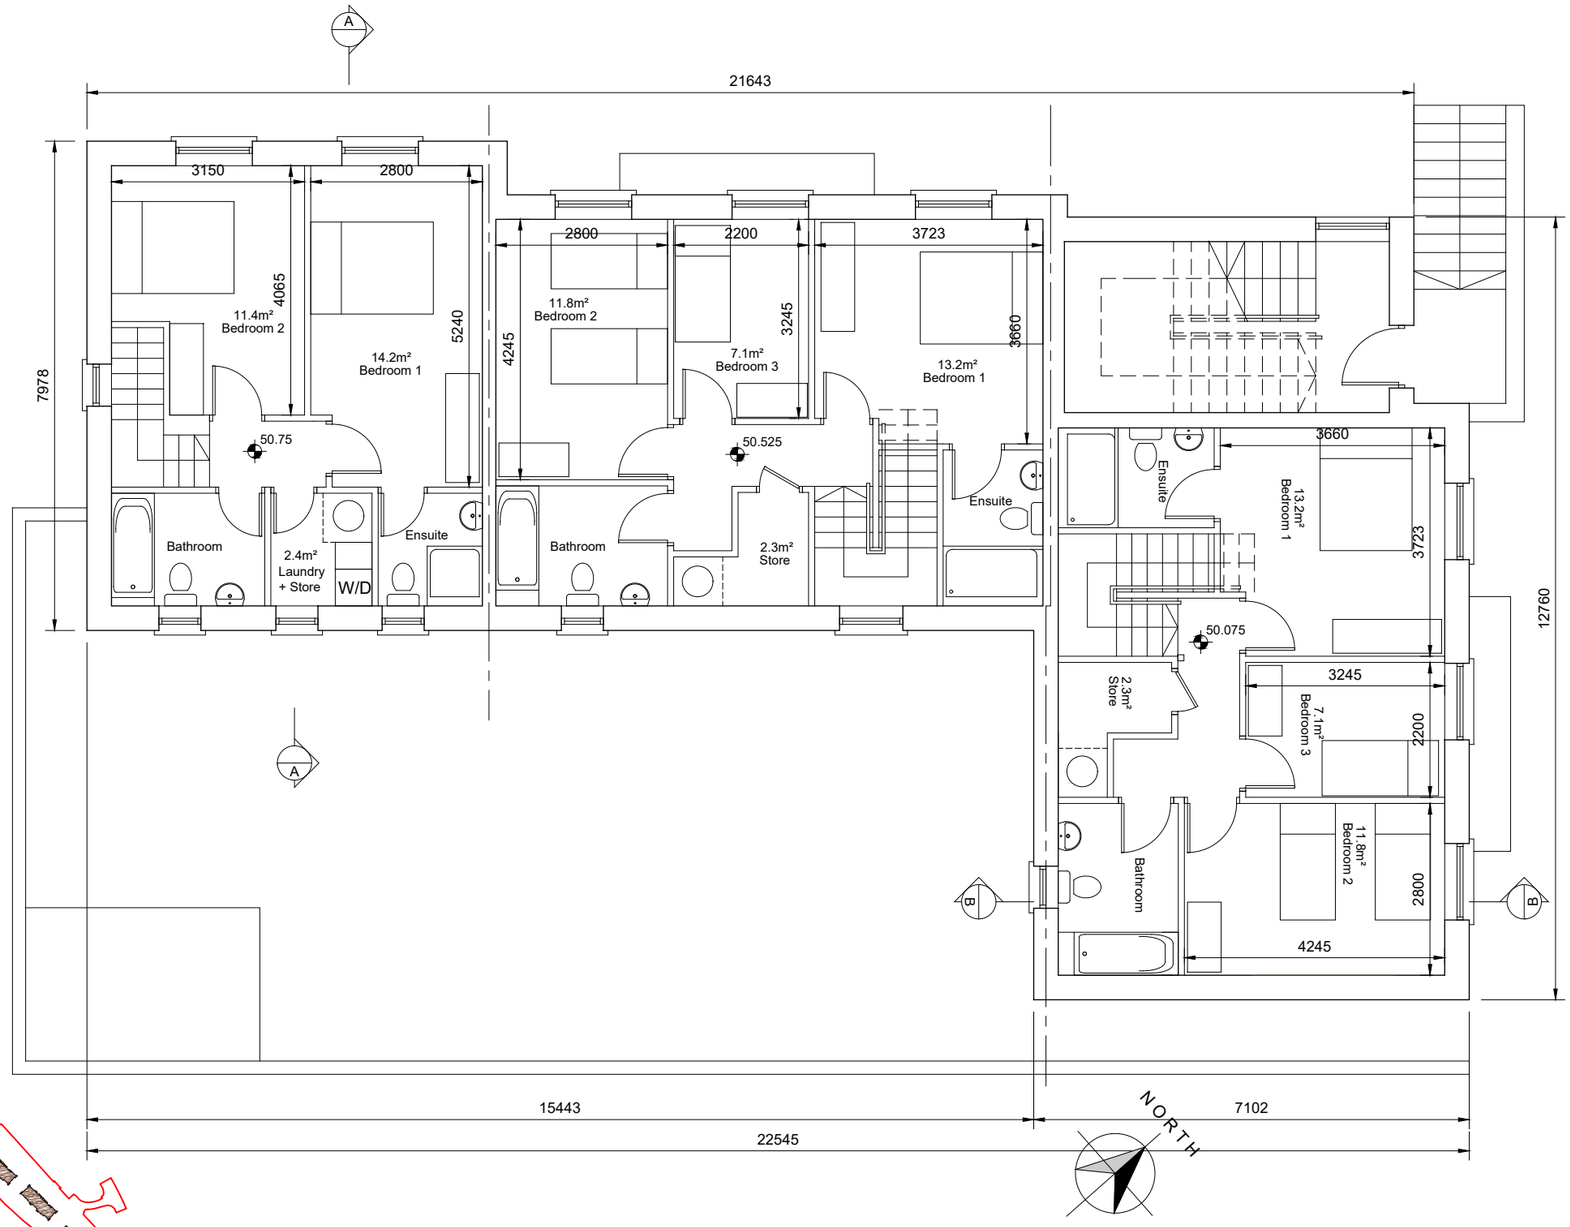

KEYPLAN

© This drawing is copyright.

1 Do not scale this drawing.
2 Errors and omissions to be immediately notified to Architect.
3 All dimensions to be checked on site.
4 To be read with relevant Engineers drawings.

Notes:

1. All dimensions in millimetres

revisions	date	inls

description: Corner Block CB5C First Floor Plan	drawing no. 1828 CB5C-101 cad ref. I:\18\828- Navan\02- Planning - SHD\dgn\Core-Blocks revn.
job: Development at Academy Street Navan	scale 1:100 A3 date Aug 19 drawn KM checked MC
client: COINDALE LTD.	
issue: PLANNING	

CONROY CROWE KELLY
ARCHITECTS
65 MERRION SQUARE
DUBLIN 2
PHONE 6613990\1 FAX 6765715
e-mail info@cck.ie