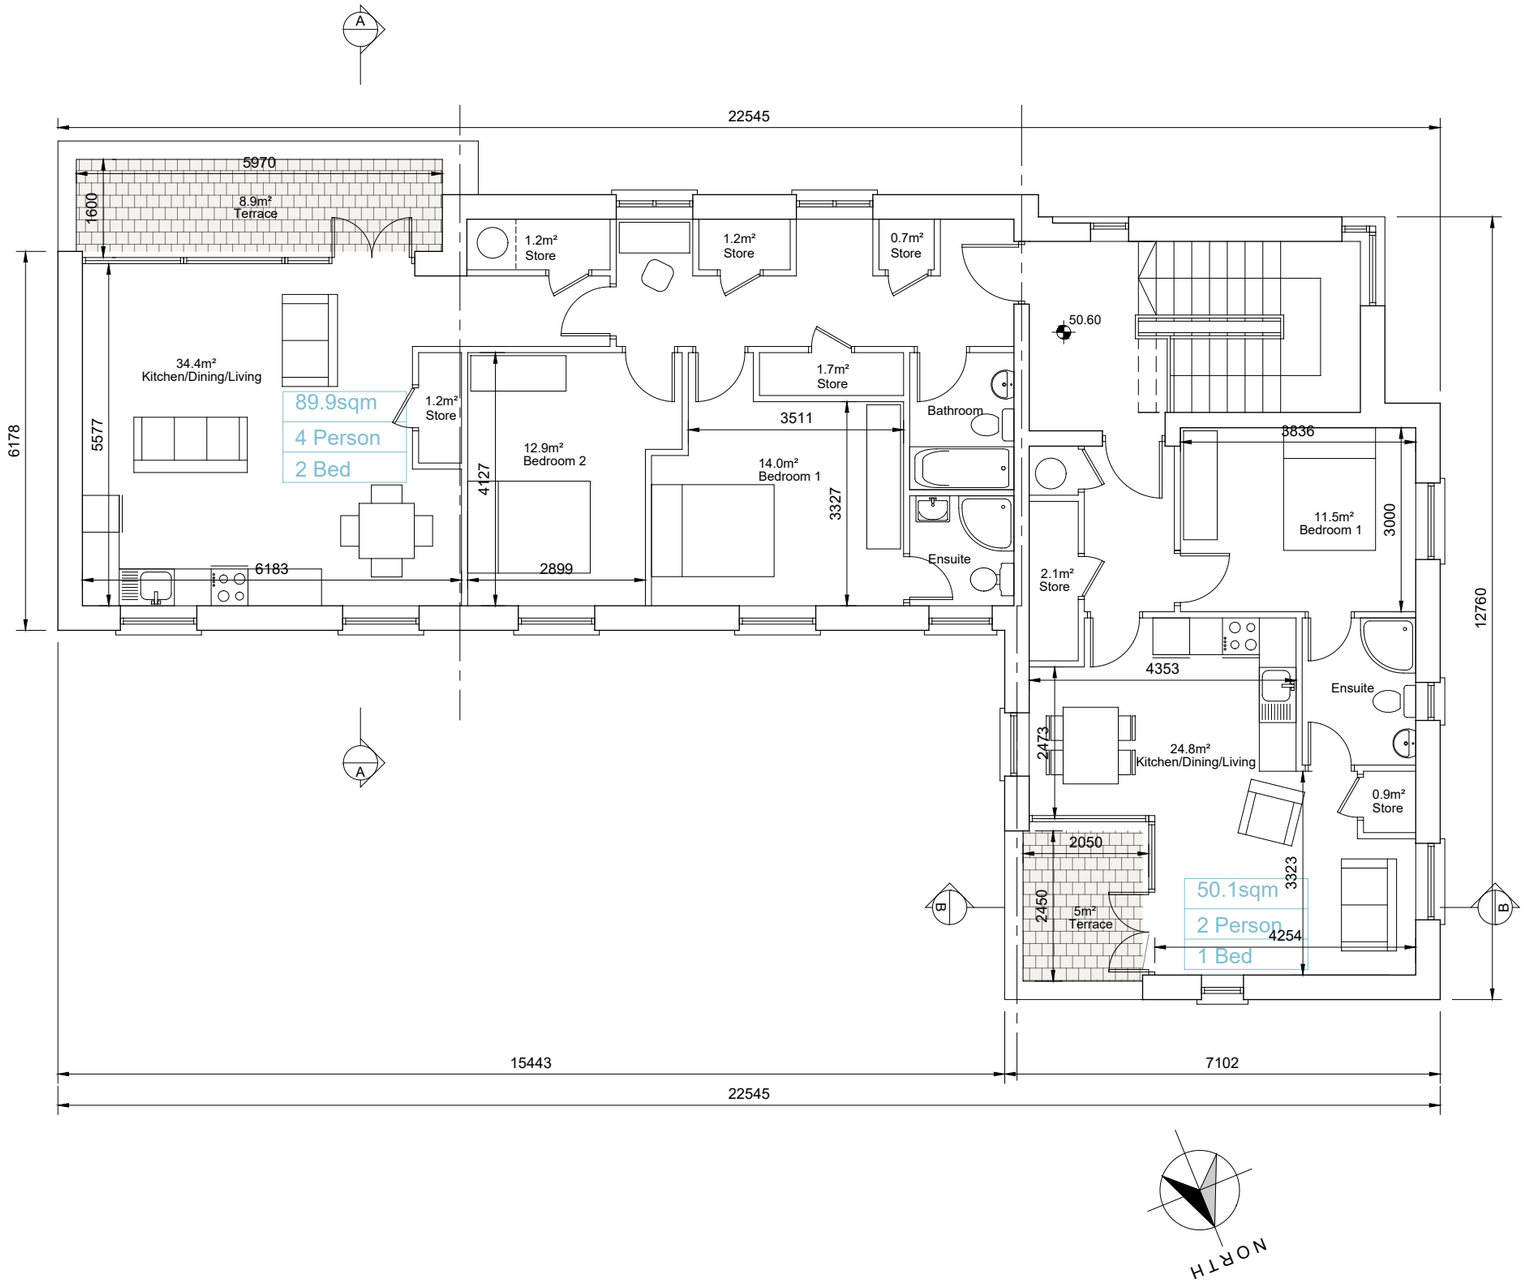

KEYPLAN

© This drawing is copyright.

1 Do not scale this drawing.
2 Errors and omissions to be immediately notified to Architect.
3 All dimensions to be checked on site.
4 To be read with relevant Engineers drawings.

Notes:

1. All dimensions in millimetres

revisions	date	inls

description

Corner Block CB5F

Second Floor Plan

cad ref: 1828-Navan03-Planning-Sub\dgn\Corner Blocks

drawing no. 1828 CB5F-102

revn.

job

Development at Academy Street Navan

scale: 1:100 A3
date: Aug 19
drawn: KM
checked: MC

client

COINDALE LTD.

issue

PLANNING

CONROY CROWE KELLY
ARCHITECTS
65 MERRION SQUARE
DUBLIN 2
PHONE 6613990\1 FAX 6765715
e-mail info@cck.ie