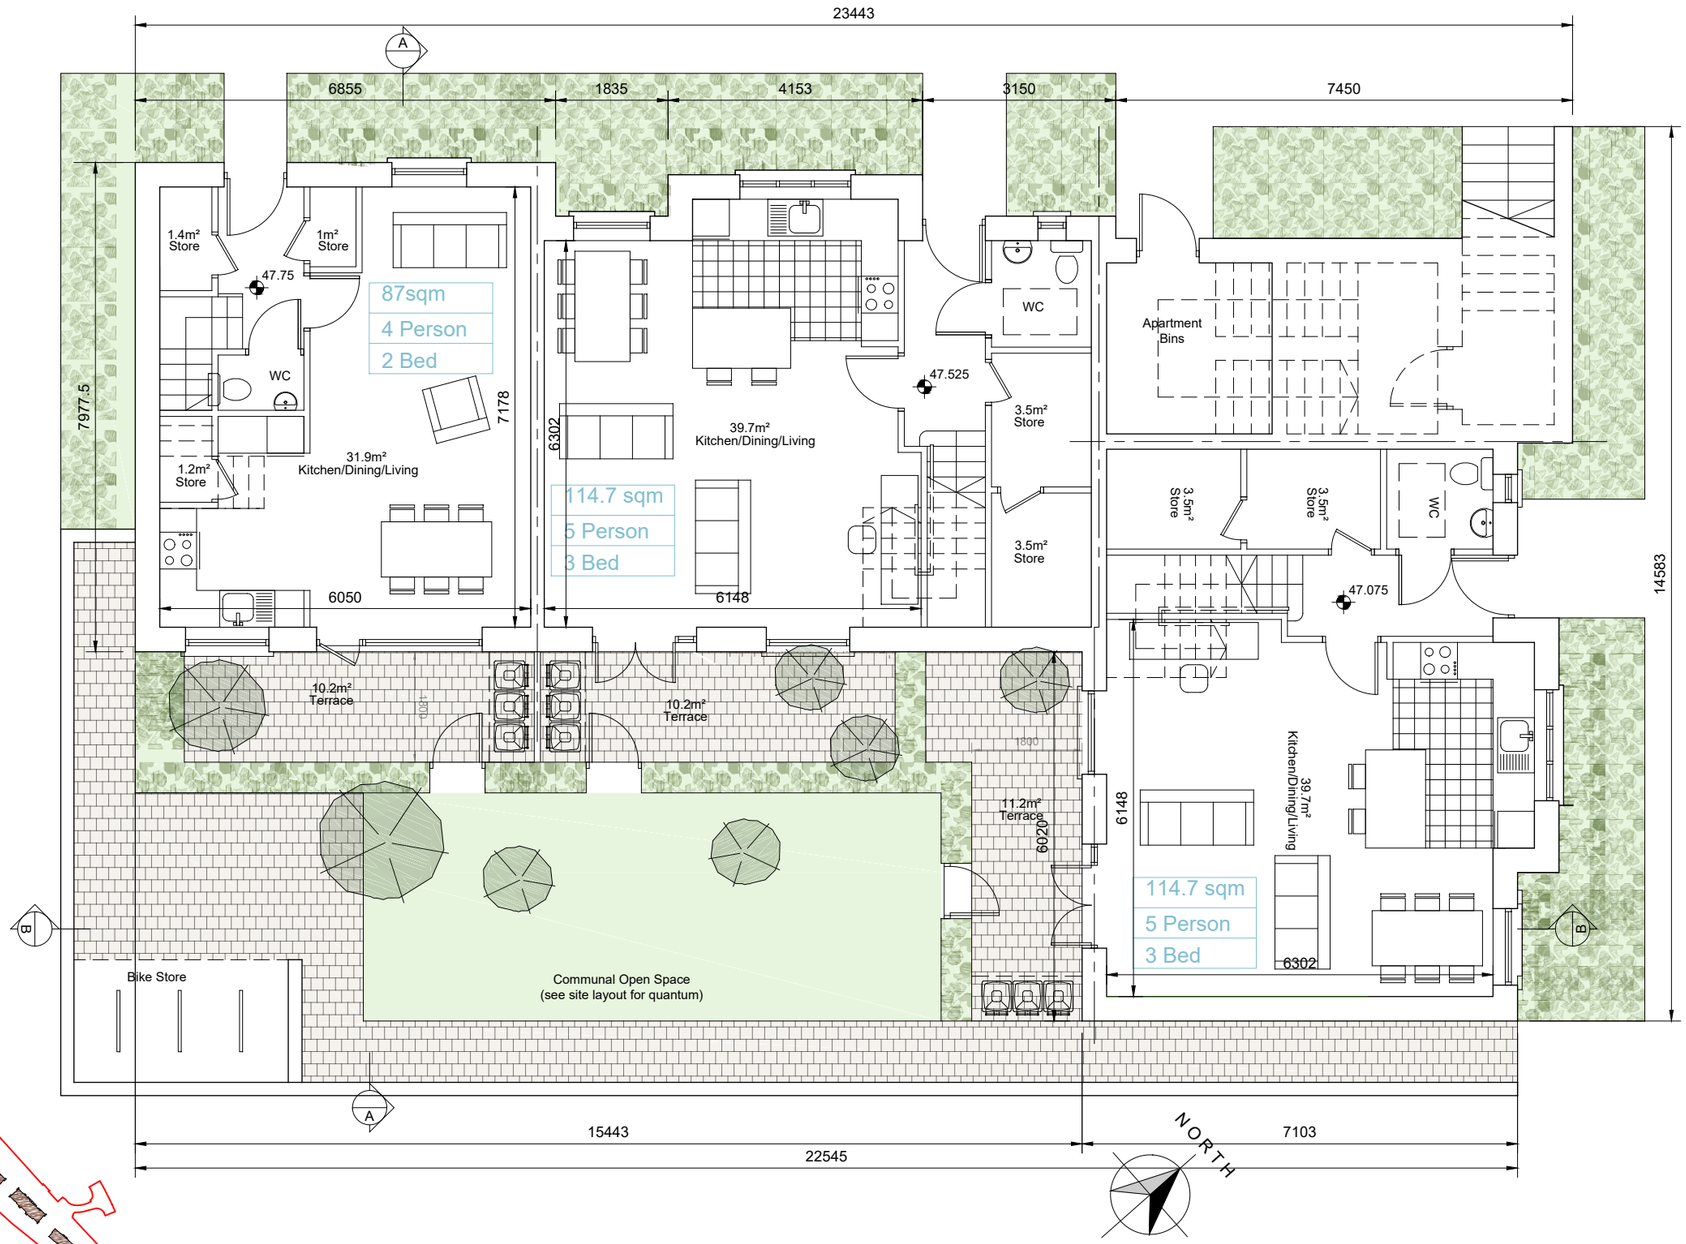

KEYPLAN

© This drawing is copyright.

1 Do not scale this drawing.
2 Errors and omissions to be immediately notified to Architect.
3 All dimensions to be checked on site.
4 To be read with relevant Engineers drawings.

Notes:

1. All dimensions in millimetres

revisions	date	inls

description
Corner Block CB5C

Ground Floor Plan

cad ref. 1116828 - Navan\03 - Planning - SHD\dwgs\Corner Blocks

drawing no. 1828 CB5C-100

rev n.

job
Development at
Academy Street
Navan

scale 1:100 A3
date Aug 19
drawn KM
checked MC

client
COINDALE LTD.

issue
PLANNING

CONROY CROWE KELLY
ARCHITECTS
65 MERRION SQUARE
DUBLIN 2
PHONE 6613990\1 FAX 6765715
e-mail info@cck.ie