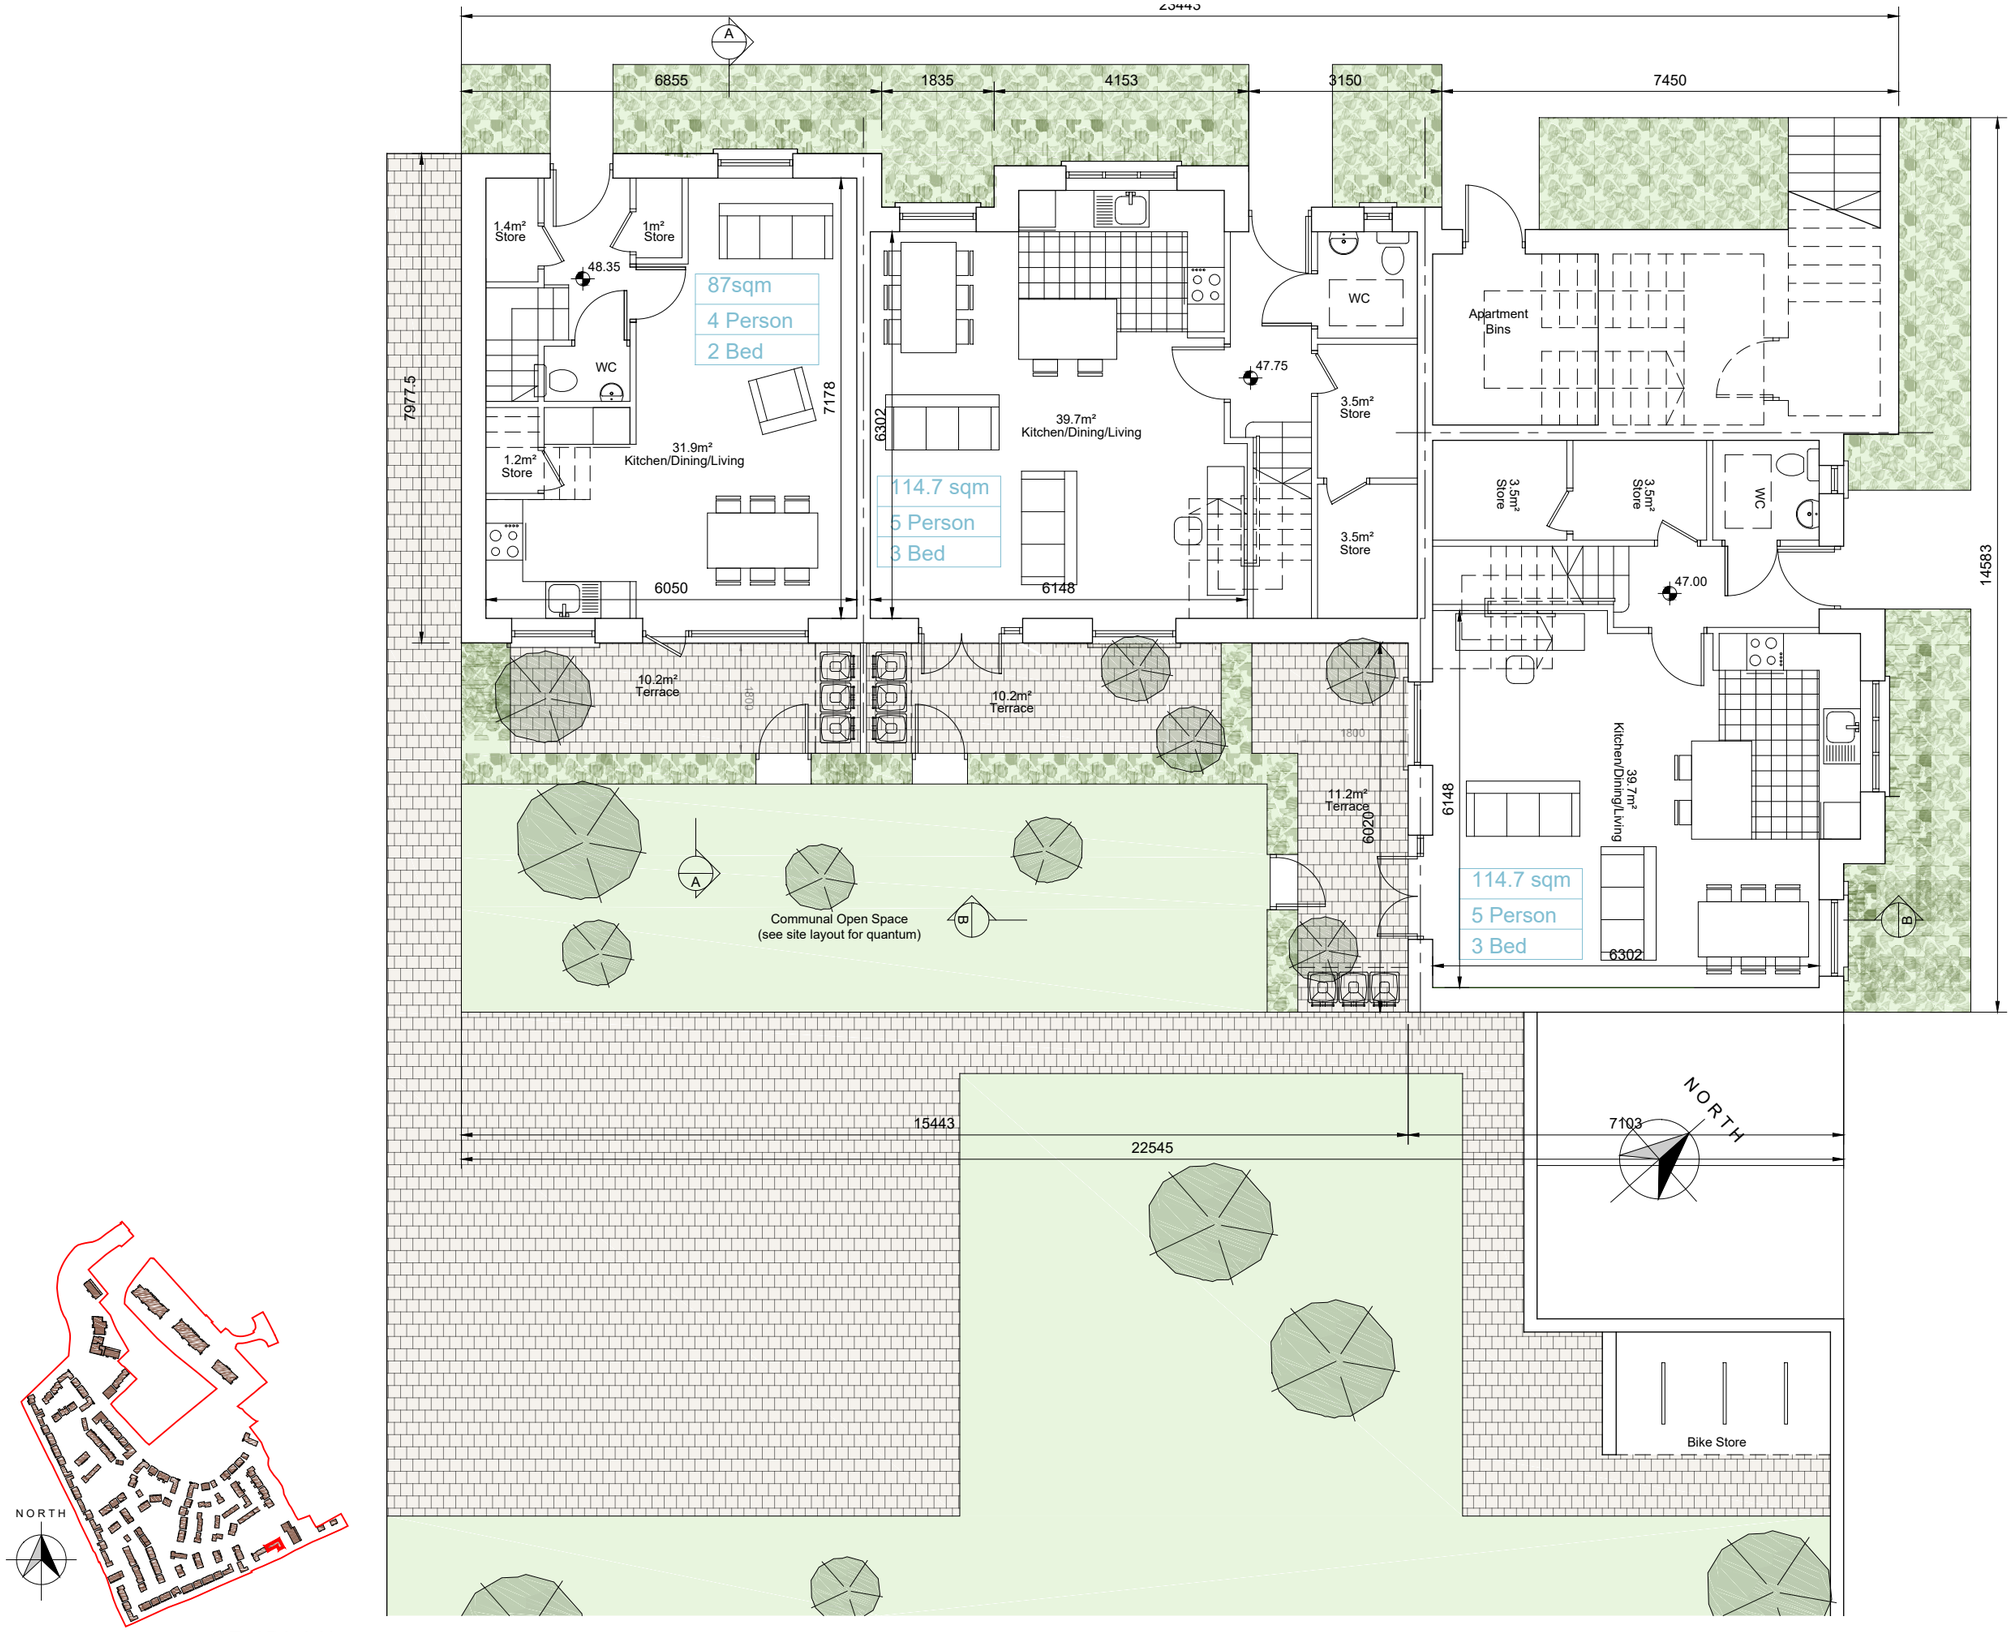

KEYPLAN

© This drawing is copyright.
1 Do not scale this drawing.
2 Errors and omissions to be immediately notified to Architect.
3 All dimensions to be checked on site.
4 To be read with relevant Engineers drawings.

Notes:

1. All dimensions in millimetres
2. Refer to site layout drawing for full extent of private open space.

revisions | date | inls

description: Corner Block CB5H

Ground Floor Plan

cad ref. I:\1828 Navan\03- Planning- 3d\dgn\Crowe Blocks

drawing no. 1828 CB5H-100

revn.

job: Development at Academy Street Navan

scale: 1:100 A3

date: Aug 19

drawn: KM

checked: MC

client: COINDALE LTD.

issue: PLANNING

CONROY CROWE KELLY
ARCHITECTS
65 MERRION SQUARE
DUBLIN 2
PHONE 6613990\1 FAX 6765715
e-mail info@cck.ie