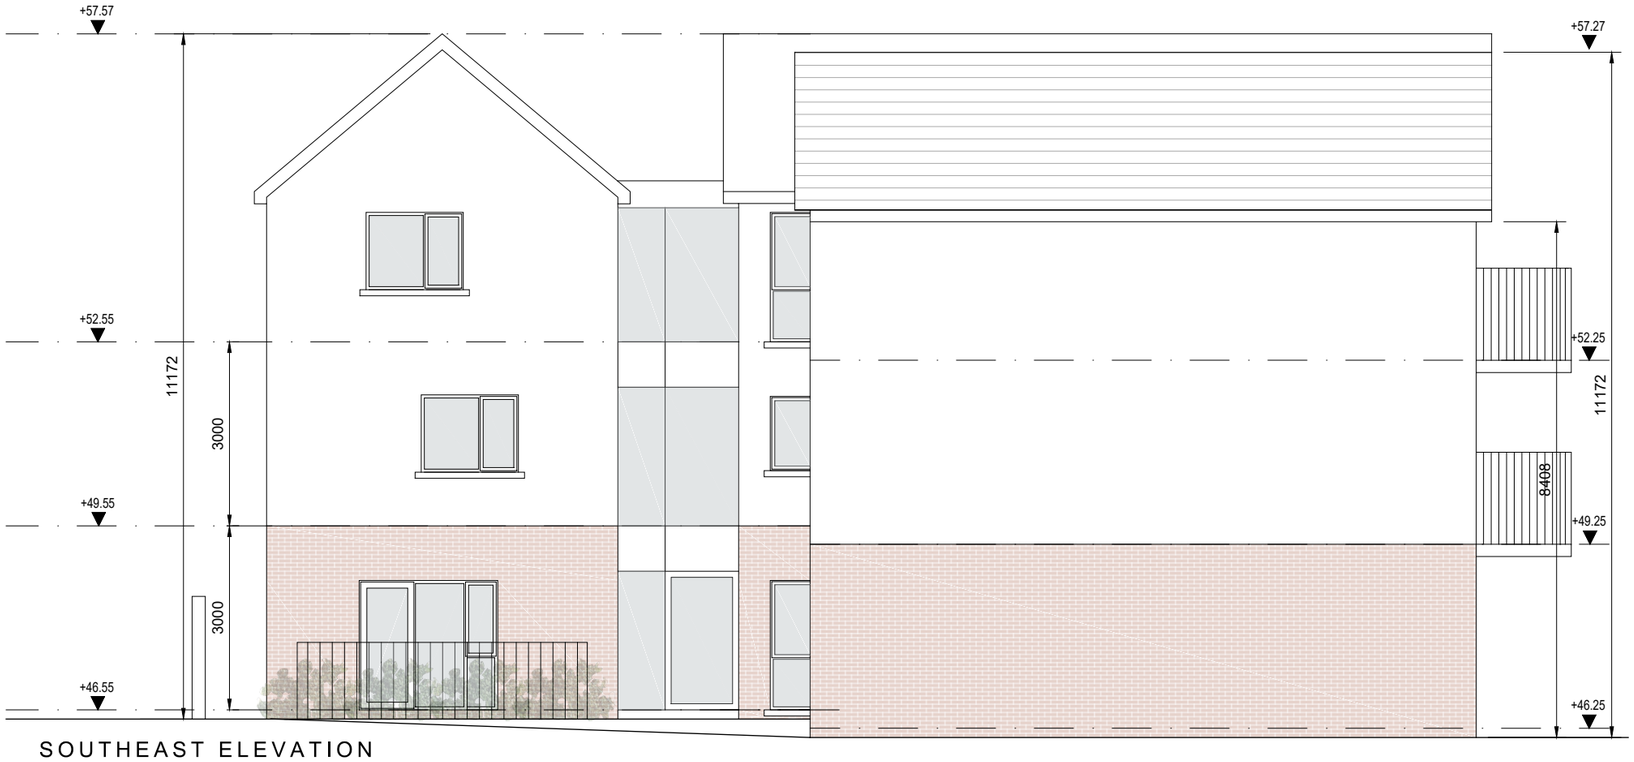

SOUTHEAST ELEVATION

SOUTHWEST ELEVATION

© This drawing is copyright.

1 Do not scale this drawing.
2 Errors and omissions to be immediately notified to Architect.
3 All dimensions to be checked on site.
4 To be read with relevant Engineers drawings.

Notes:

1. All dimensions in millimetres

External Finishes:

Roof:
Clay or concrete or fibre-cement slates.

Walls:
Painted render finish
Selected facing brick

Windows:
uPVC or timber framed

Gutters/downpipes:
uPVC or aluminium

Balcony balustrades:
Metal balustrades with infill vertical bar

Front Door:
Selected coloured composite or painted timber door with fanlight and/or sidelight and/or glazed light in leaf

revisions	date	inls

description: Corner Block CB8A Courtyard Elevations	cad ref: 1818/28 - Navan/03 - Planning - Sub/pp/Corner Blocks drawing no. 1828 CB8A-105 revn.
job: Development at Academy Street Navan	scale: 1:100 A3 date: Aug 19 drawn: KM checked: MC
client: COINDALE LTD.	
issue: PLANNING	

CONROY CROWE KELLY
ARCHITECTS
65 MERRION SQUARE
DUBLIN 2
PHONE 6613990\1 FAX 6765715
e-mail info@cck.ie