NOTES

1. THIS DRAWING IS TO BE READ IN CONJUNCTION WITH ALL ENGINEERS & ARCHITECTS DRAWINGS.FIGURED DIMENSIONS ONLY (NOT SCALING) TO BE USED. WHERE A CONFLICT OF INFORMATION EXISTS OR IF IN ANY DOUBT - 'ASK'.
2. CONSULTANTS TO BE INFORMED IMMEDIATELY OF ANY DISCREPANCIES BEFORE WORK PROCEEDS.

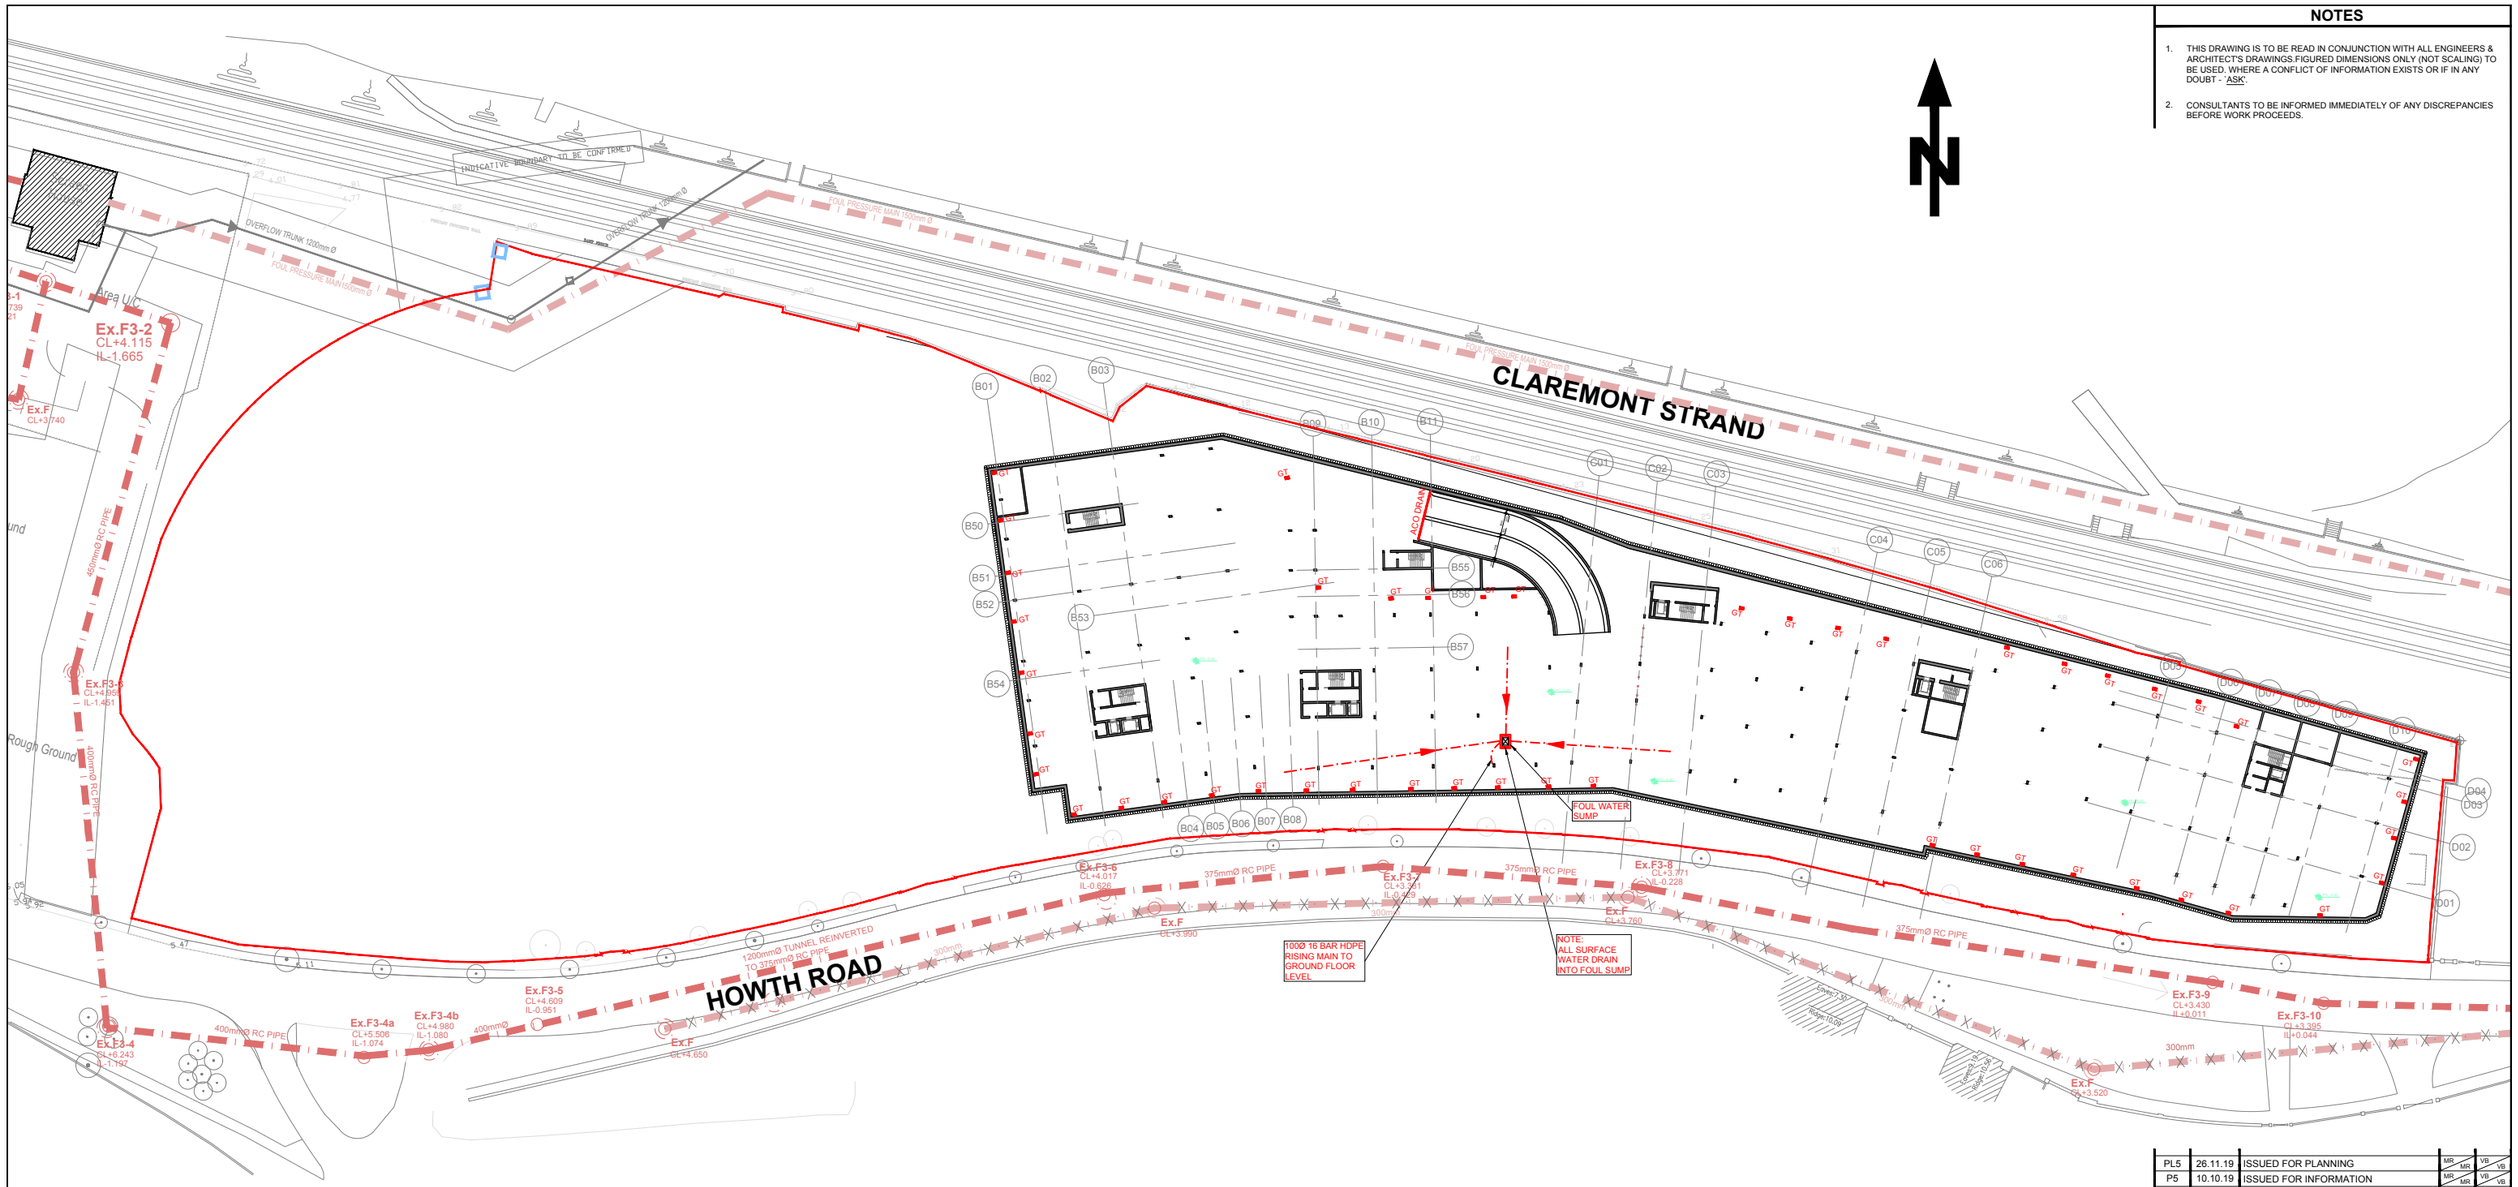

CIVIL LEGEND

EX. FOUL MANHOLE	Ex.F	EX. ROOF RAIN WATER MANHOLE	Ex.R
EX. FOUL PIPE	PIPE DESCRIPTION	EX. ROOF RAIN WATER PIPE	PIPE DESCRIPTION
NEW FOUL MANHOLE	F	NEW ROOF RAIN WATER MANHOLE	R
NEW FOUL PIPE	PIPE DESCRIPTION	NEW ROOF RAIN WATER PIPE	PIPE DESCRIPTION
EX. SURFACE WATER MANHOLE	Ex.S	DECOMMISSIONED LINE	PIPE DESCRIPTION
EX. SURFACE WATER PIPE	PIPE DESCRIPTION	FOUL ACCESS JUNCTION	AJ
NEW SURFACE WATER MANHOLE	S	SURFACE ACCESS JUNCTION	AJ
NEW SURFACE WATER PIPE	PIPE DESCRIPTION	RAINWATER PIPE	RWP
EX. COMBINED MANHOLE	Ex.C	SOIL VENT PIPE	SVP
EX. COMBINED PIPE	PIPE DESCRIPTION	ROAD GULLEY	RG
NEW COMBINED MANHOLE	C	BACK INLET GULLEY TRAP	BIGT
NEW COMBINED PIPE	PIPE DESCRIPTION	FOUL RODDING EYE	RE
NEW RISING MAIN	PIPE DESCRIPTION	SURFACE RODDING EYE	RE
PIPE CROSSOVER		GULLEY TRAP	GT

BASEMENT FOUL AND SW DRAINAGE

SCALE @ A1: 1:500
SCALE @ A3: 1:1000

ISSUE	DATE	DESCRIPTION	DRN.	ORIG.	P.E.	P.D.
PL5	26.11.19	ISSUED FOR PLANNING	MR	MR	VB	VB
P5	10.10.19	ISSUED FOR INFORMATION	MR	MR	VB	VB
P4	04.09.19	GENERAL REVISIONS	MR	MR	VB	VB
P3	15.07.19	ISSUED TO IRISH WATER	MR	MR	VB	VB
PL4	06.06.19	ISSUED FOR PLANNING	MR	MR	VB	VB
P2	29.05.19	ISSUED FOR COMMENT	MR	MR	VB	VB
PL3	24.04.19	ISSUED FOR PLANNING	MC	MR	VB	VB
PL2	03.04.19	ISSUED FOR PLANNING	MR	MR	VB	VB
PL1	20.03.19	ISSUED FOR PLANNING	MR	MR	VB	VB
P1	08.03.19	ISSUED FOR COMMENT	MR	MR	VB	VB

DRAWING STAGE
PLANNING

BM BARRETT MAHONY
Dublin Office:
Sandwith House, 52-54 Lower Sandwith Street, Dublin 2, Ireland.
Tel: (01) 677 3200 Fax: (01) 677 3164
London Office:
12 Mill Street, London SE1 2AY, United Kingdom
Tel: (0044) 084 5413 2722
Consulting Engineers, Civil , Structural , Project Management.E-mail: bmce@bmce.ie Web: www.bmce.ie

CLIENT
ATLAS GP LTD

PROJECT TITLE
CLAREMONT PROJECT

BM PROJECT No.
18386

MODEL REFERENCE

MODEL REV. | SUITABILITY

DRAWING TITLE
BASEMENT FOUL AND SW DRAINAGE

DRAWING No.
PPT-BMD-XX-ZZ-DR-C-1001

ISSUE
PL5