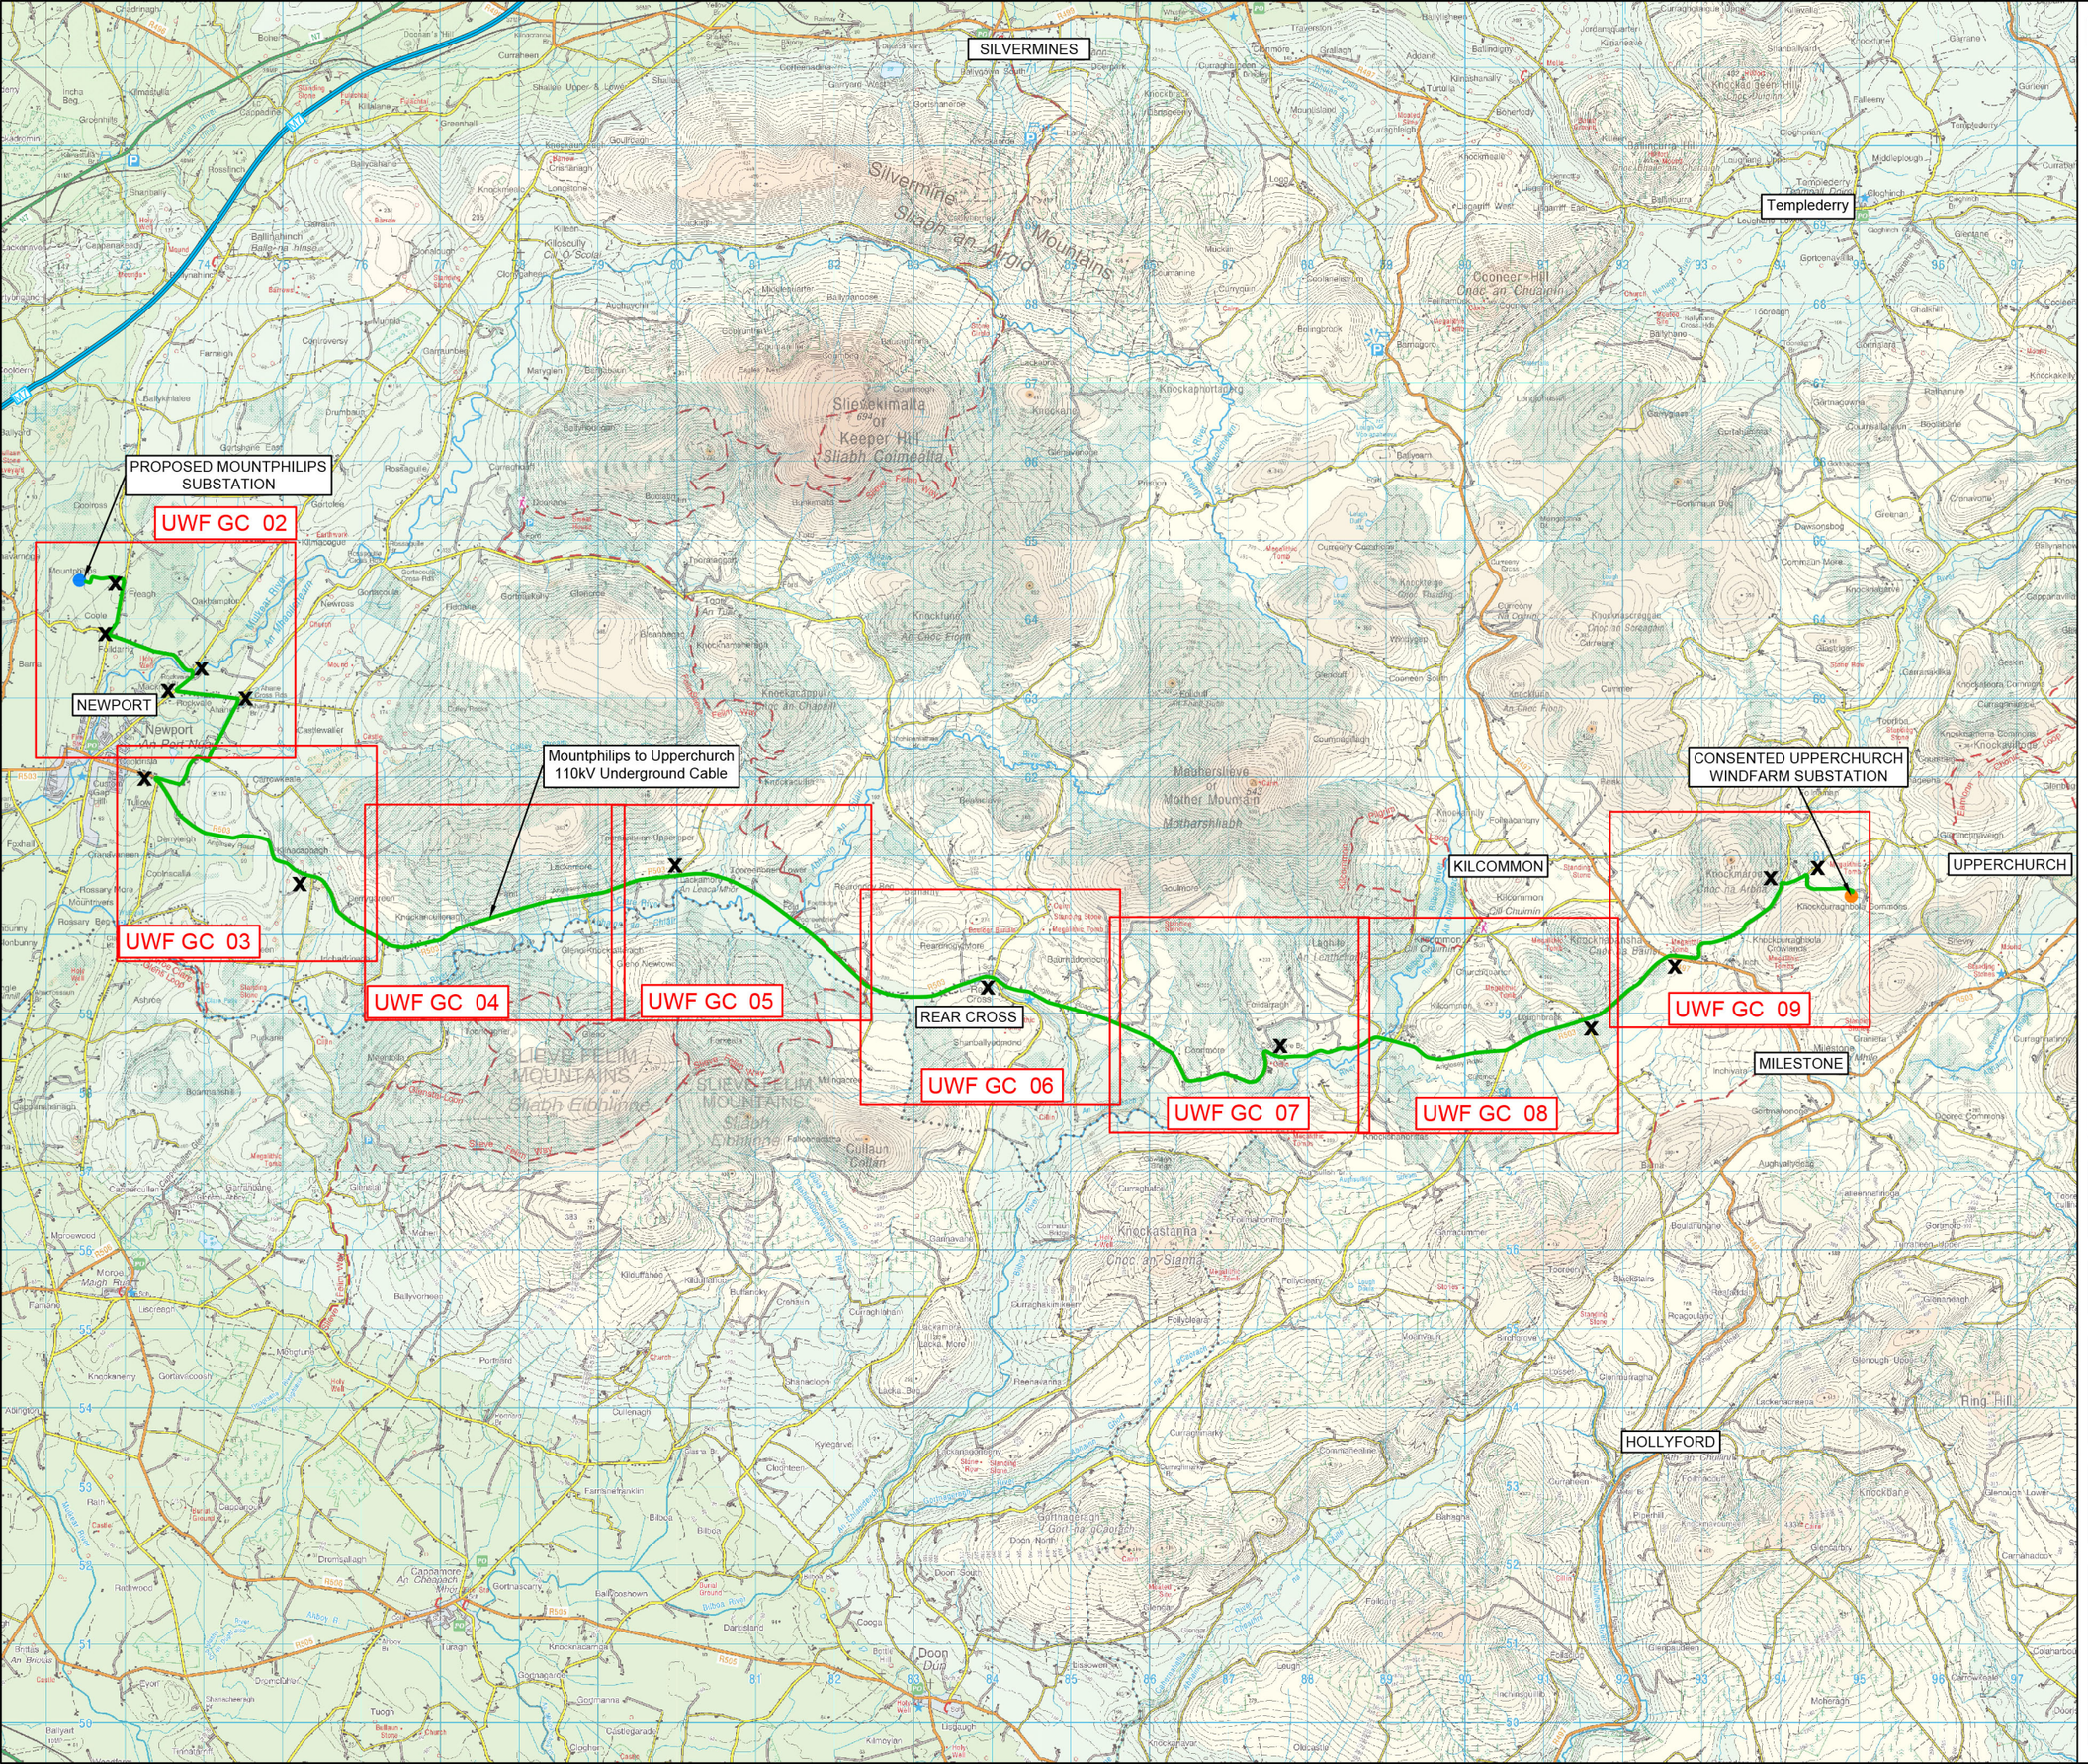

Legend

- Mountphilips to Upperchurch 110kV Underground Cable
- Location of Proposed Mountphilips Substation
- Location of Consented Upperchurch Windfarm Substation
- UWF GC 02 - UWF GC 09 — Site Location Map extents and drawing numbers
- X — Location of Site Notices

N

Maps Printed under Ordnance Survey Ireland Licence No. EN 0022619
Copyright Ordnance Survey Ireland Government of Ireland

OSI Sheet(s): OS 1614,OS 1616,OS 1814,OS 1816

Project

UWF Grid Connection (2019)

Drawing Title

Keyplan for Site Location Maps

Drawing Number: UWF GC 01

Sheet Size:		Scale:
A3		1 : 80000
Drawn by: Conor Brett	Checked by: Phil Kenealy	Date produced: 12.12.2019

Conor Brett
Ecopower Limited
Zetec House, Purcellsinch IDA Business Park
Dublin Road, Kilkenny - R95 WV80

Landline - 056-7750140 (Ext 204)
Mobile - +353 (0)87-6531458

ECOPOWER