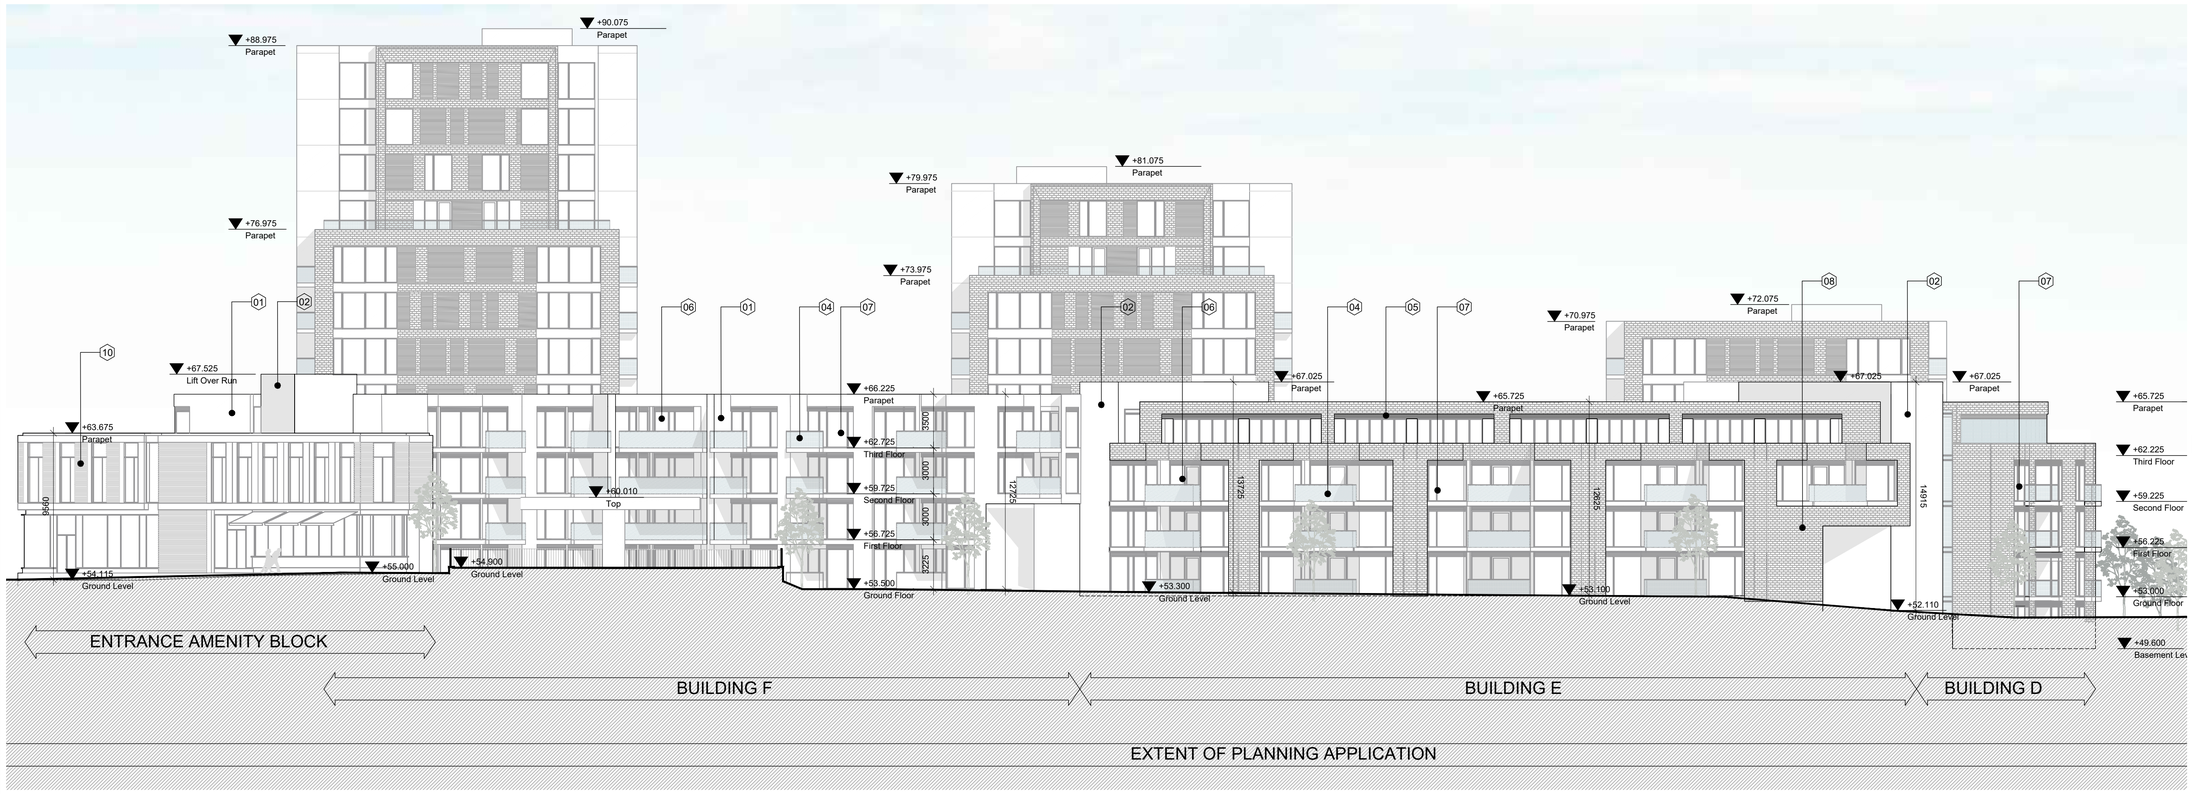

01 PL2003

PROPOSED SOUTH ELEVATION 01

SCALE 1:200

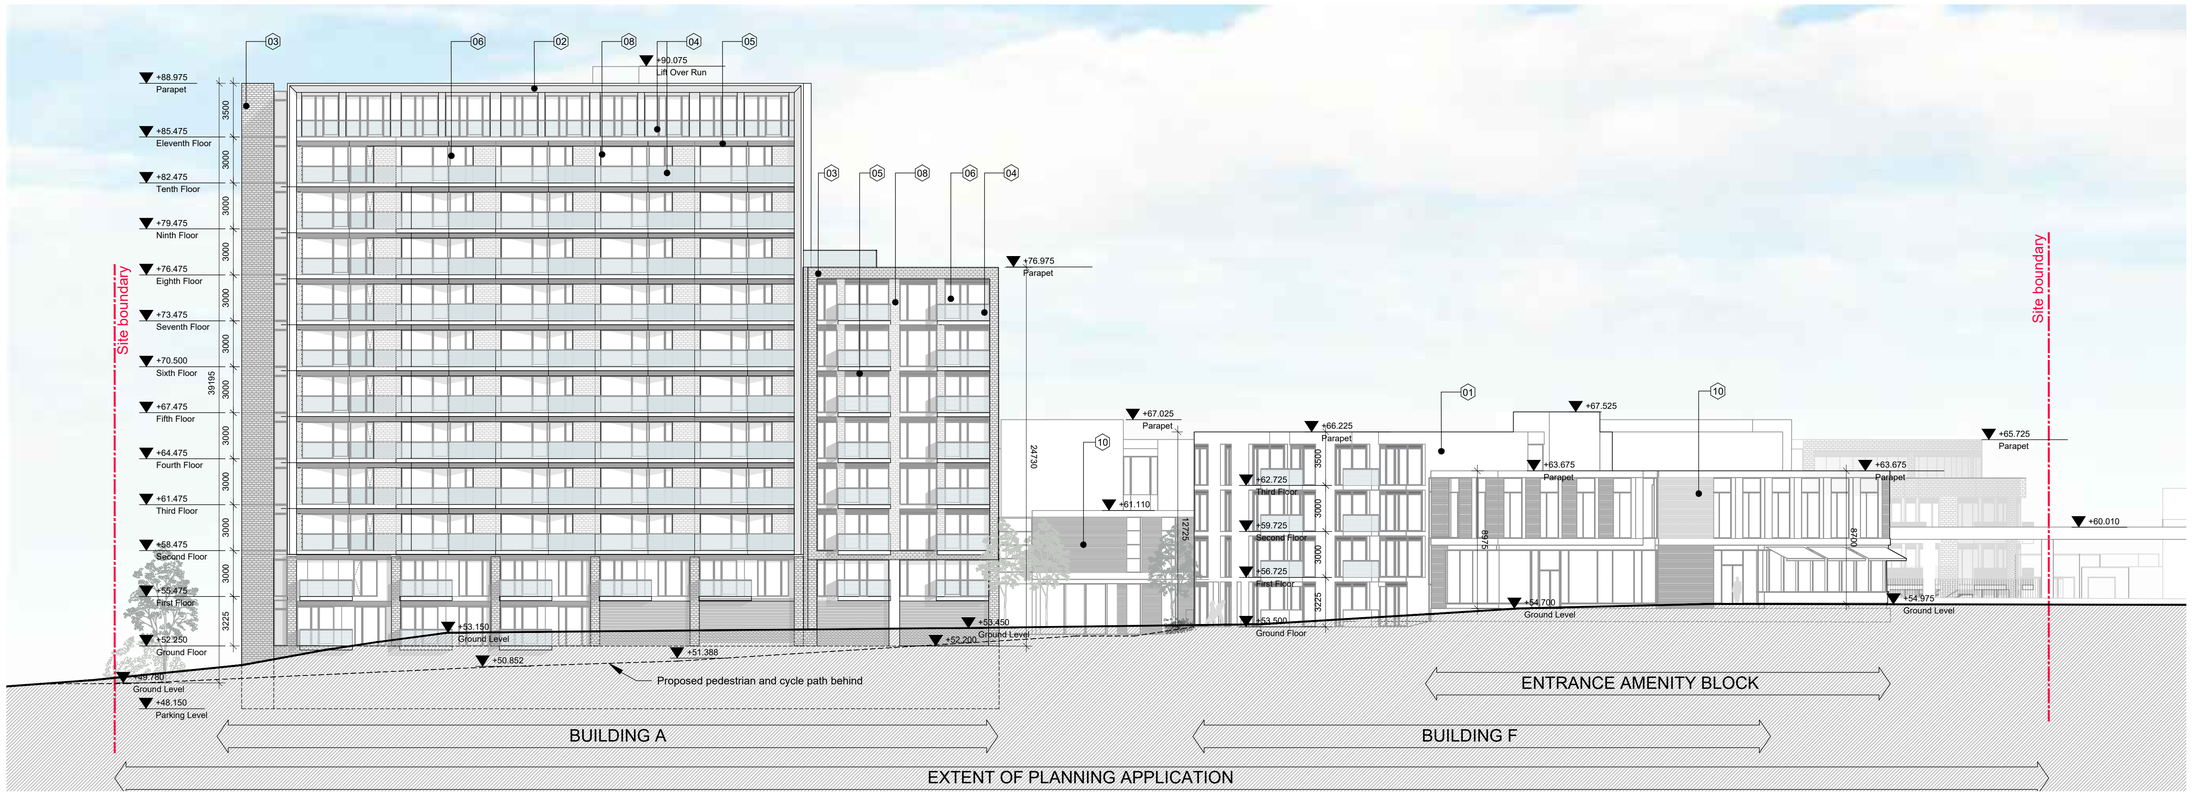

02 PL2003

PROPOSED WEST ELEVATION 01

SCALE 1:200

NOTE
ALL DIMENSIONS TO BE CHECKED ON SITE
NO DIMENSIONS TO BE SCALED FROM THIS DRAWING
THIS DRAWING IS TO BE READ IN CONJUNCTION WITH
RELEVANT CONSULTANTS DRAWINGS

KEY PLAN

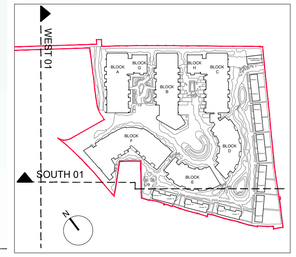

MATERIAL LEGEND:

01 SELECTED PLASTER RENDER FINISH
02 SELECTED BRONZE ANODISED COLOUR CLADDING PANEL
03 SELECTED BRICK FINISH 1 - BUFF BRICK TONE
04 CLEAR GLASS BALUSTRADE
05 INTAKE/EXTRACT GRILL IN SELECTED BRONZE ANODISED COLOUR
06 BRONZE COLOURED ANODISED ALUMINIUM GLAZING SYSTEM WITH SELECTED OPENING DOOR/ SLIDER
07 BRONZE COLOURED ANODISED ALUMINUM WINDOW FRAME WITH INTEGRATED GRILL
08 SELECTED BRICK FINISH 2 - DARK COLOURED PIGMENT
09 SELECTED BACK PAINTED GLASS PANEL
10 SELECTED BUFF BRICK FINISH - RECESSED COURSING
11 BRONZE COLOURED ANODISED ALUMINUM WINDOW FRAME

REV	DATE	DESCRIPTION	CHKD	DRN
B	01.11.2019	Issued for Planning	SA	DS
A	07.06.2019	Issued for Planning	SA	DS

PLANNING

Henry J Lyons

CLIENT
CORNEL LIVING LIMITED

PROJECT
CORNELSCOURT RESIDENTIAL DEVELOPMENT,
CABINTEELY,
DUBLIN 18.

JOB NUMBER:	95-0558
DATE	MARCH 2019
SCALE:	1:200@A1
DRAWN	DS
CHECKED	SA
FILE NAME	PL 2001-2003 Proposed Elevations

DRAWING
PROPOSED
SOUTH & WEST ELEVATIONS

BLOCK	DRAWING NUMBER	ZONE	REVISION
	PL2003		B

© Henry J Lyons

T:\jobs\90-\950558 Cornelscourt Residential Development\CAD\Planning